




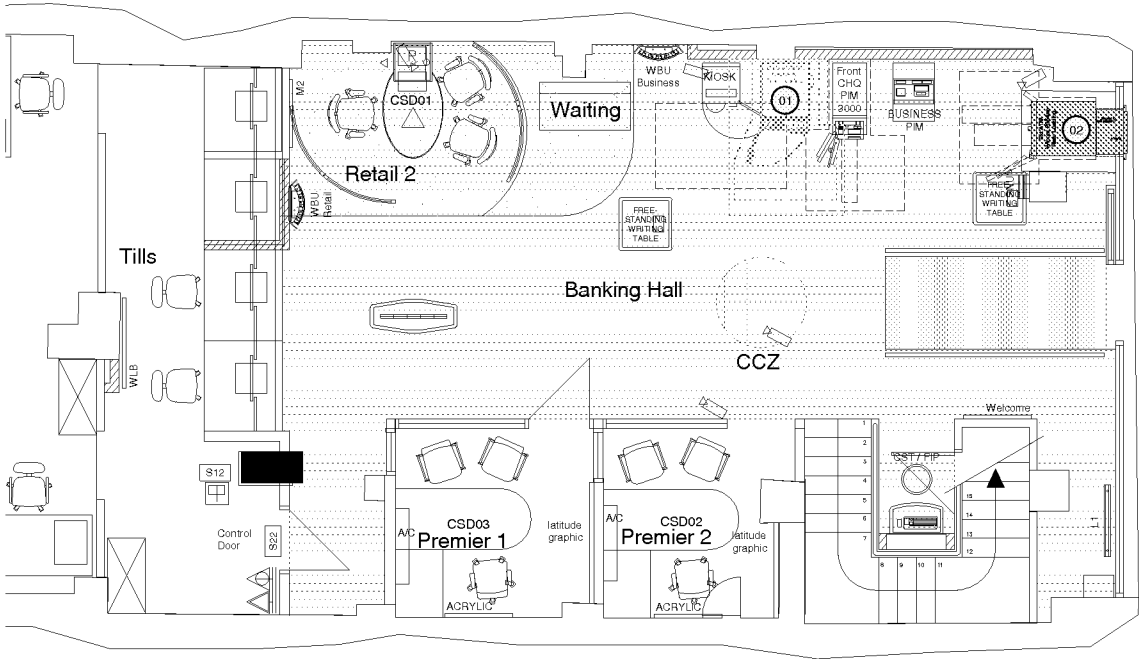


Part of Proposed Branch layout including removal & delivery route
(scale 1:100 at A3)

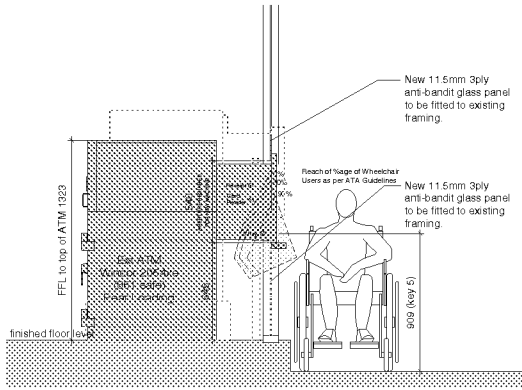

Proposed External ATM Section
(scale 1:50 at A3)

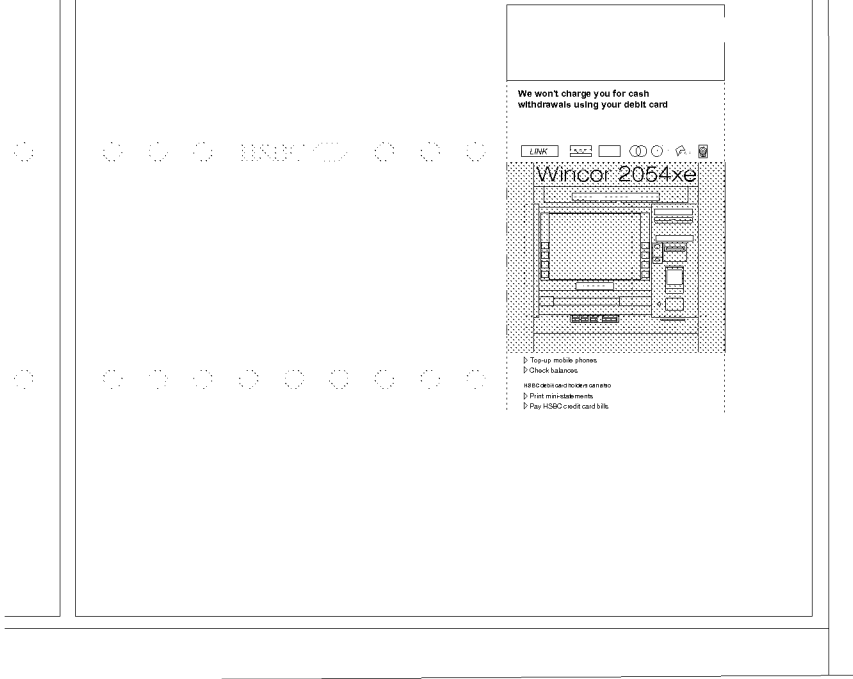

Proposed External ATM Elevation
(scale 1:25 at A3)

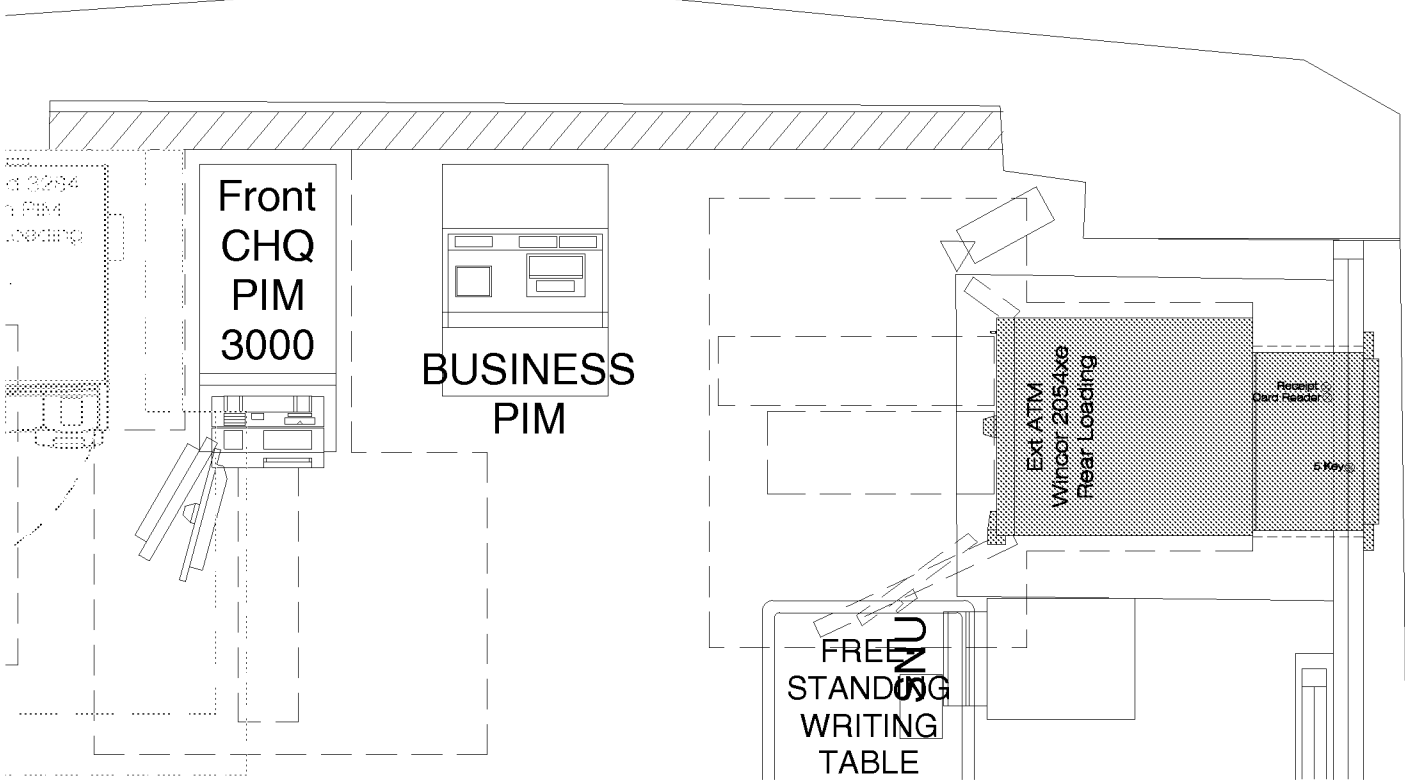


Proposed Detailed Plan of Affected Area
(scale 1:25 at A3)



Proposed Entrance Elevation
(scale 1:100 at A3)

Existing ATM to be removed & replaced with new ATM Wincor 2054, same aperture to be used.

Note:
THIS DRAWING HAS BEEN PREPARED WITHOUT THE BENEFIT OF A FULL SITE SURVEY.
THE ACCURACY OF THE INFORMATION PROVIDED IS THEREFORE SO LIMITED TO AREA
AT SELF SERVICE ZONE

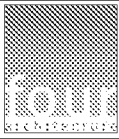 cardiff . edinburgh . london . sheffield 1 John's Place Leith Edinburgh EH6 7EL 0131 478 7100		 BOGNOR REGIS Self Service Evergreen Programme		PROPOSED 45 High Street, Bognor Regis PO21 1RU (GB6340) SCALE @ A1: 1:50 SCALE @ A3: 1:100 DATE: 04.10.13 DRAWN BY: WG/CB CHECKED: IC STATUS: PLANNING		PROPOSED 130096 PROPOSED PL-02		PROPOSED 130096 PROPOSED PL-02	
---	--	--	--	--	--	--	--	--	--