





Existing Entrance Elevation
(scale 1:100 at A3)

SCALE 1:1250

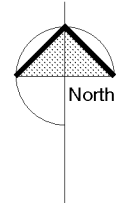

Location Plan (scale 1:1250 at A3)

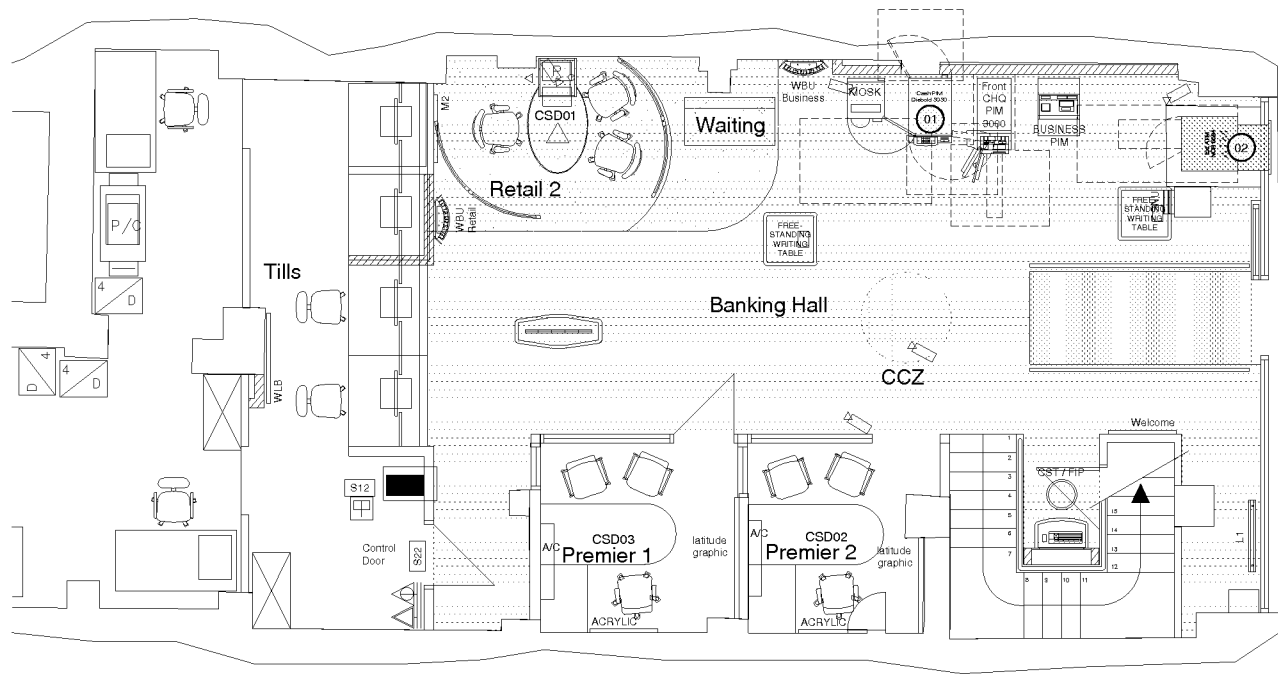

Part of Existing Branch Plan (scale 1:100 at A3)


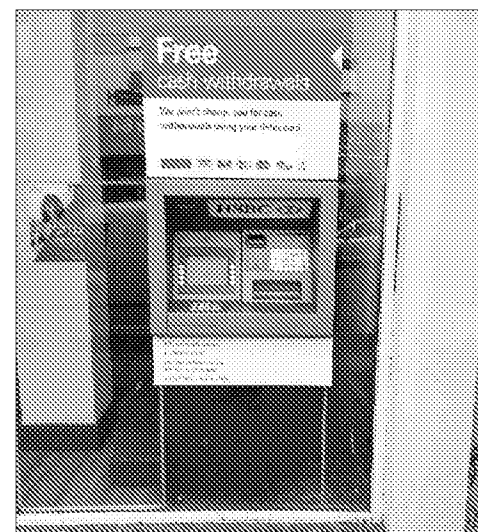


Photo of Existing ATM

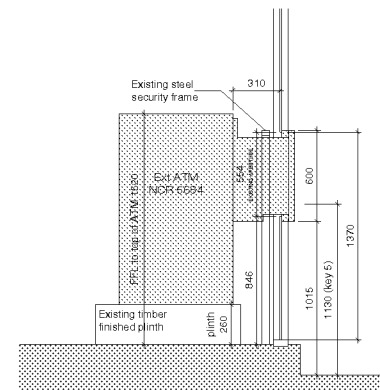

Existing External ATM Section
(scale 1:50 at A3)

Note:
THIS DRAWING HAS BEEN PREPARED WITHOUT THE BENEFIT OF A FULL SITE SURVEY.
THE ACCURACY OF THE INFORMATION PROVIDED IS THEREFORE SO LIMITED TO AREA
AT SELF SERVICE ZONE

cardiff . edinburgh . london . sheffield 1 John's Place Leith Edinburgh EH6 7EL 0131 478 7100	© This drawing remains the Copyright of Four Architecture and Design, and may not be reproduced in whole or in any part without prior written permission. NOTE: All proprietary goods and materials are to be fitted in accordance with manufacturer's instructions. Codes of Practice and British Standards. All dimensions to be verified by the Contractor on site. Do not scale drawings, work to figured dimensions only.	HSBC	BOGNOR REGIS Self Service Evergreen Programme	PROJECT 45 High Street, Bognor Regis PO21 1RU (GB6340) SCALE @ A1: 1:50 SCALE @ A3: 1:100 DATE: 04.10.13 DRAWN BY: WG/CB CHECKED: IC STATUS: PLANNING	DRAWING Location Plan Existing Plan, Elevation, Section and Photo PROJECT NUMBER: 130096 DRAWING NUMBER: PL-01 REVISION:
---	--	-------------	--	---	--