


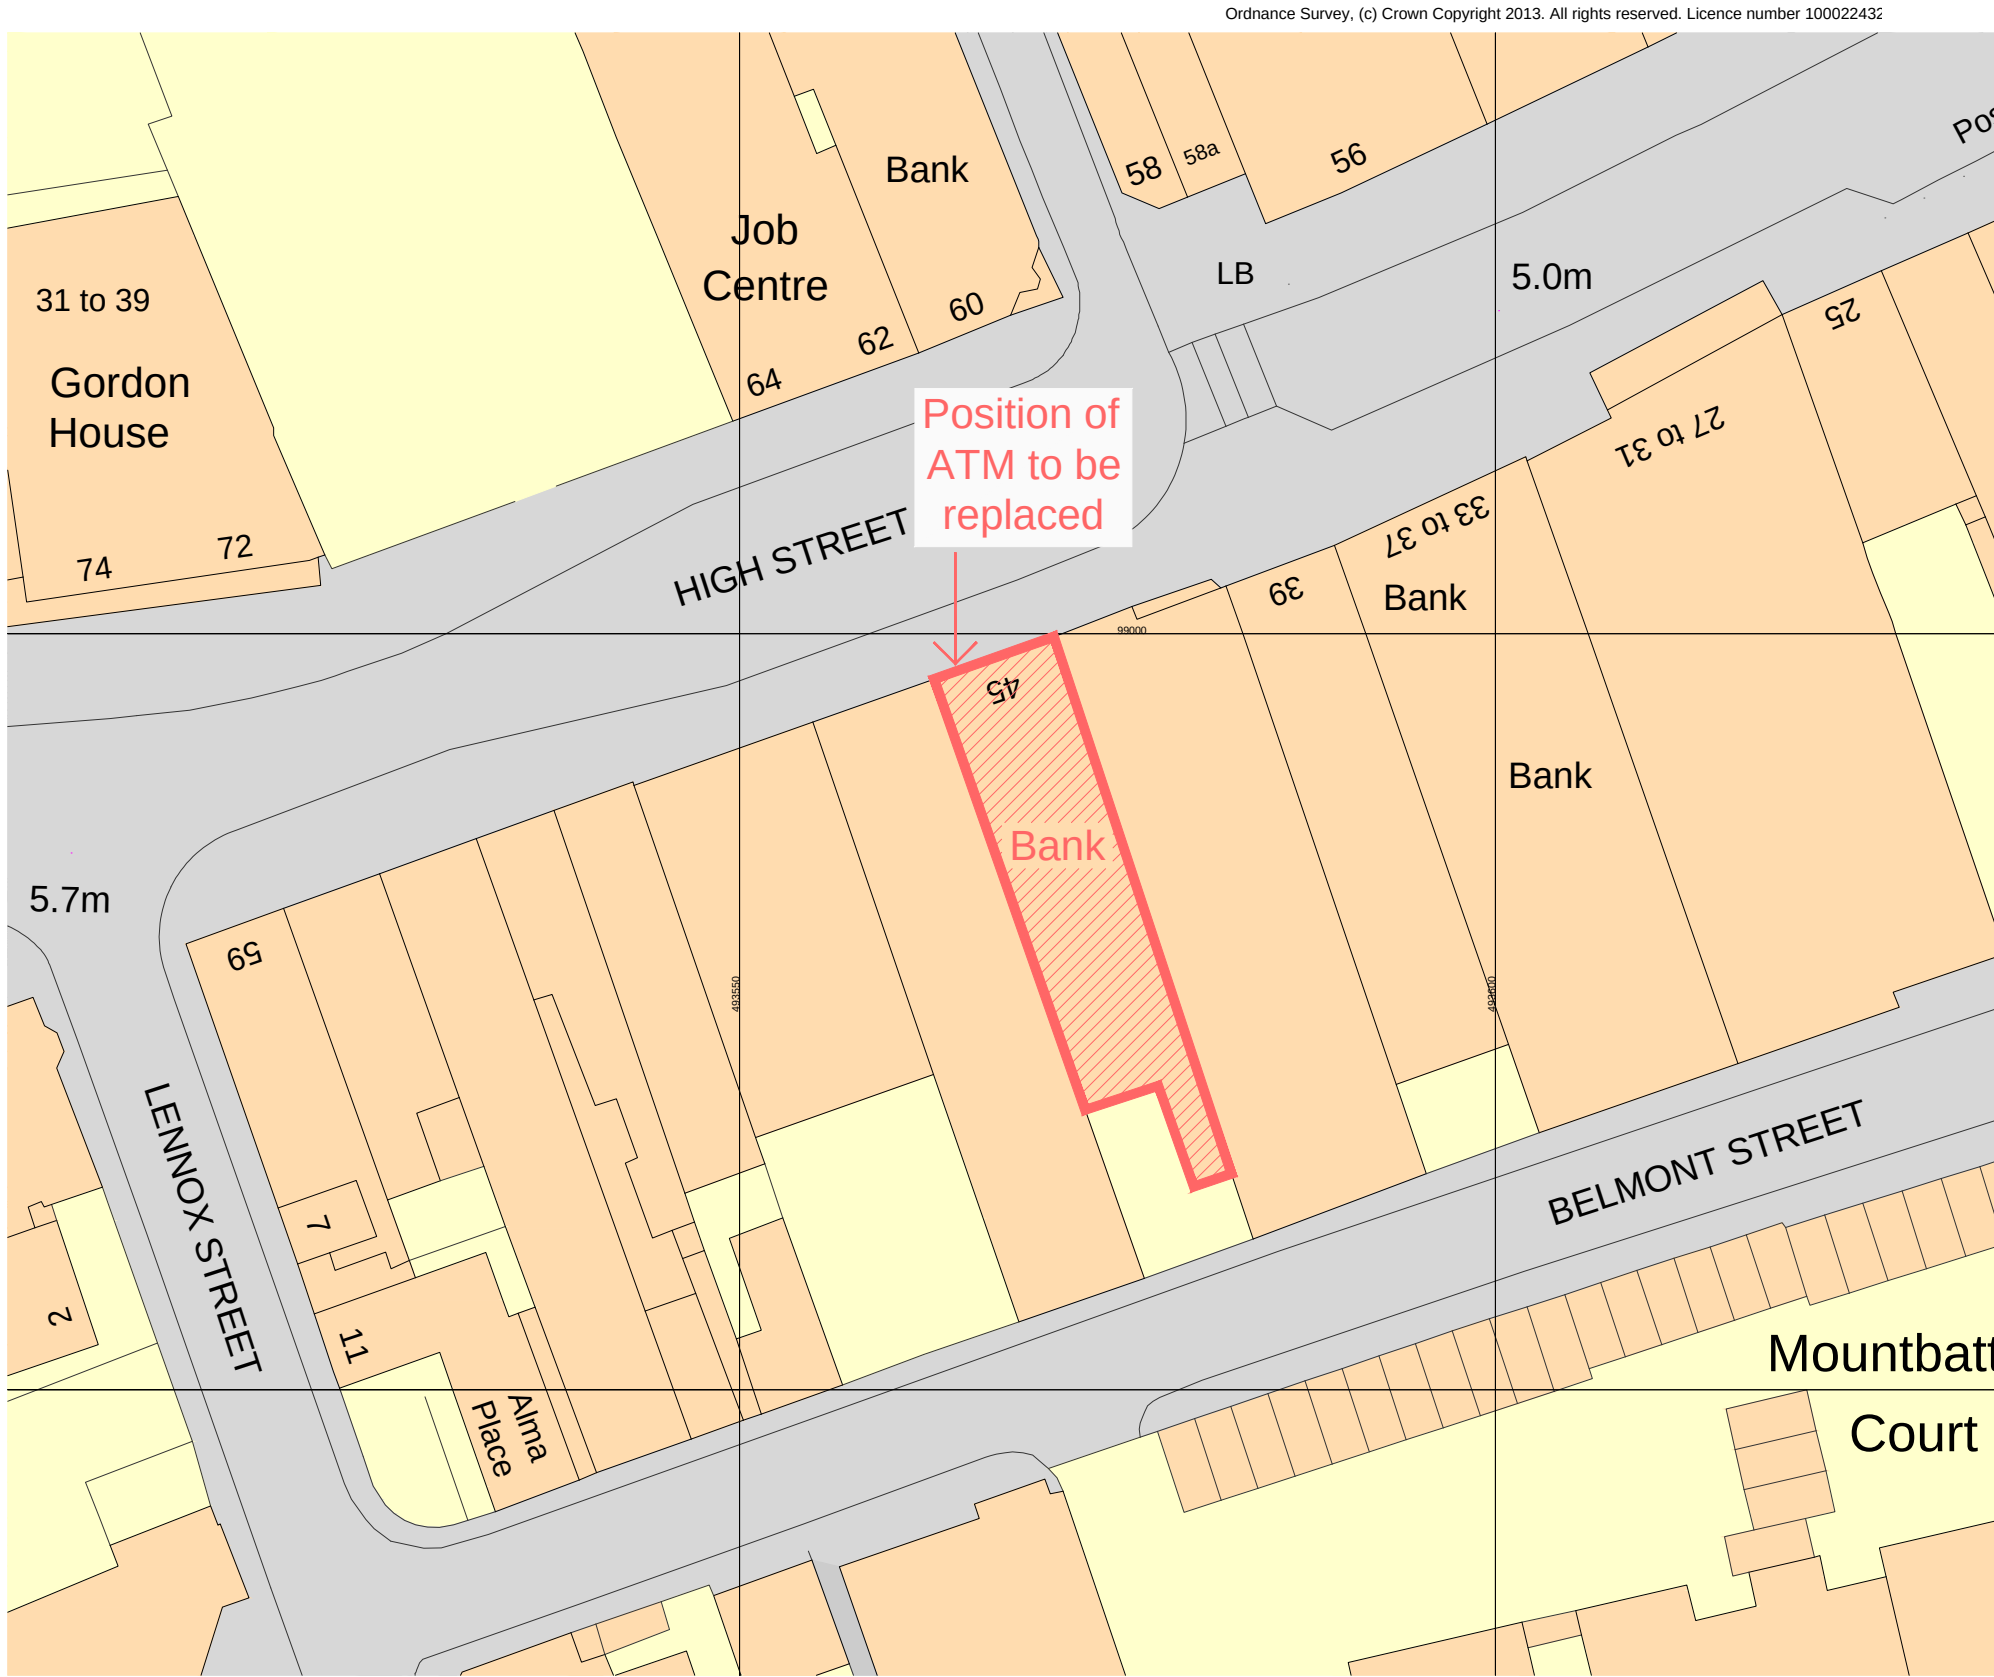
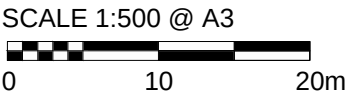


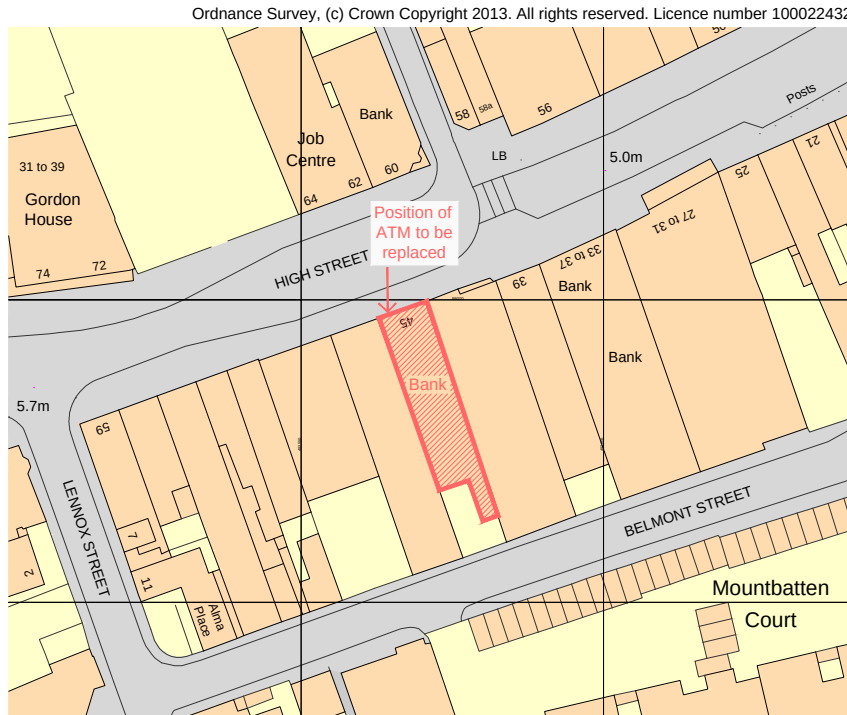

Block Plan (scale 1:500 at A3)

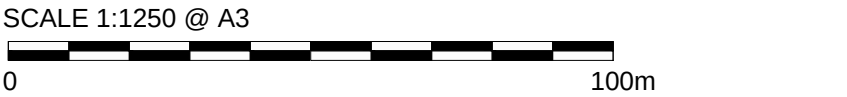

Location Plan (scale 1:1250 at A3)

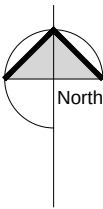

Note:
THIS DRAWING HAS BEEN PREPARED WITHOUT THE BENEFIT OF A FULL SITE SURVEY.
THE ACCURACY OF THE INFORMATION PROVIDED IS THEREFORE SO LIMITED TO AREA
AT SELF SERVICE ZONE



cardiff . edinburgh . london . sheffield

1 John's Place
Leith
Edinburgh
EH6 7EL
0131 478 7100

© This drawing remains the Copyright of Four Architecture and Design, and may not be reproduced in whole or in any part without prior written permission.

NOTE:
All proprietary goods and materials are to be fitted in accordance with manufacturer's instructions, Codes of Practice and British Standards. All dimensions to be verified by the Contractor on site.
Do not scale drawings, work to figured dimensions only.

CLIENT



BOGNOR REGIS

Self Service Evergreen Programme

REVISIONS			DRAWING		
PROJECT			Block and Location Plans		
45 High Street, Bognor Regis PO21 1RU (GB6340)			-		
SCALE @ A1	SCALE @ A3	DATE	PROJECT NUMBER	DRAWING NUMBER	REVISION
-	1:500 & 1:1250	22.10.13	130096	PL-03	A
DRAWN BY	CHECKED	STATUS			
CB	IC	PLANNING			