Proposed Plan for VK Gym 7A Durban Road PO22 9Q7

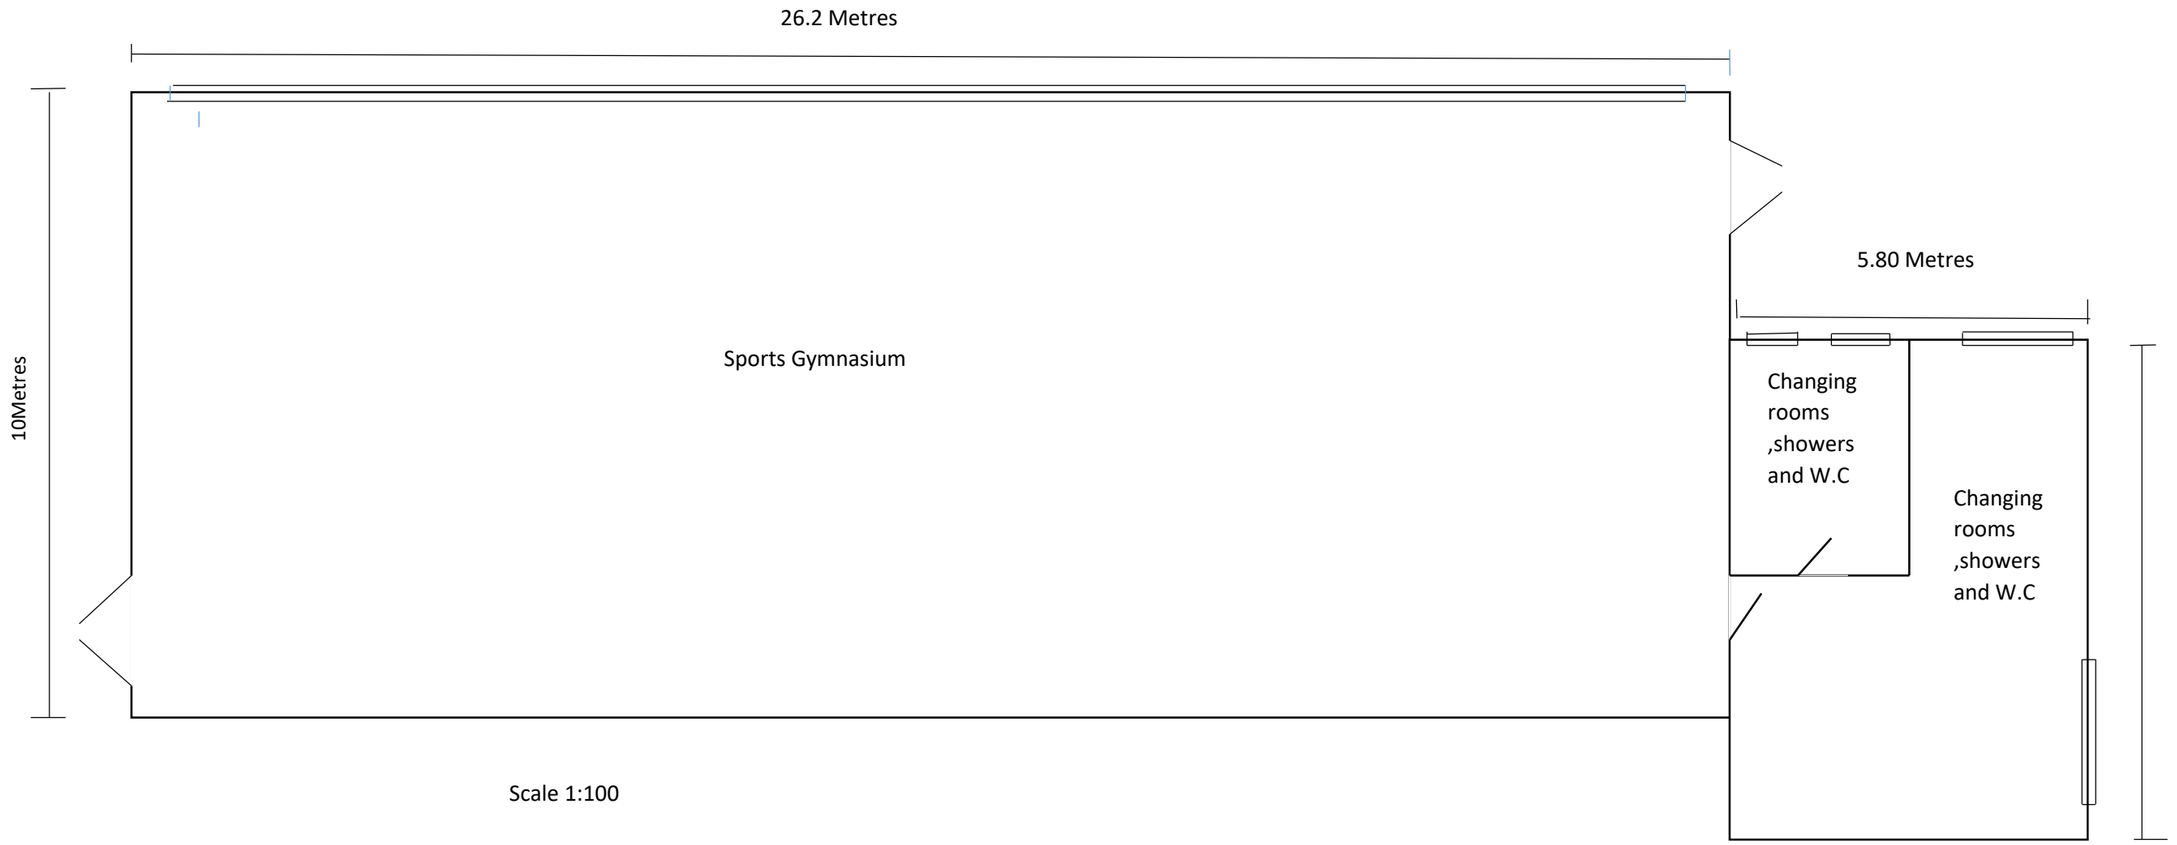

Scale 1:100