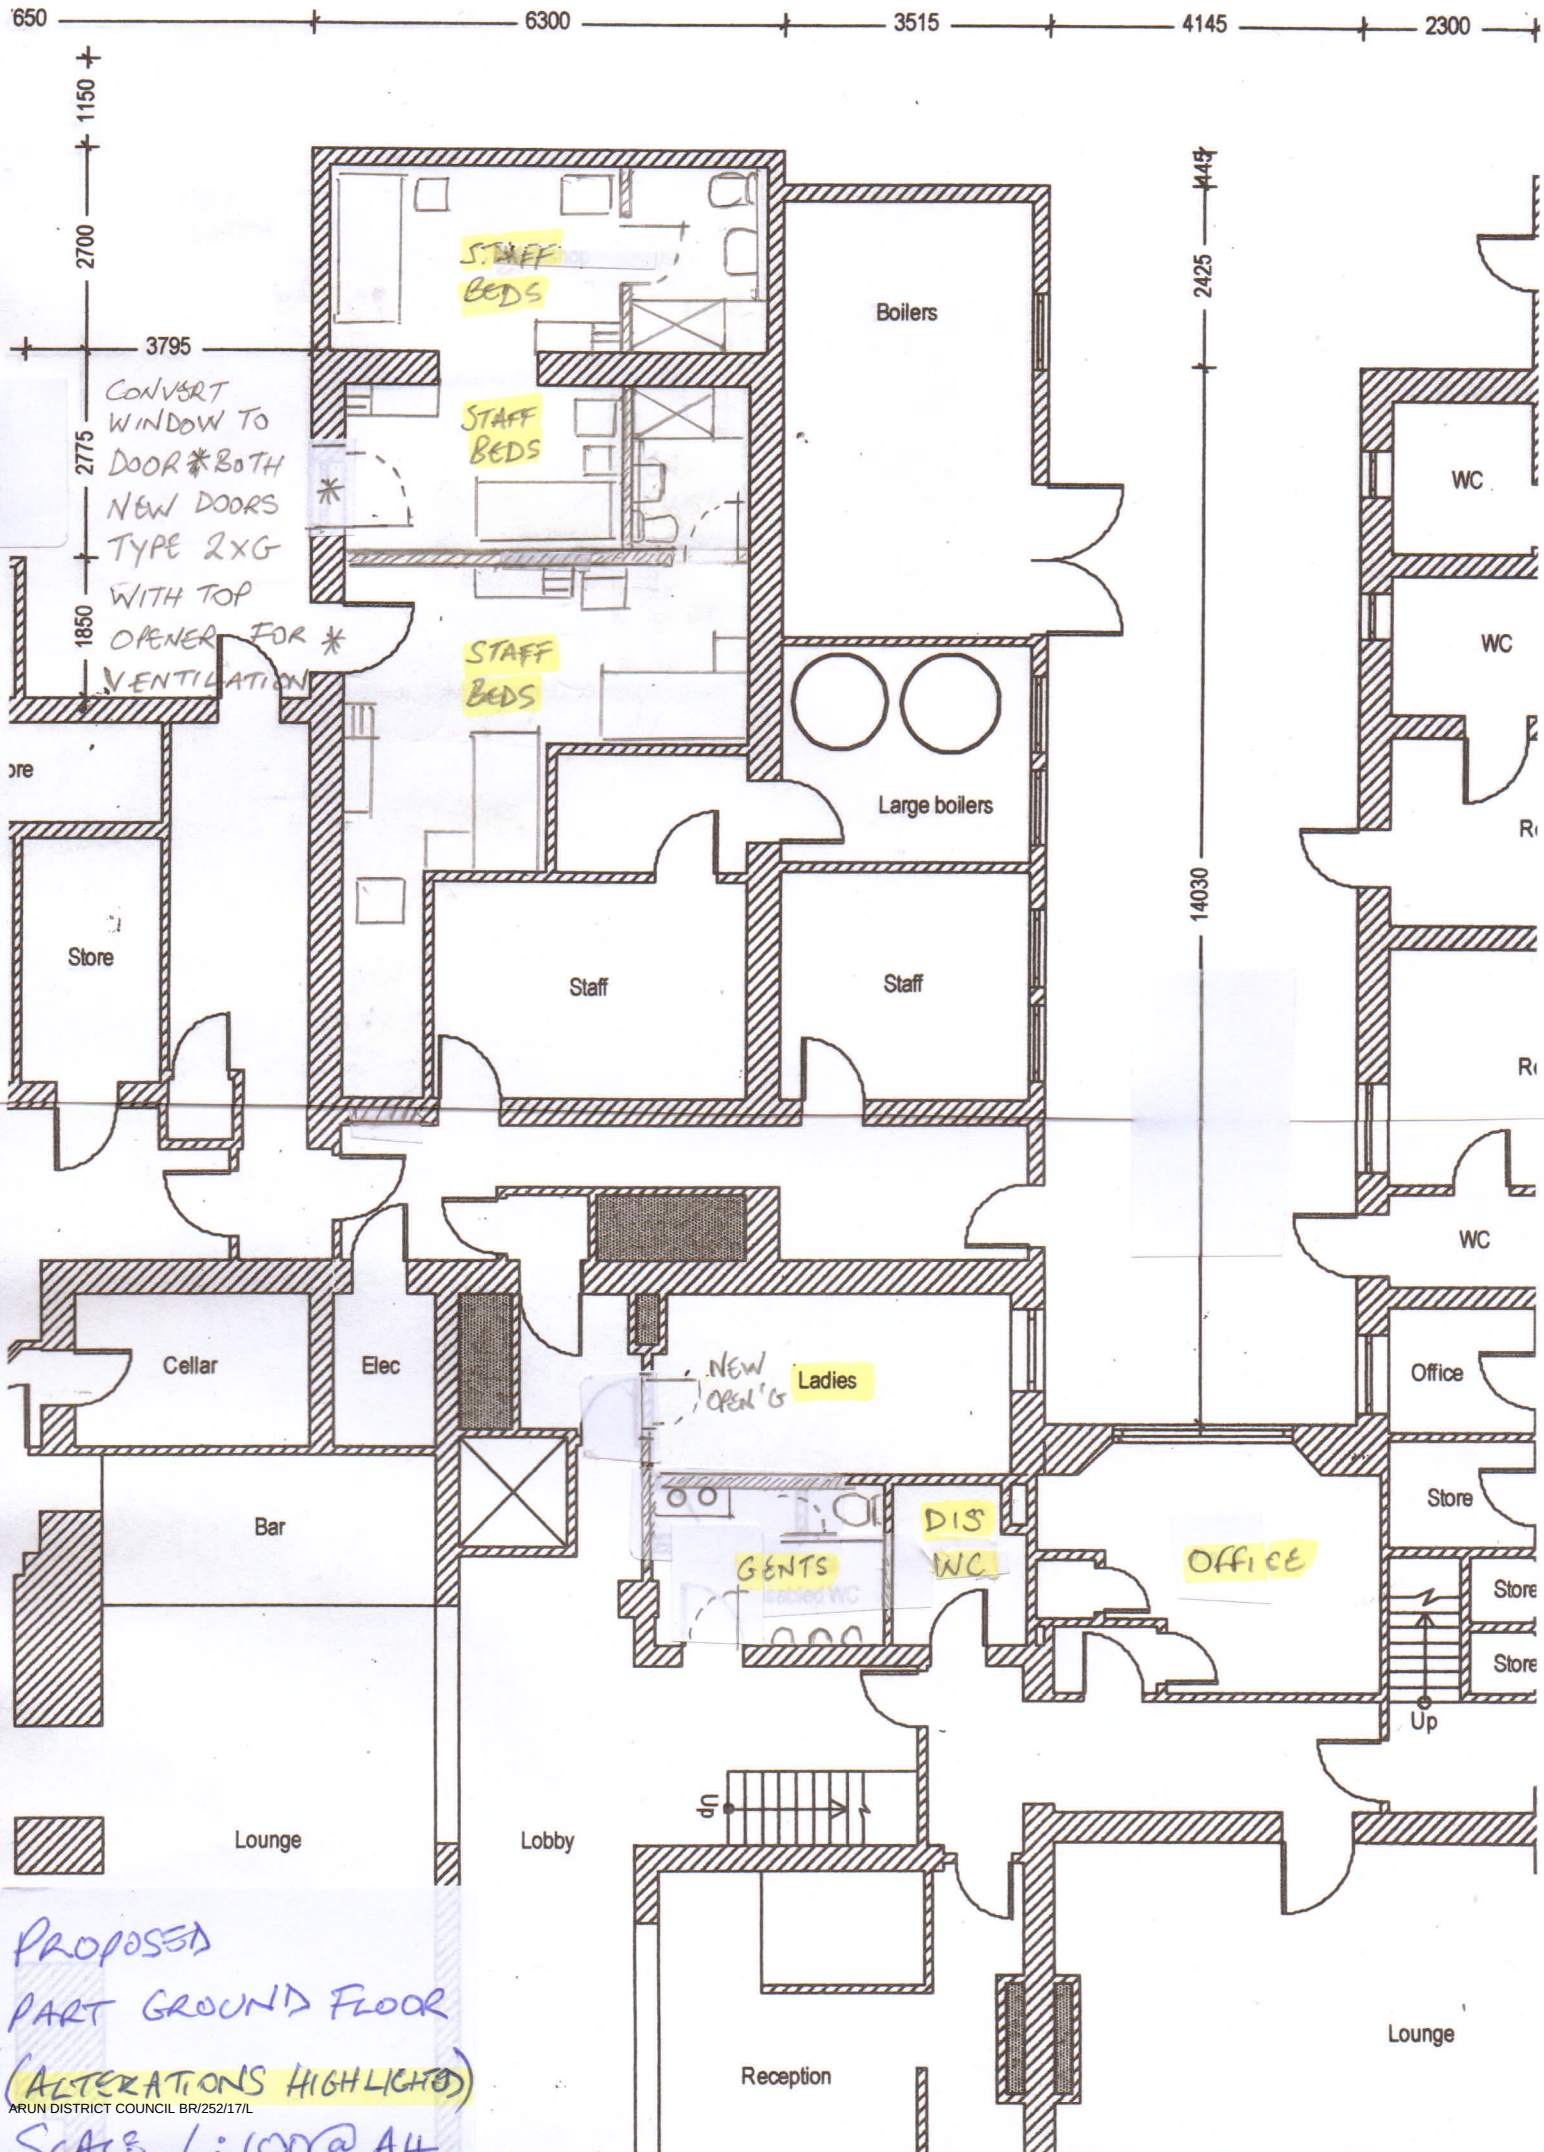

PROPOSED
PART GROUND FLOOR
(ALTERATIONS HIGHLIGHTED)
SCALE 1:100@A4

ARUN DISTRICT COUNCIL BR/252/17/L