



NOTES:


- 1. All dimensions are in mm and must be checked on site and not scaled from this drawing.
- 2. Drawings are to be read in conjunction with accompanying documents.
- 3. Any errors or inaccuracies should be brought to the attention of Amber.

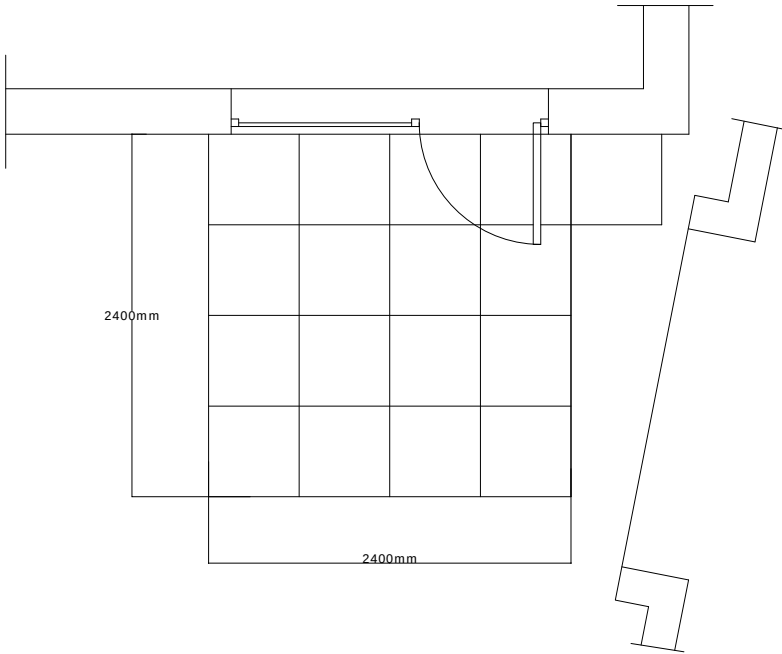

EXISTING PLAN

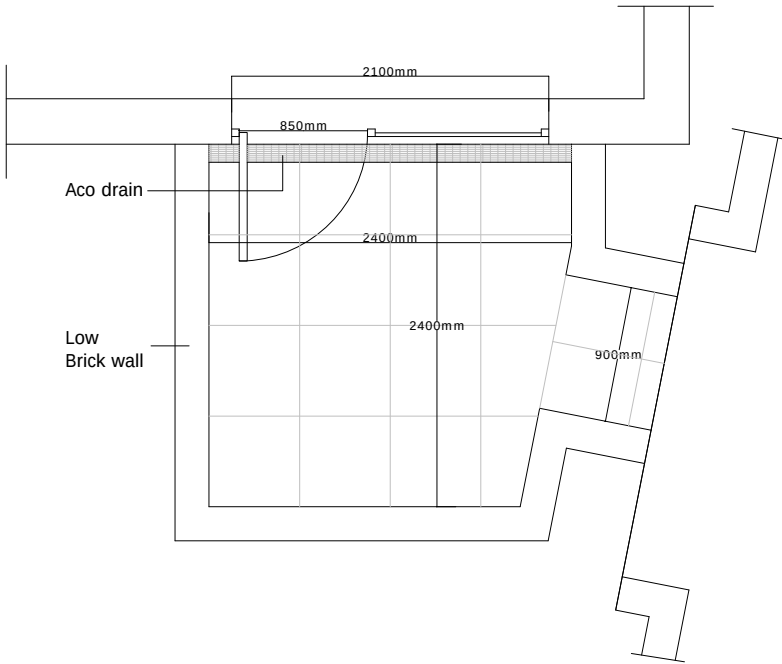

PROPOSED PLAN

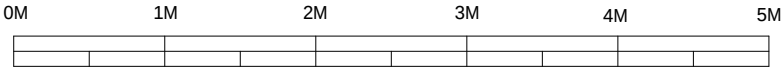

1:50
SCALE BAR

No.	Description	Date			
Amendments:					
Address: 1 Nyewood Gardens The Avenue Bognor Regis PO21 2UT		Client :Mrs P Graves			
Drawing Title: Existing & Proposed Access Plan		Drawing Ref.: SG/01/Nye1			
	Disabled Adaptation Design Planning Applications Building Regulation Drawings Party Wall Surveyors Building Surveys/ Homebuyers Survey	Project Management Disabled Access Auditing Building Defect Analysis CDM Expert Witness			
					
Contact Details:	Telephone: 01273 410836	Email: sid@amberliving.co.uk			
Contact Address:	Unit 3 Tungsten Building, George Street, Portslade. BN41 1RA				
Scale: 1:50	Paper: A:3	Date: 15/8/2018	Revision No:	Checked By:	Direction:  N