Hard landscaping key

- Existing asphalt
- Conservation flag paving
- Plastic paving grid reinforcement with gravel fill
- As above over 'no dig' cellular web root protection system, SUDS compliant granular sub-base filled, with railway sleepers or pinned kerbs to form edges.

Soft landscaping key

- New trees
  Standard Nursery Stock proportions (10-12cm girth & 2m to 3m overall height) supported on a 'short stake' system with appropriate securing ties and pads.
- Existing trees to be retained
- Existing trees to be felled
- Grass/ soft landscaping
- Hedges to comprise: Hawthorn, Field Maple, Hazel, Blackthorn, Pedunculate Oak, Guelder Rose and Cornus, planted at a density of 5 trees per linear metre

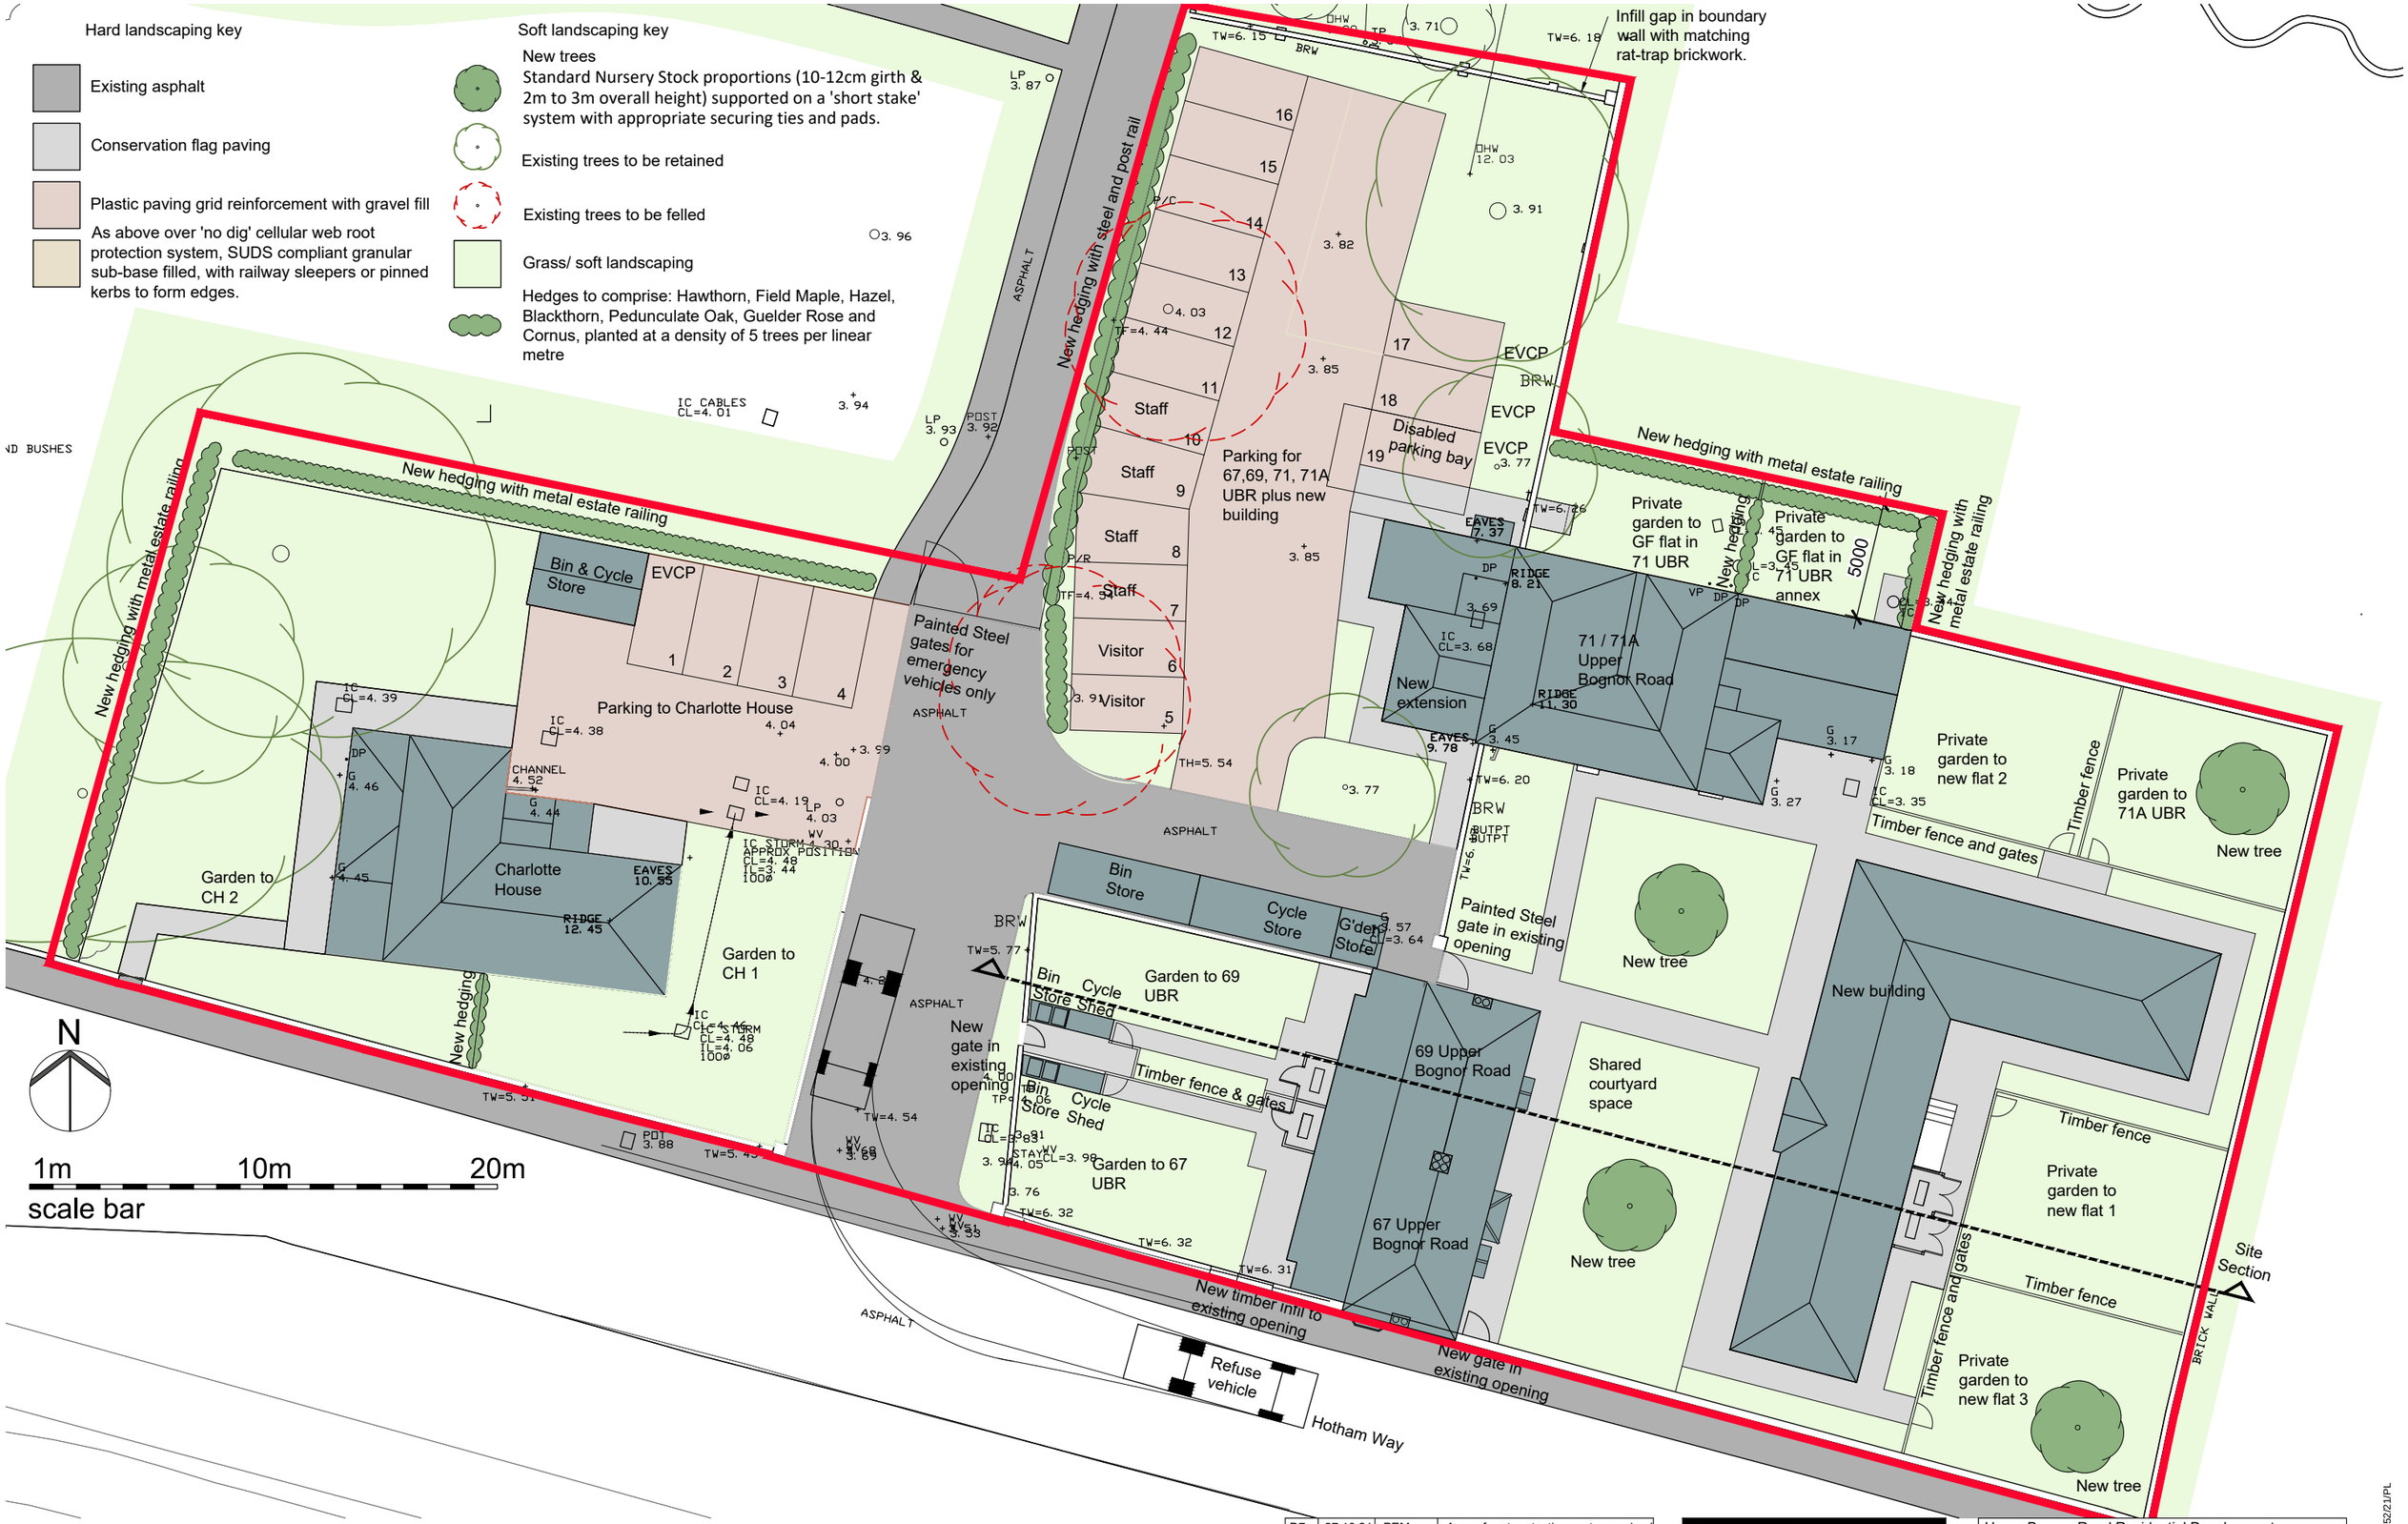

Rev	Date	Dr'n / Ch'd	Amendments
D7	27.10.21	PEM PSM	Area of root protection system revised to match tree protection plan. Heat pump enclosures shown.

D=Design T=Tender C=Construction SS=Superseded W=Withdrawn

This drawing is the copyright of the Architects and must not be reproduced or used without their permission. Figured dimensions must be taken in preference to scaled dimensions and site dimensions are to be checked before work is put in hand

SAUNDERS ARCHITECTS
SOUTHAMPTON COVENTRY
Royal Mail House, Terminus Terrace, Soton. SO14 3FD
Telephone: 023 8081 1981
mail@saunders-architects.co.uk www.saunders-architects.co.uk

SAUNDERS ARCHITECTS is a trading name of SAUNDERS ARCHITECTS LLP Registered in England & Wales Registered No OC307148

Upper Bognor Road Residential Development
Bognor Regis

Drawing
Site Plan As Proposed

Scale @ A3
1:250

Drawing no.
5557-100-D7

ARUN DISTRICT COUNCIL BR/252/21/PL