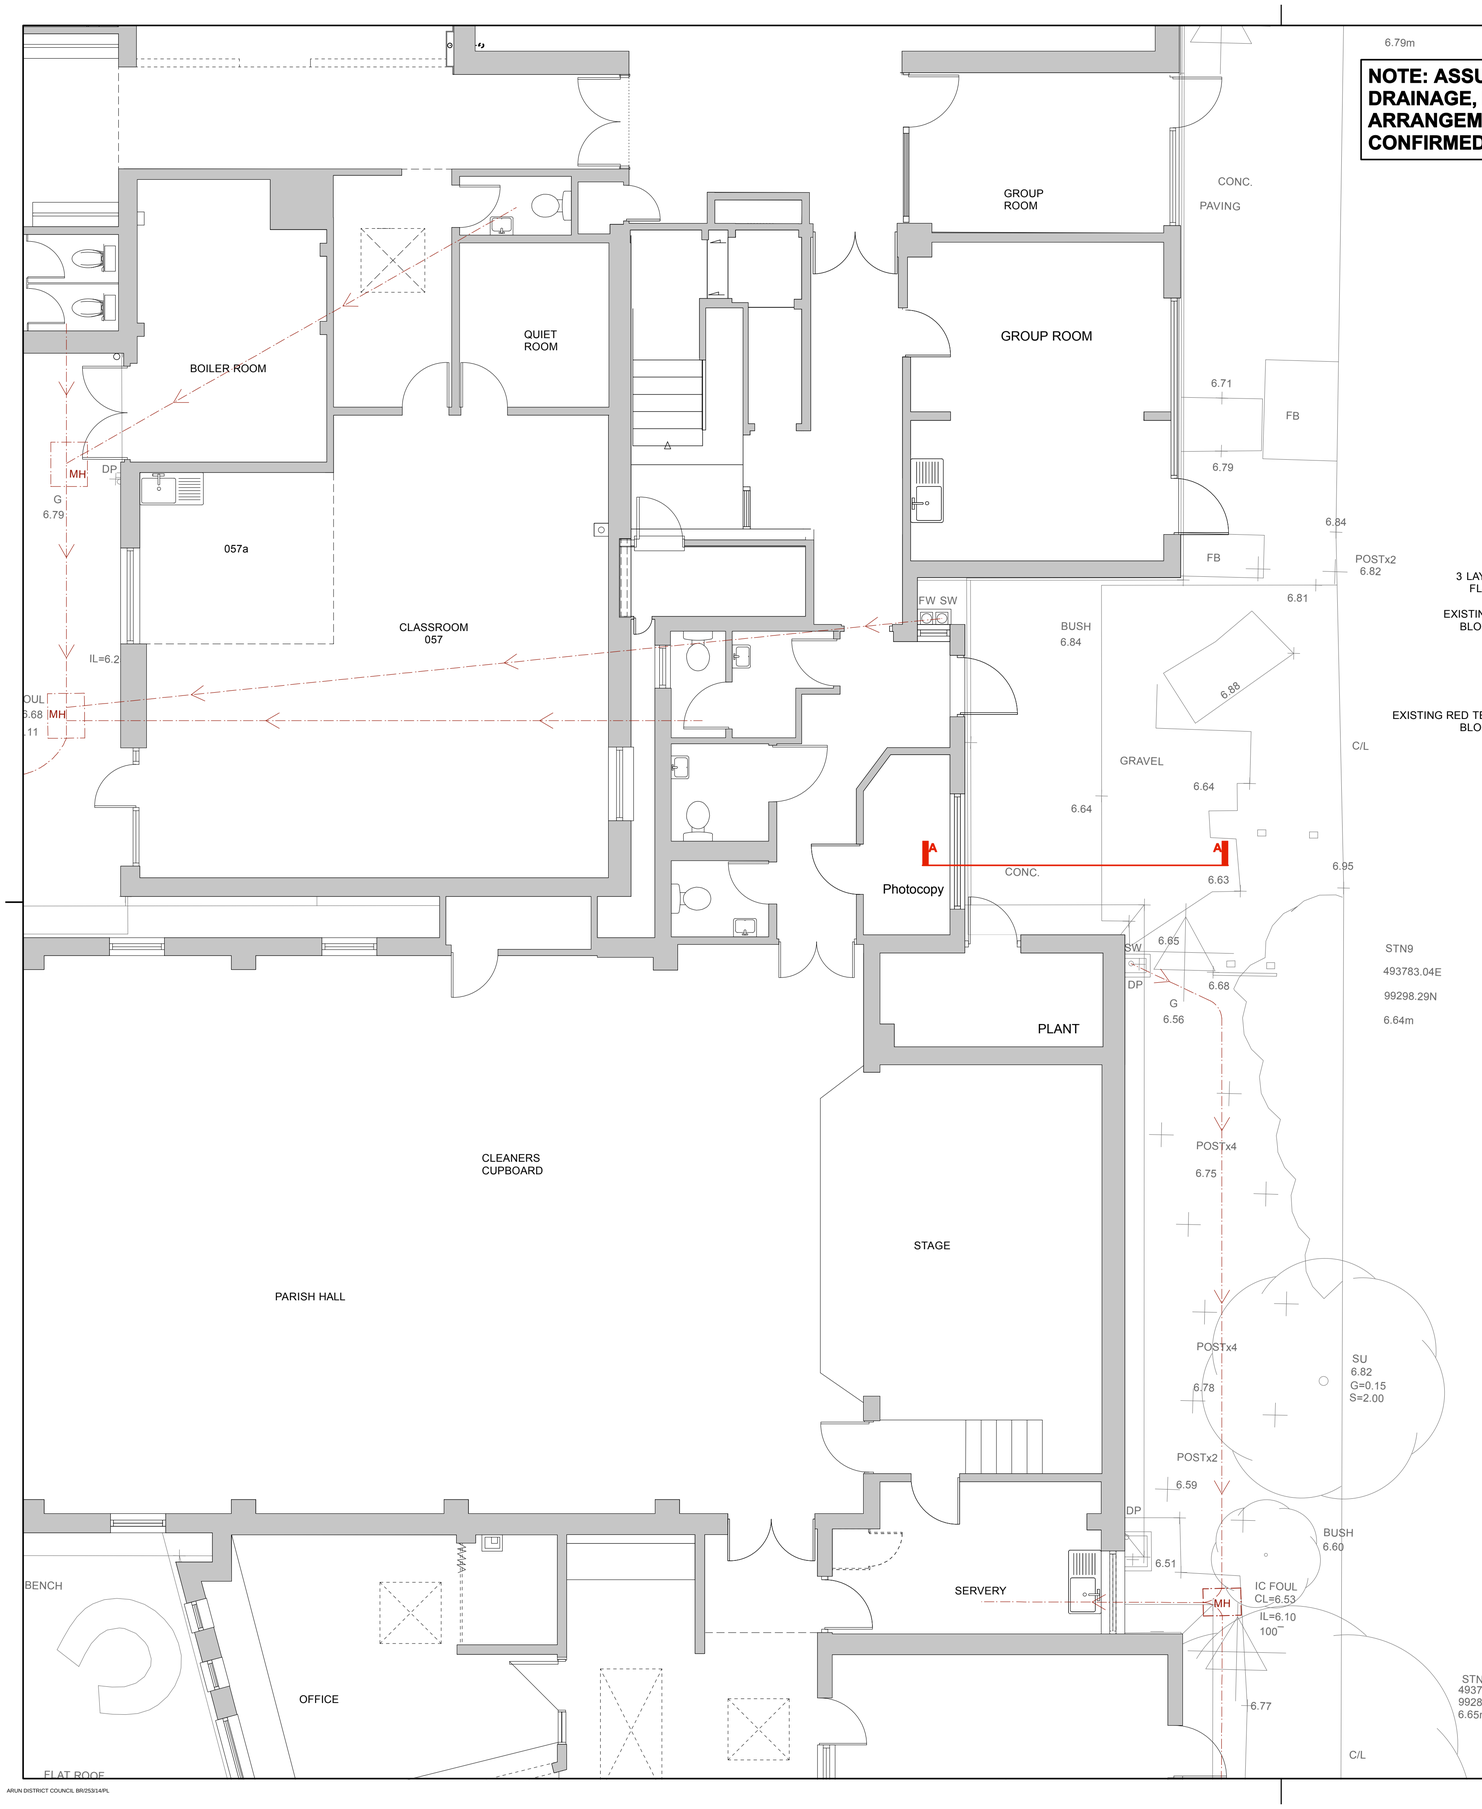

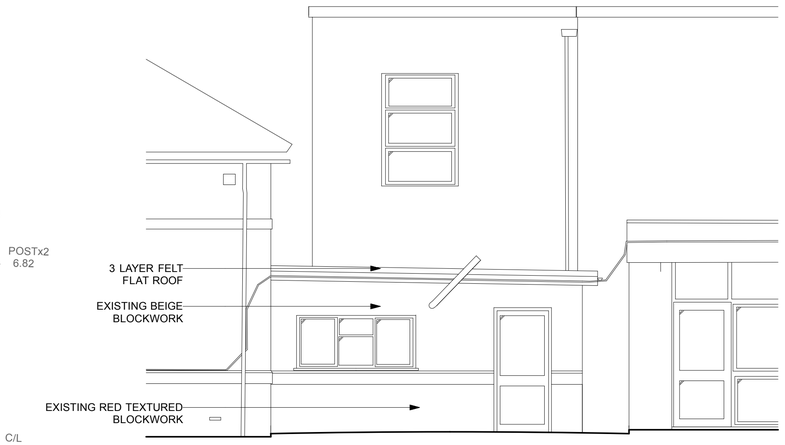

EXISTING EAST ELEVATION @ SCALE 1:50

0 1m 2m 3m 4m 5m

SCALE 1:50

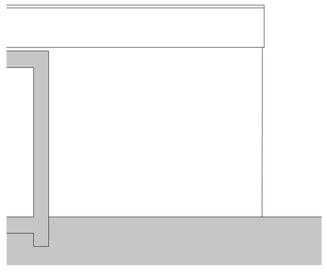

EXISTING SECTION A,A @ SCALE 1:50

0 1m 2m 3m 4m 5m

SCALE 1:50

EXISTING PLAN @ SCALE 1:50

0 1m 2m 3m 4m 5m

SCALE 1:50

notes:

DRAWINGS ARE FOR PLANNING PURPOSES ONLY AND ARE NOT TO BE USED FOR CONSTRUCTION.
DO NOT SCALE FROM THESE DRAWINGS.
DIMENSIONS TO BE CHECKED ON SITE.

amendments:

Felce & Guy Partnership LLP
Architects
73 Holland Road | Hove | East Sussex | BN3 1LB
T: 01273 736217 F: 01273 720979 E: info@felceandguy.co.uk

project:	PROPOSED SERVERY
location:	ST MARY'S CATHOLIC PRIMARY SCHOOL, BOGNOR REGIS.
client:	THE GOVERNORS OF THE SCHOOL
drawing:	EXISTING PLAN, SECTION AND ELEVATION
scale: 1:50	page: A1
drawn by: CM	checked by: AW
date: SEP 14	drawing number: 2240-18/01 / revision: --

© Felce & Guy Partnership LLP