
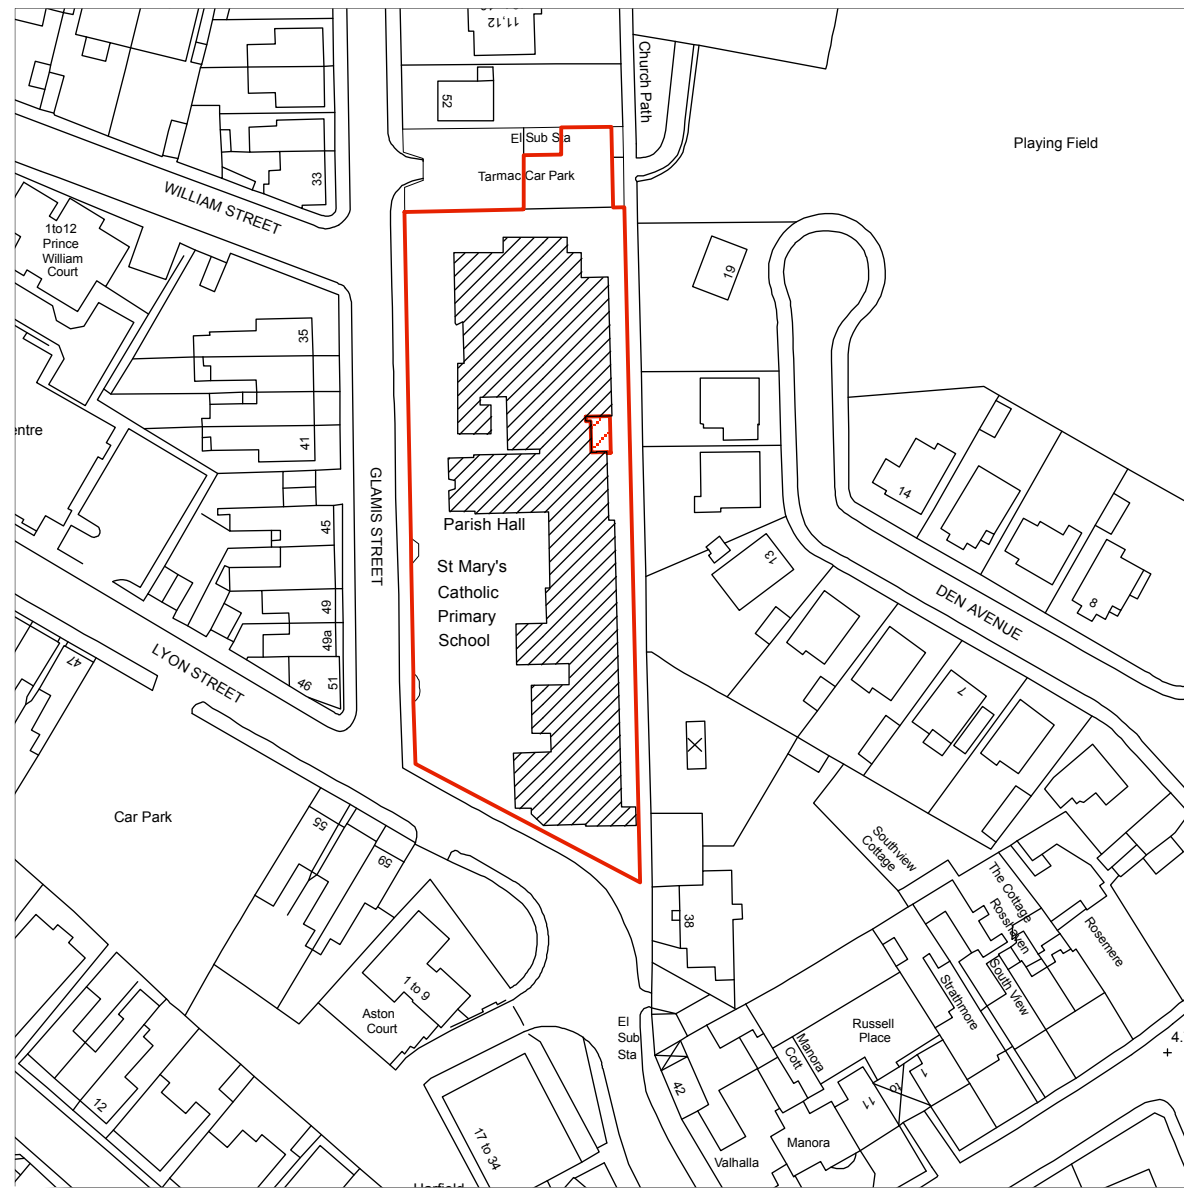


SCALE 1:1250

OS account No. 100006304

SITE LOCATION PLAN 1:1250

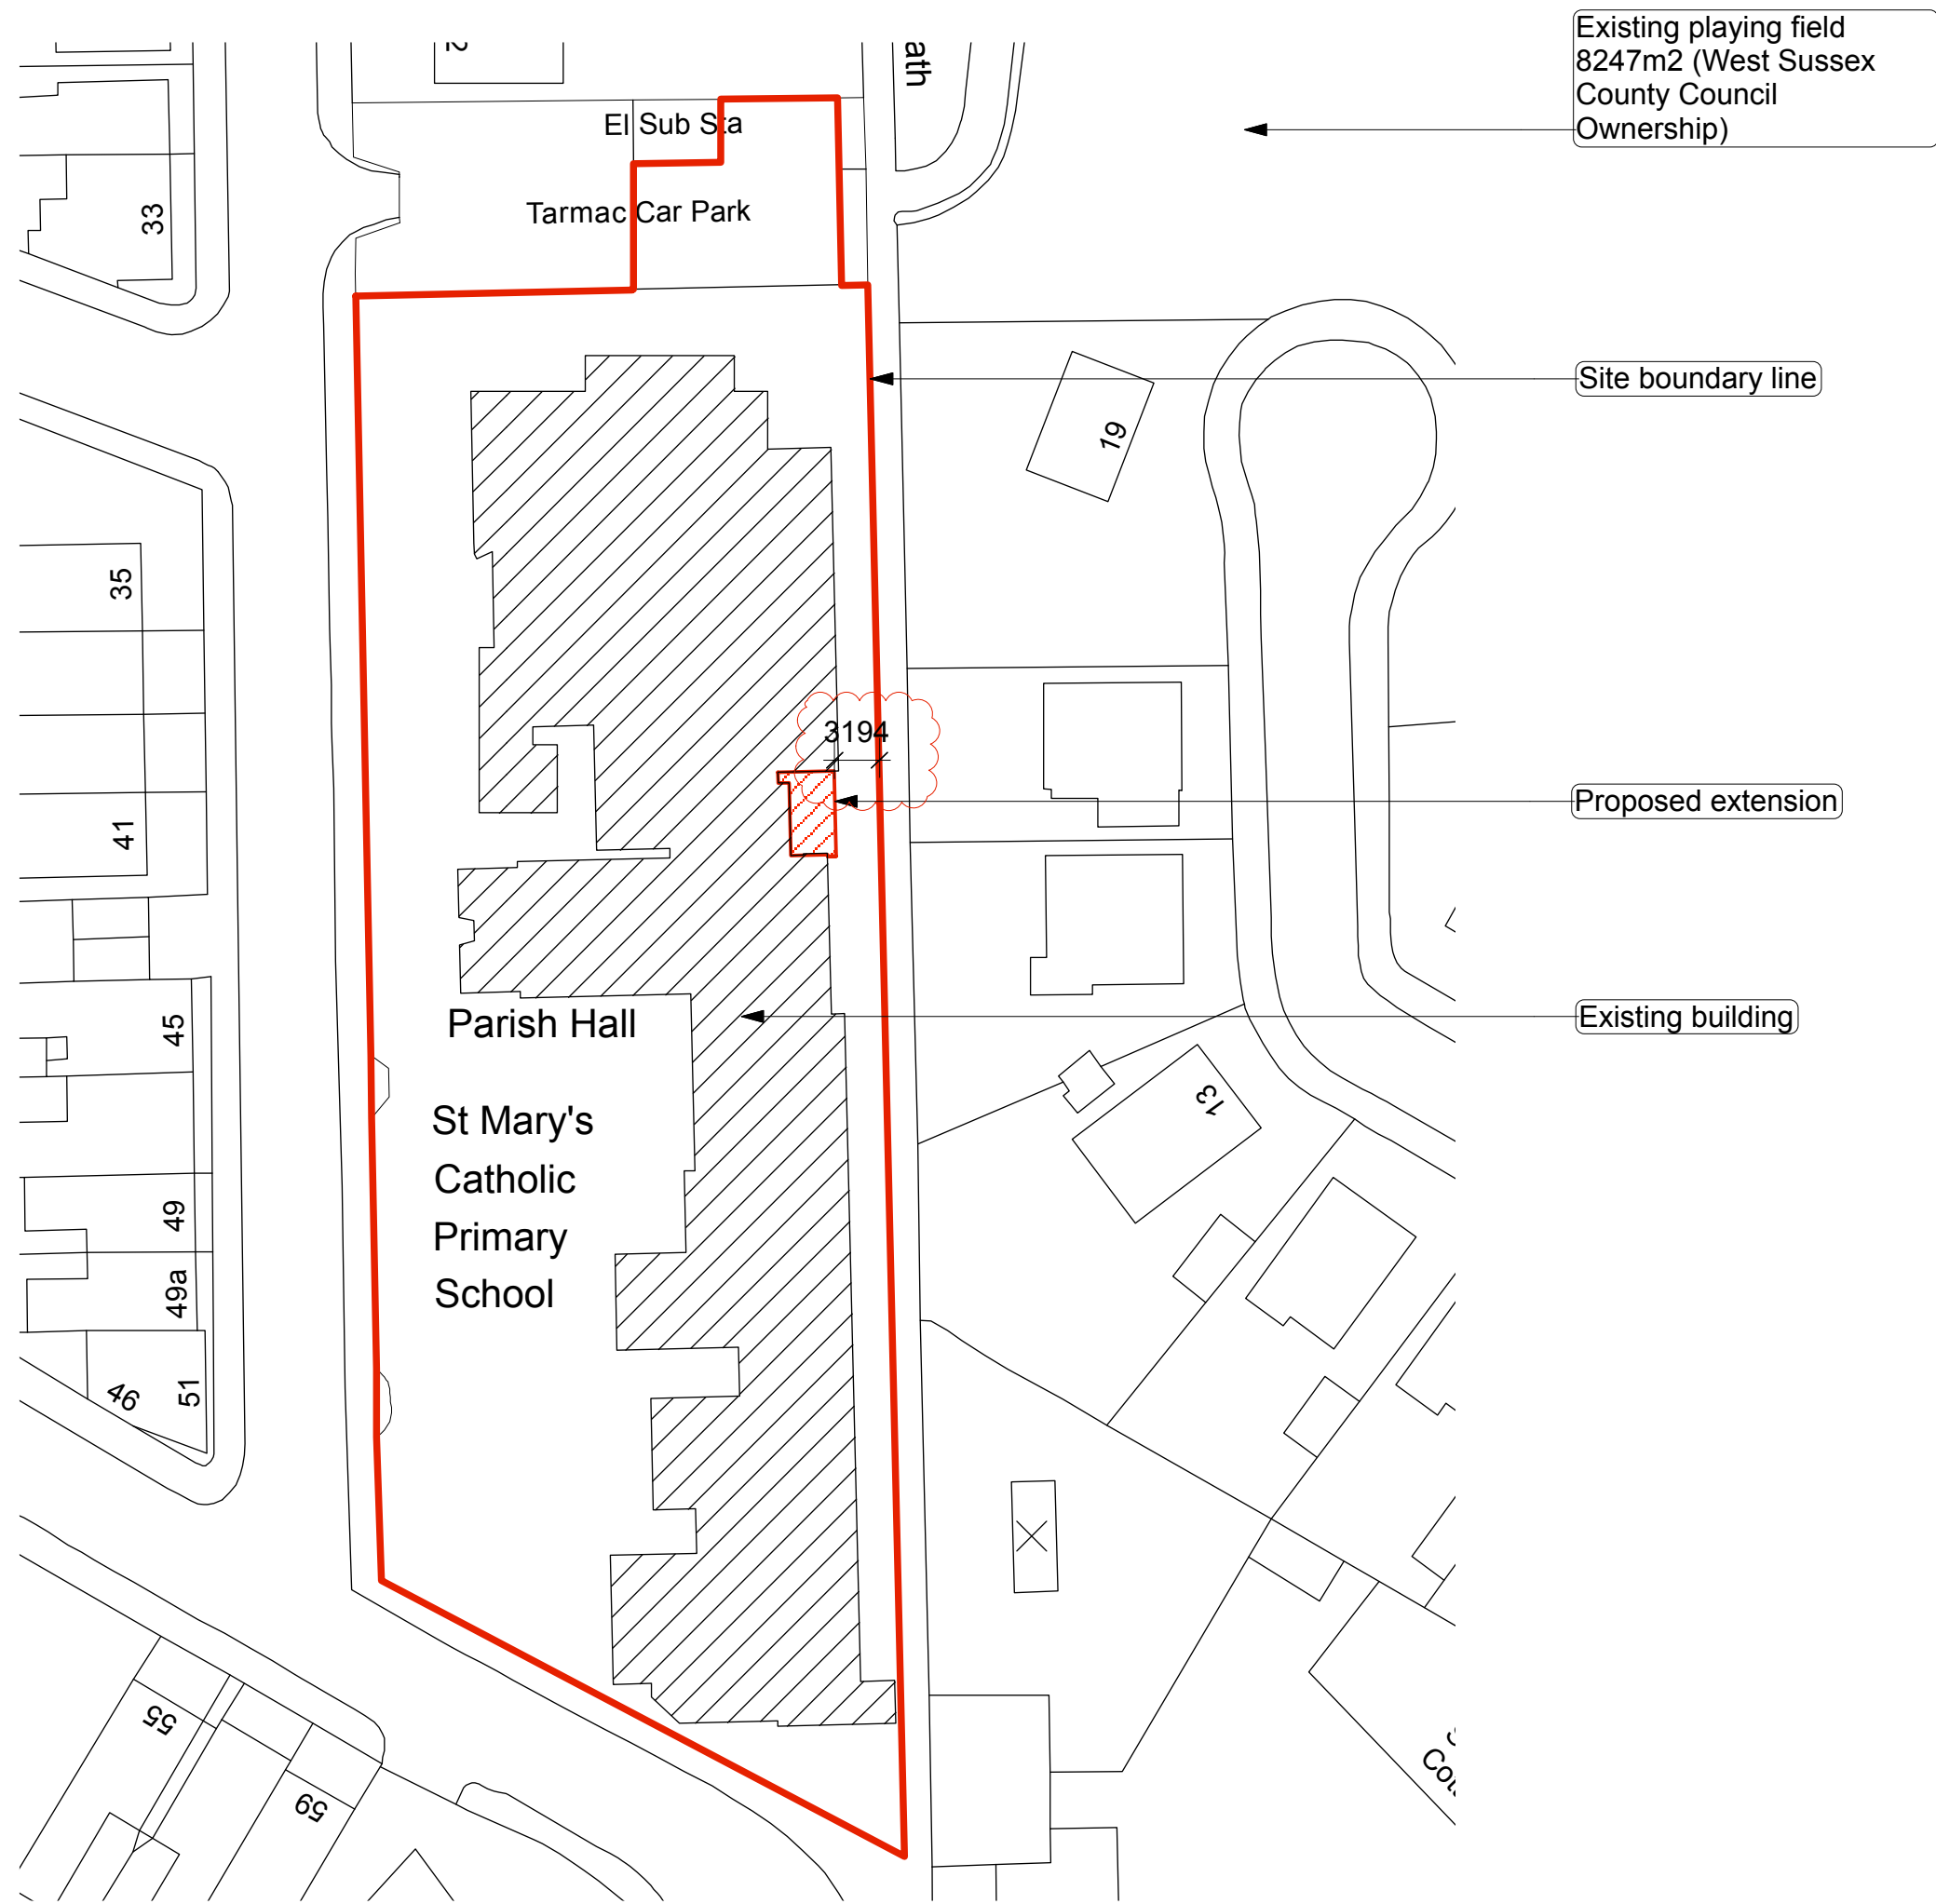

SCALE 1:500

BLOCK PLAN 1:500

notes:

DRAWINGS ARE FOR PLANNING PURPOSES ONLY AND ARE NOT TO BE USED FOR CONSTRUCTION.
DO NOT SCALE FROM THESE DRAWINGS.
DIMENSIONS TO BE CHECKED ON SITE.

amendments:

A 13-10-14	Dimension from the proposal to the site boundarie added
---------------	--

Felce & Guy Partnership LLP
Architects

73 Holland Road | Hove | East Sussex | BN3 1LB
T: 01273 736217 F: 01273 720979 E: info@felceandguy.co.uk

project:	PROPOSED SERVERY		
location:	ST MARY'S CATHOLIC PRIMARY SCHOOL, BOGNOR REGIS.		
client:	THE GOVERNORS OF THE SCHOOL		
drawing:	SITE LOCATION AND BLOCK PLAN		
scale:	1:500 & 1:1250	page:	A1
drawn by:	CM	checked by:	AW
date:	SEP 2014	drawing number:	2240-18/03
		revision:	A