


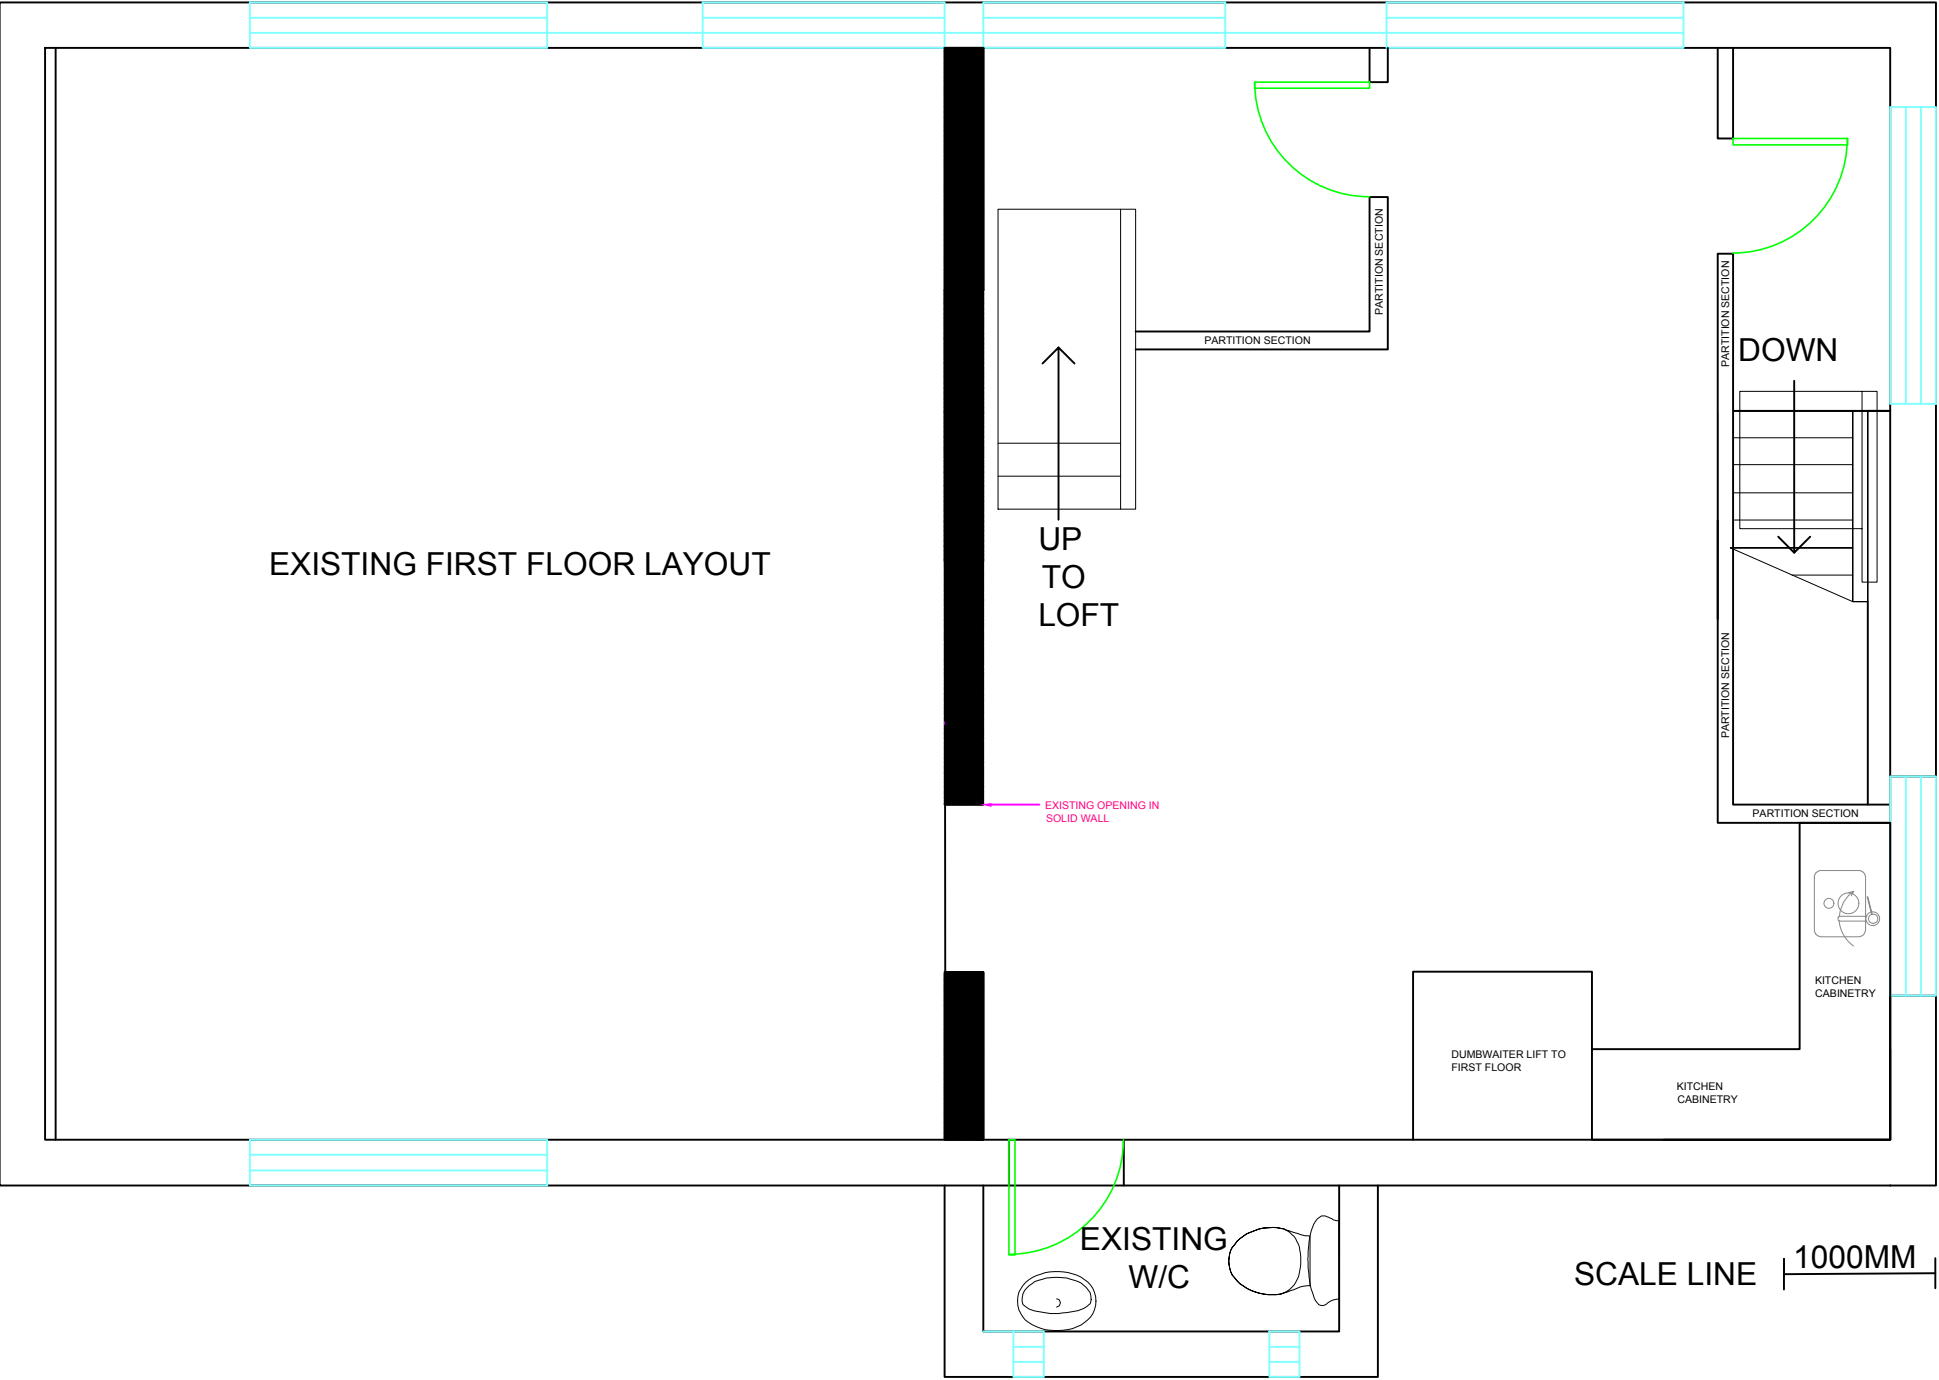

EXISTING FIRST FLOOR LAYOUT

SCALE: 1:50 (A3)

CLIENT TONY RICKWOOD

PROJECT: PROPOSED NEW PRACTICE
ODEON ROAD
BOGNOR REGIS
WEST SUSSEX

DRAWN BY;
LAURENCE GOFF
UNIT 7, BELLCROFT
WITHAM
ESSEX
TEL. 0844 5675151
MOB. 07932 090161
ian@spsdental.co.uk
www.spsdental.co.uk

COMMENTS:

DRAWING NO.

QUOTE. REF:

DATE:

CUSTOMERS ACCEPTANCE OF DRAWING/DESIGN,
PLEASE COMPLETE THIS SECTION BELOW:

NAME:

SIGNATURE:

DATE:

