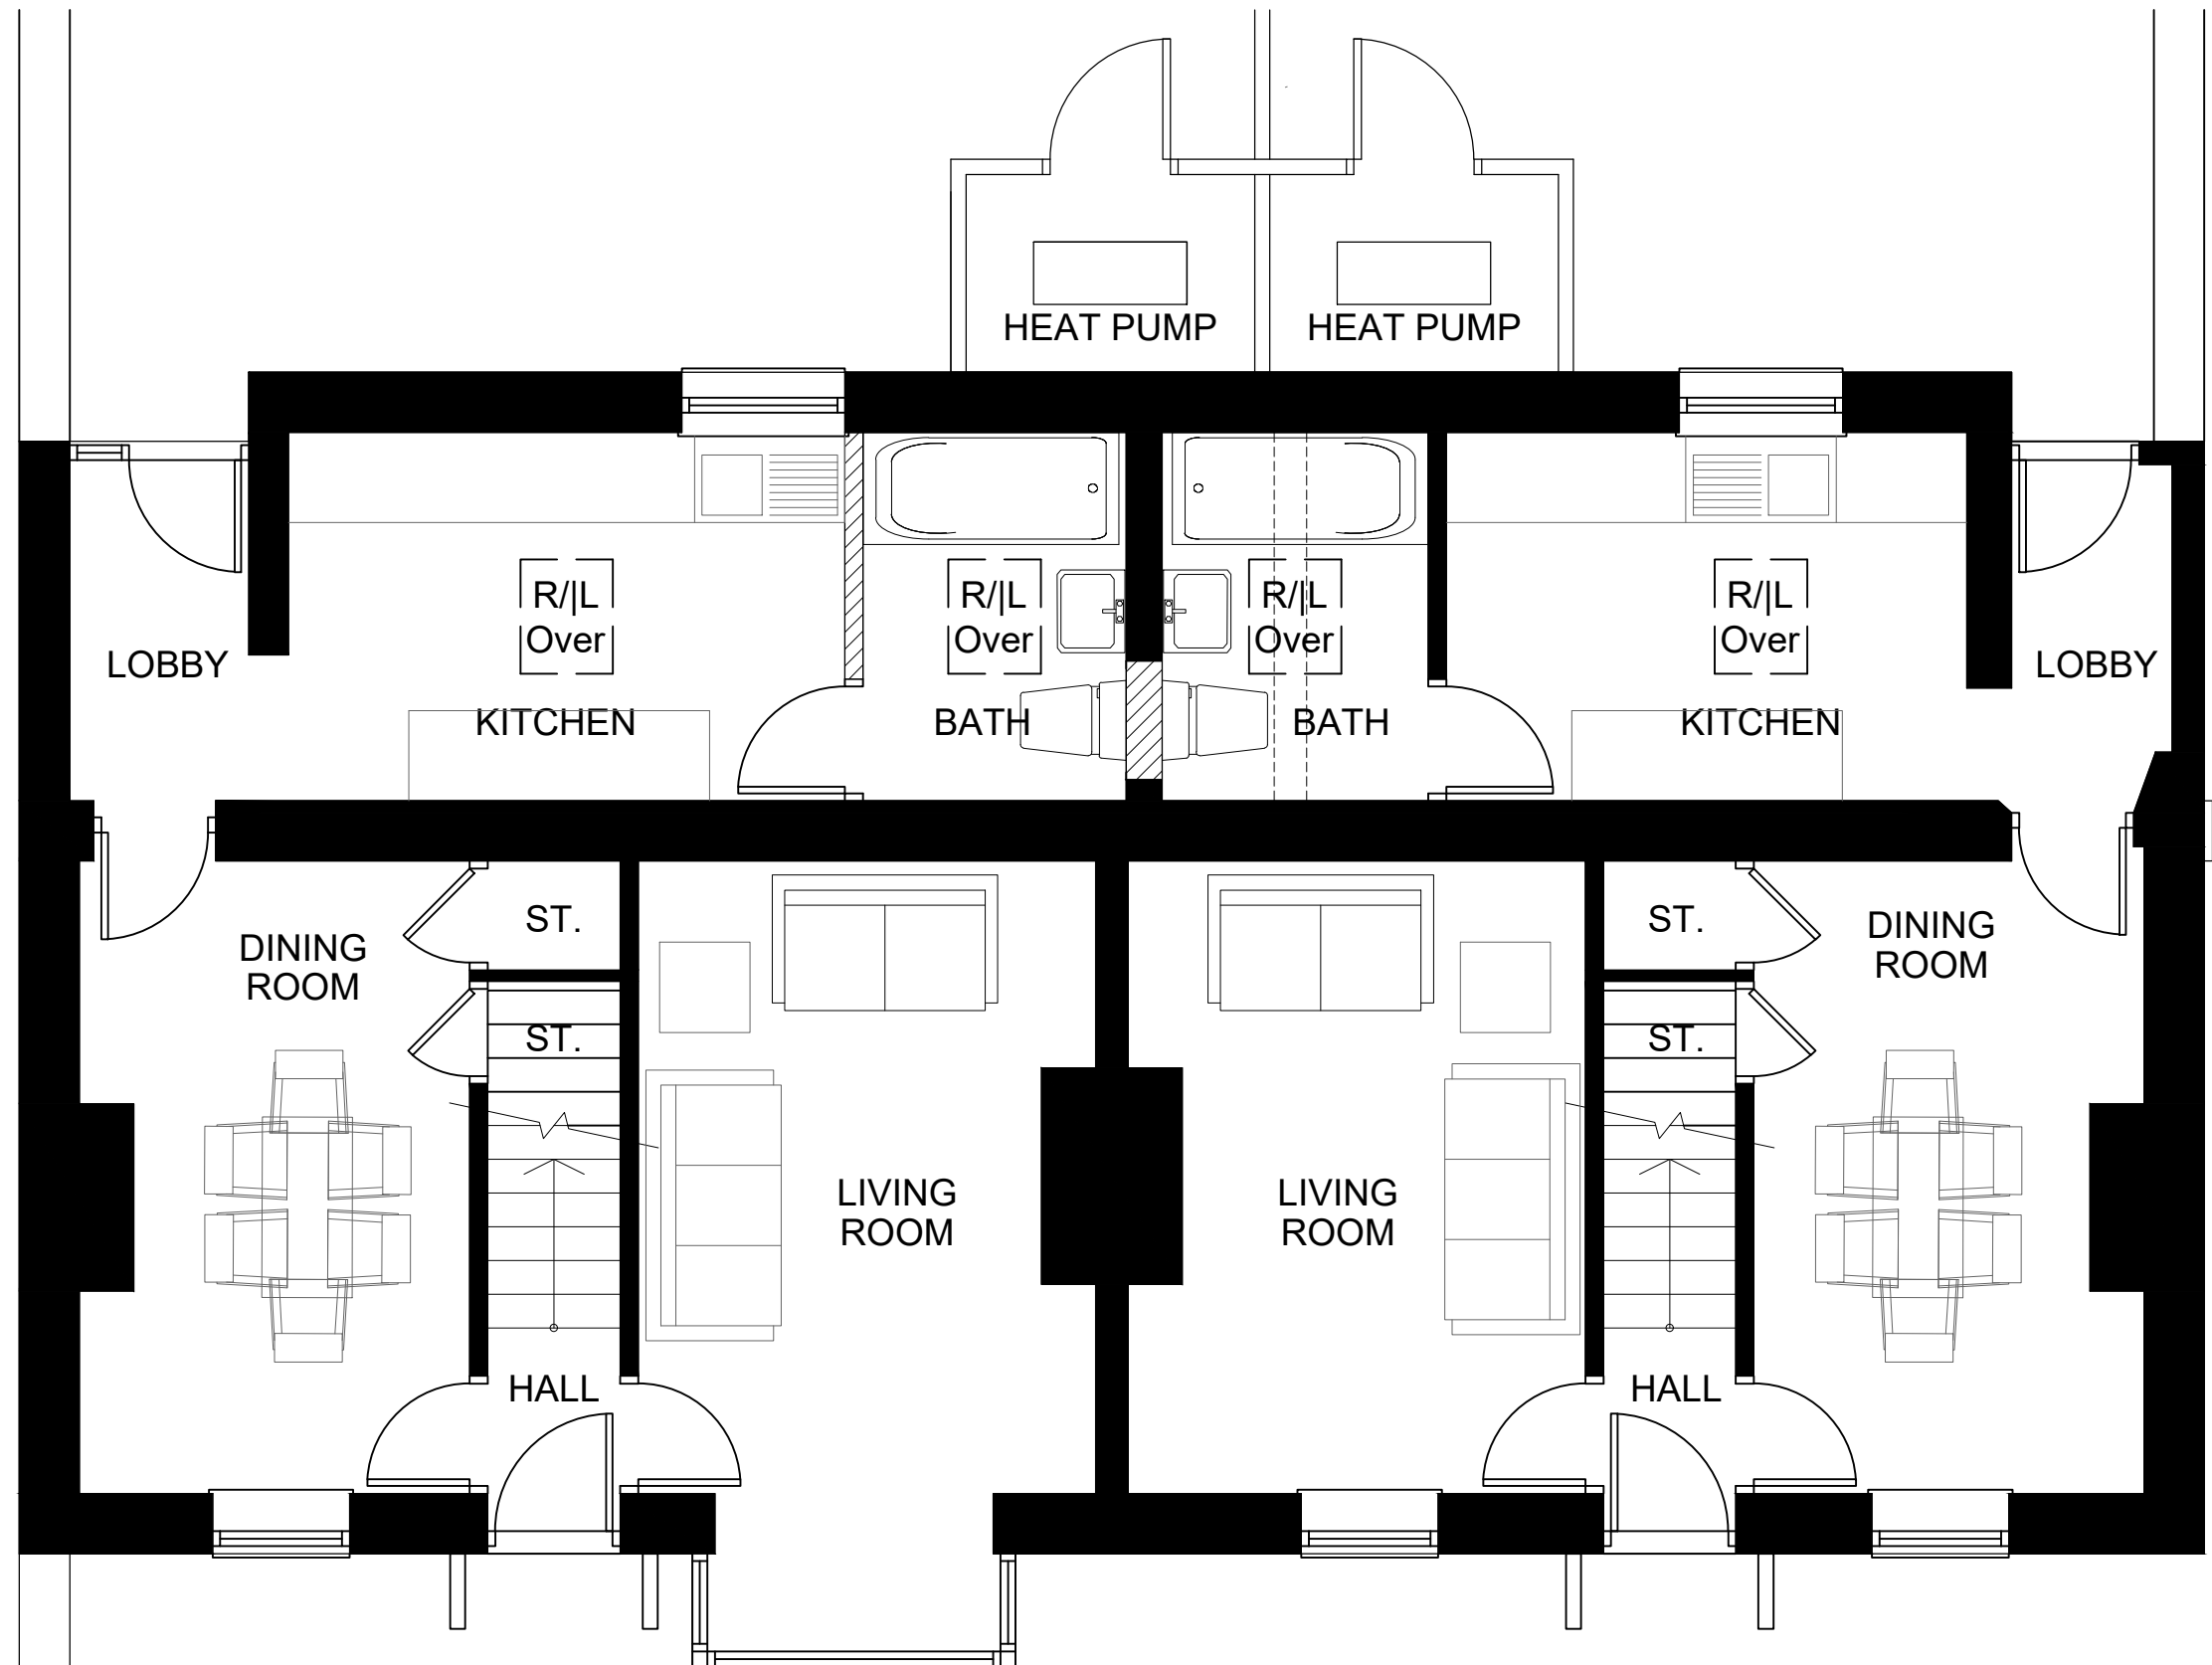


GROUND FLOOR

N.B. Extent of any repairs/ replacement to ground floor and stair timbers to structural engineer's recommendations.

- Existing walls
- New walls
- Walls to be removed

D2	28.10.21	PEM	General revisions to room layouts. Rooflights added to kitchens and bathrooms. Heat pumps & enclosure.
Rev	Date	Dr'n / Ch'd	Amendments
D=Design	T=Tender	C=Construction	SS=Superseded W=Withdrawn

This drawing is the copyright of the Architects and must not be reproduced or used without their permission. Figured dimensions must be taken in preference to scaled dimensions and site dimensions are to be checked before work is put in hand

SAUNDERS ARCHITECTS is a trading name of SAUNDERS ARCHITECTS LLP Registered in England & Wales Registered No OC307148

SAUNDERS ARCHITECTS
SOUTHAMPTON COVENTRY

Royal Mail House, Terminus Terrace, Solon, SO14 3FD
Telephone: 023 8081 1981
mail@saunders-architects.co.uk www.saunders-architects.co.uk

Upper Bogmor Road Residential Redevelopment Bognor Regis
Drawing 67 & 69 Upper Bognor Road Ground Floor Proposed
Scale @ A3 1:50
Drawing no. 5557-101-D2