
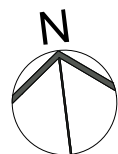


Form opening in existing first floor to allow for insertion of new staircase.

Construct new raised timber floor over existing floor to create level floor in lobby.

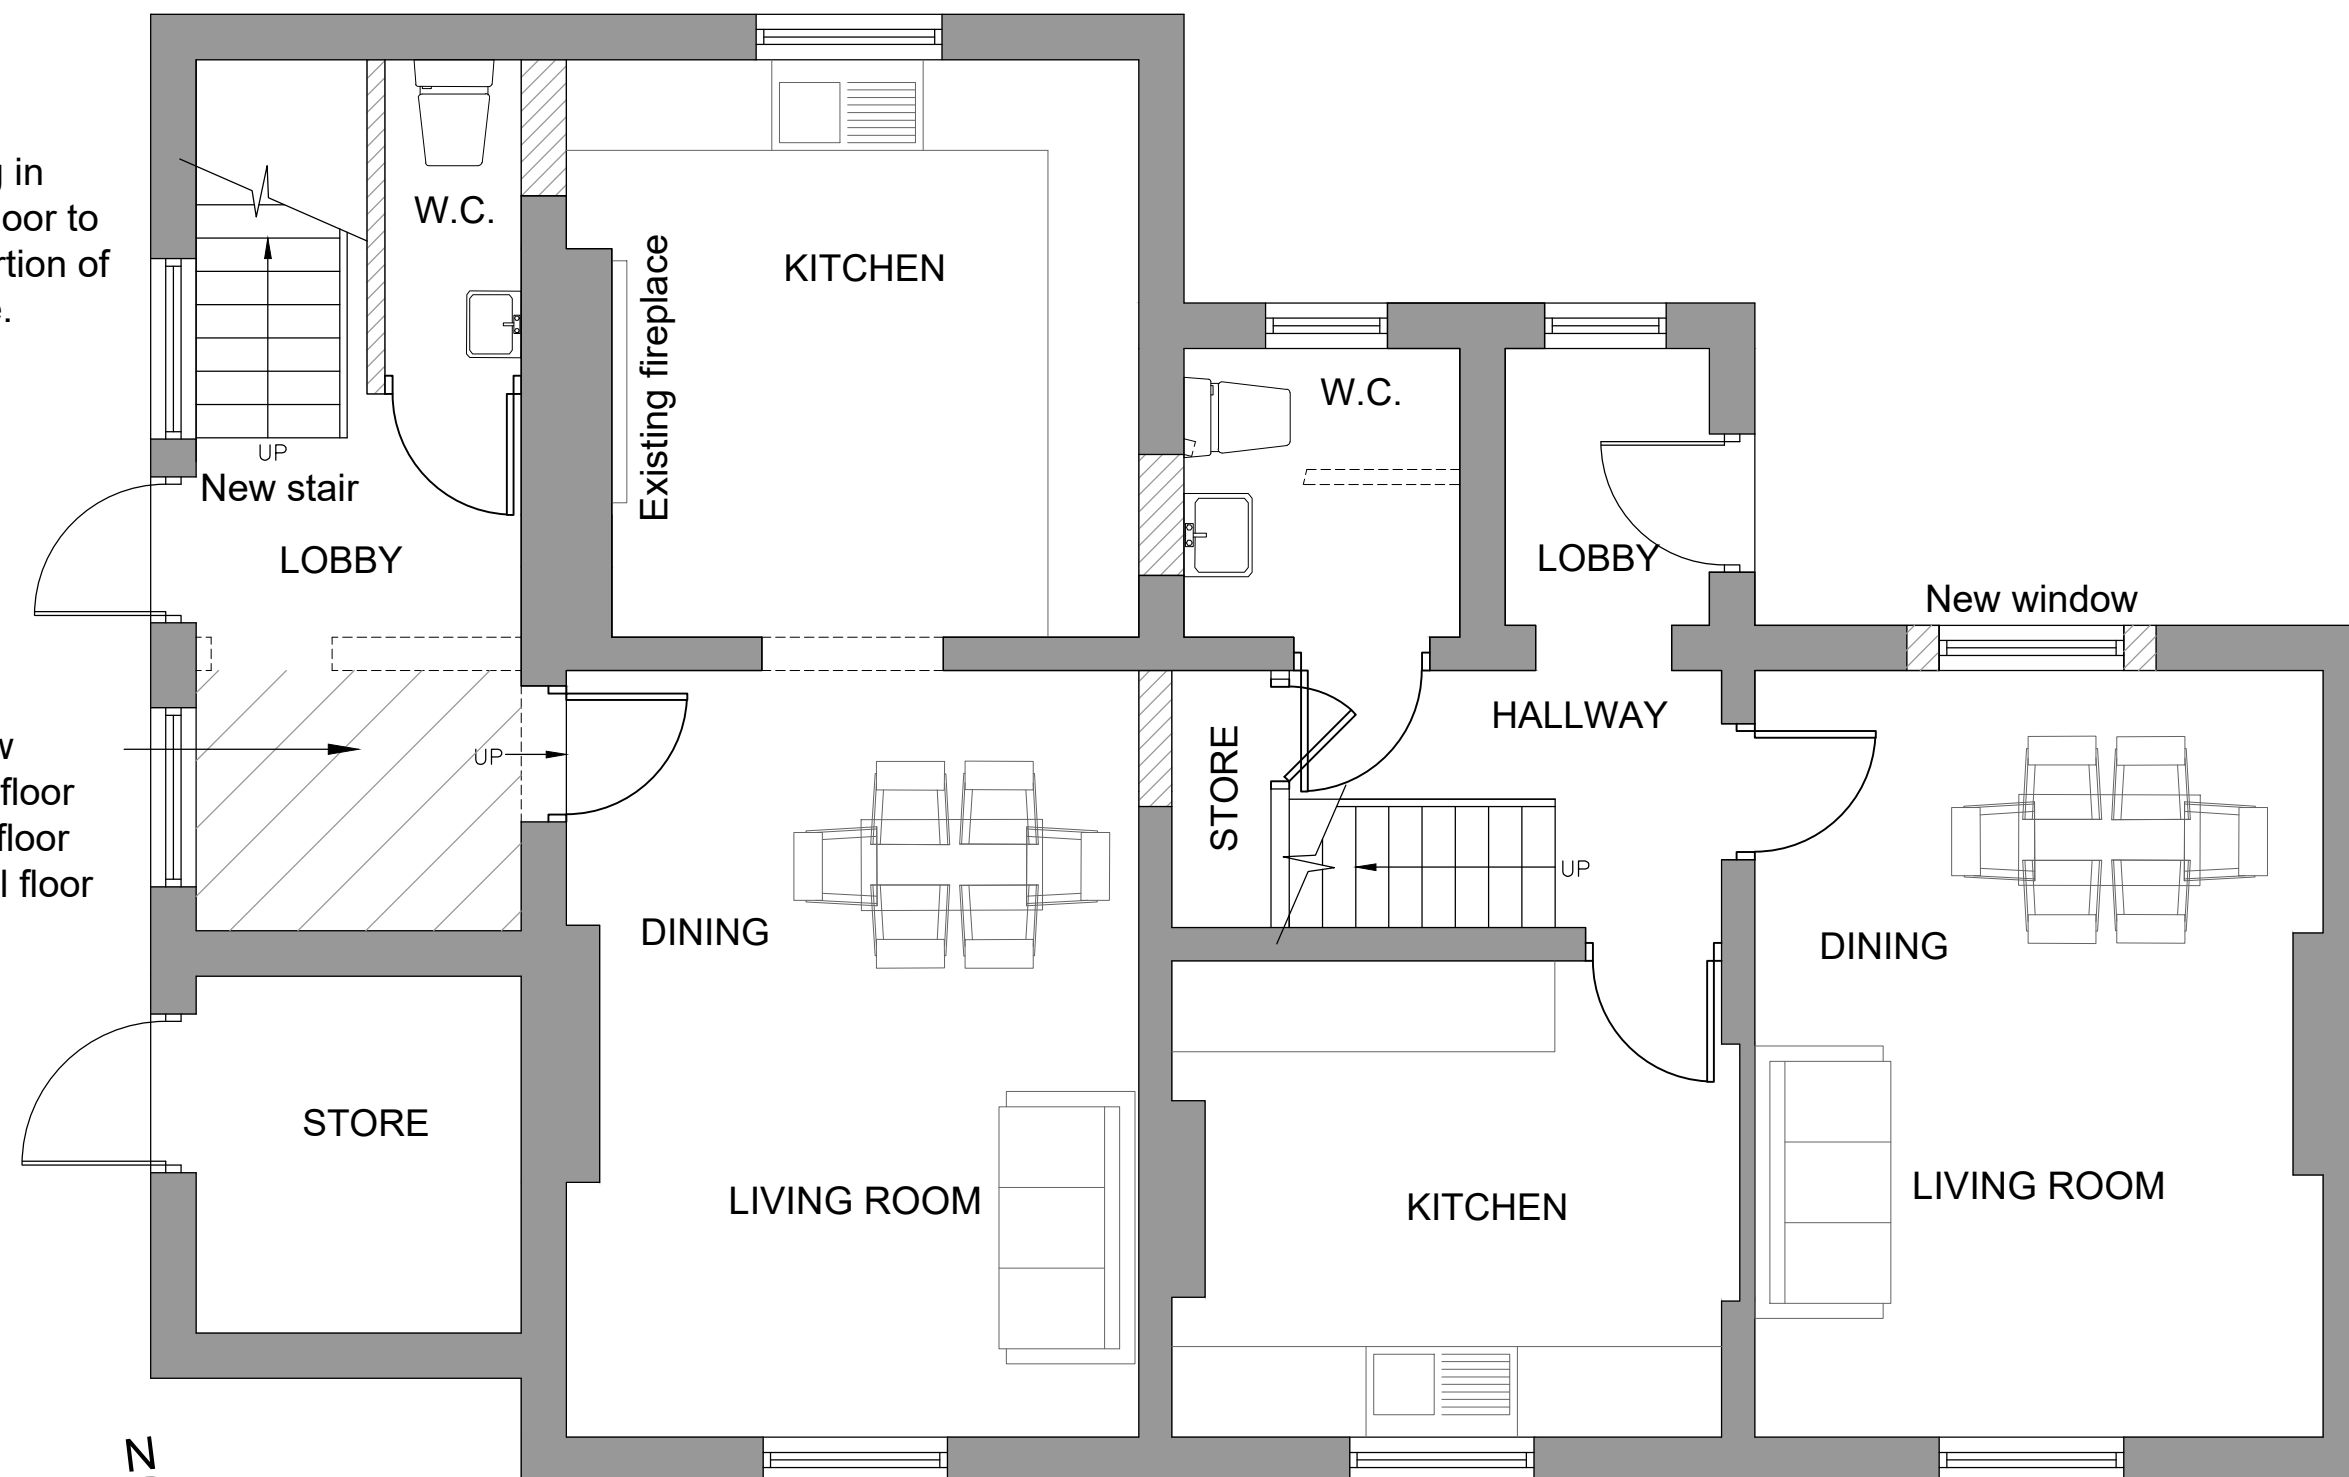

- Existing walls
- New walls
- Walls to be removed

D1	13.10.21	PEM PSM	First Issue
Rev	Date	Dr'n / Ch'd	Amendments
D=Design	T=Tender	C=Construction	SS=Superseded W=Withdrawn

This drawing is the copyright of the Architects and must not be reproduced or used without their permission. Figured dimensions must be taken in preference to scaled dimensions and site dimensions are to be checked before work is put in hand

SAUNDERS ARCHITECTS is a trading name of SAUNDERS ARCHITECTS LLP Registered in England & Wales Registered No OC307148

**SAUNDERS
ARCHITECTS**
SOUTHAMPTON COVENTRY

Royal Mail House, Terminus Terrace, Soton, SO14 3FD
Telephone: 023 8081 1981
mail@saunders-architects.co.uk www.saunders-architects.co.uk

Upper Bognor Road Residential Redevelopment Bognor Regis	
Drawing Charlotte House Ground Floor As Proposed	
Scale @ A3 1:50	Drawing no. 5557-120-D1