


Form opening in existing first floor to allow for insertion of new staircase.

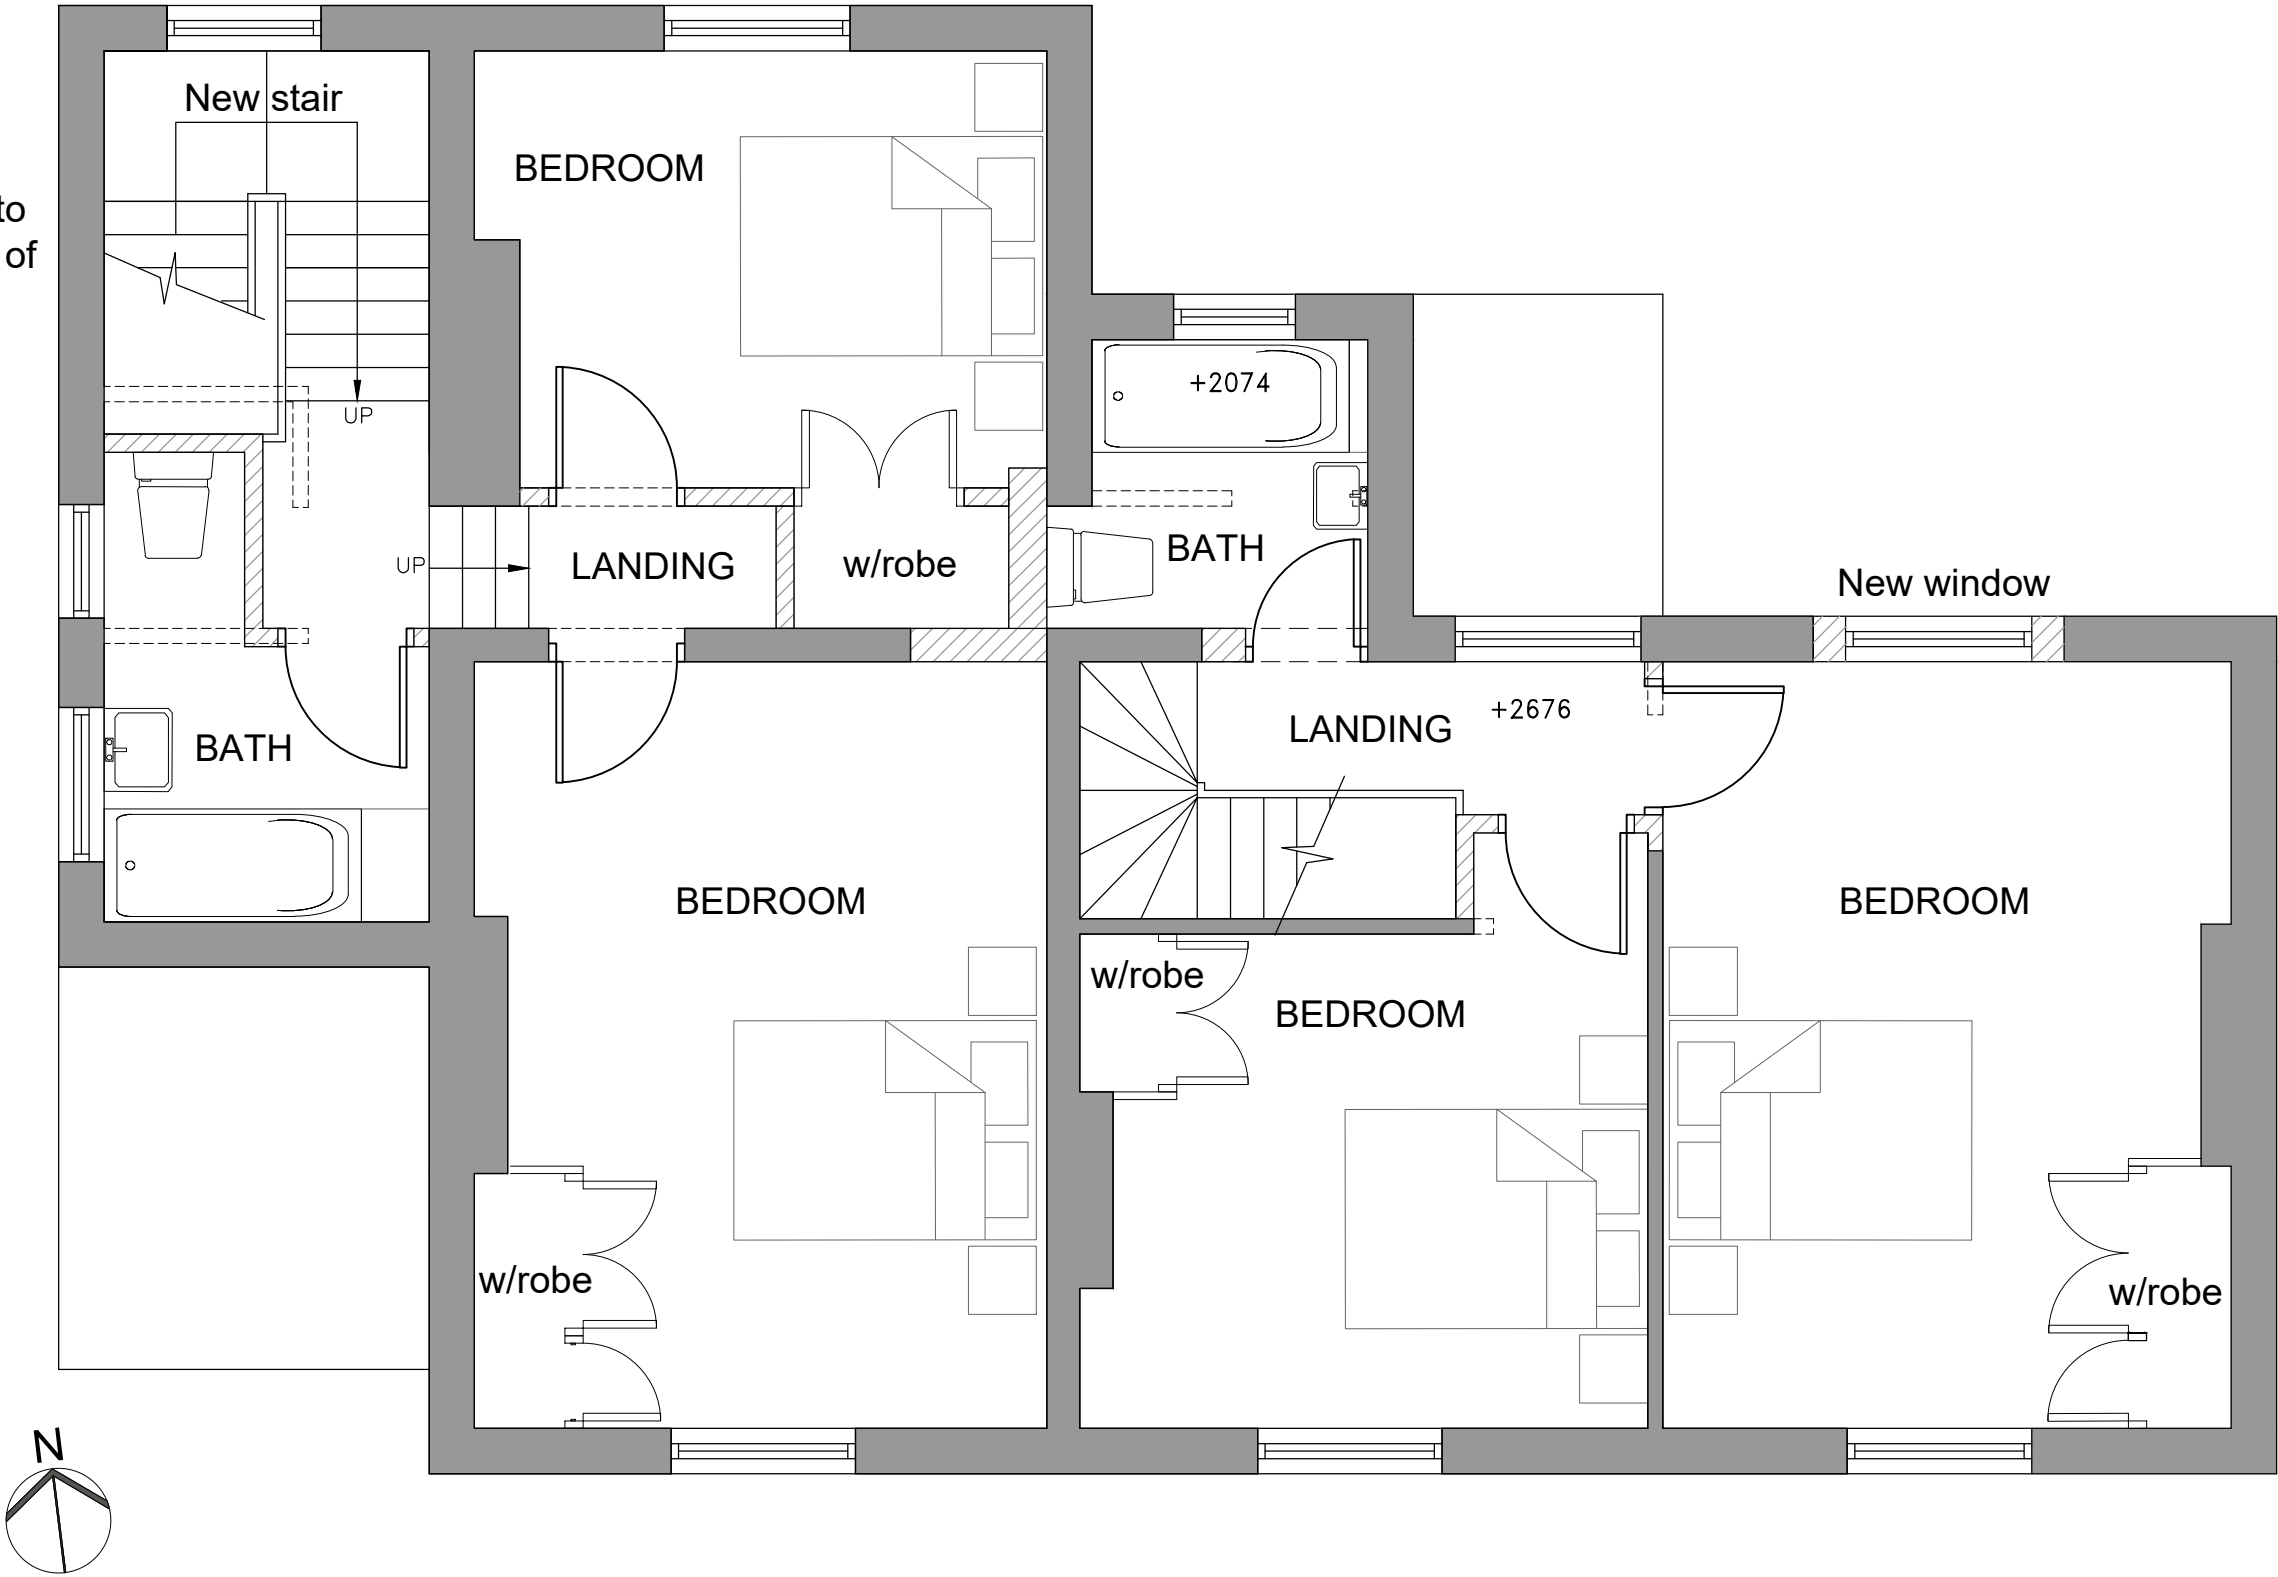

- Existing walls
- New walls
- Walls to be removed

D1	13.10.21	PEM PSM	First Issue
Rev	Date	Dr'n / Ch'd	Amendments
D=Design	T=Tender	C=Construction	SS=Superseded W=Withdrawn
This drawing is the copyright of the Architects and must not be reproduced or used without their permission. Figured dimensions must be taken in preference to scaled dimensions and site dimensions are to be checked before work is put in hand			
SAUNDERS ARCHITECTS is a trading name of SAUNDERS ARCHITECTS LLP Registered in England & Wales Registered No OC307148			

SAUNDERS
ARCHITECTS
SOUTHAMPTON COVENTRY

Royal Mail House, Terminus Terrace, Soton, SO14 3FD
Telephone: 023 8081 1981
mail@saunders-architects.co.uk www.saunders-architects.co.uk

Upper Bognor Road Residential Redevelopment Bognor Regis	
Drawing Charlotte House First Floor As Proposed	
Scale @ A3 1:50	Drawing no. 5557-121-D1