


ARUN DISTRICT COUNCIL			
No.	BR	254	06
RECEIVED			
9-8-06			

NOTES


ROOF - Natural slate tiling to match with existing house and to planning approval.

WALLS - White painted render finish to masonry walls.


DOORS - Painted softwood timber to clients choice.

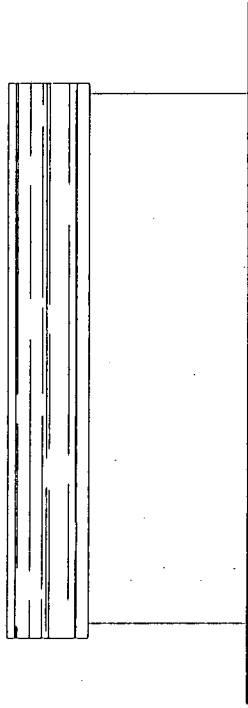


SIDE ELEVATION

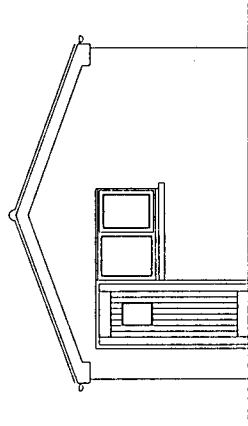


REAR ELEVATION

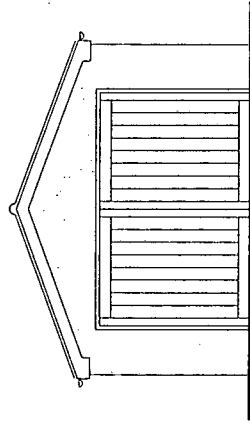

FRONT ELEVATION

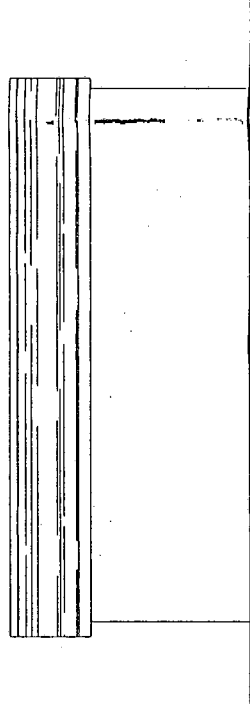

SIDE ELEVATION

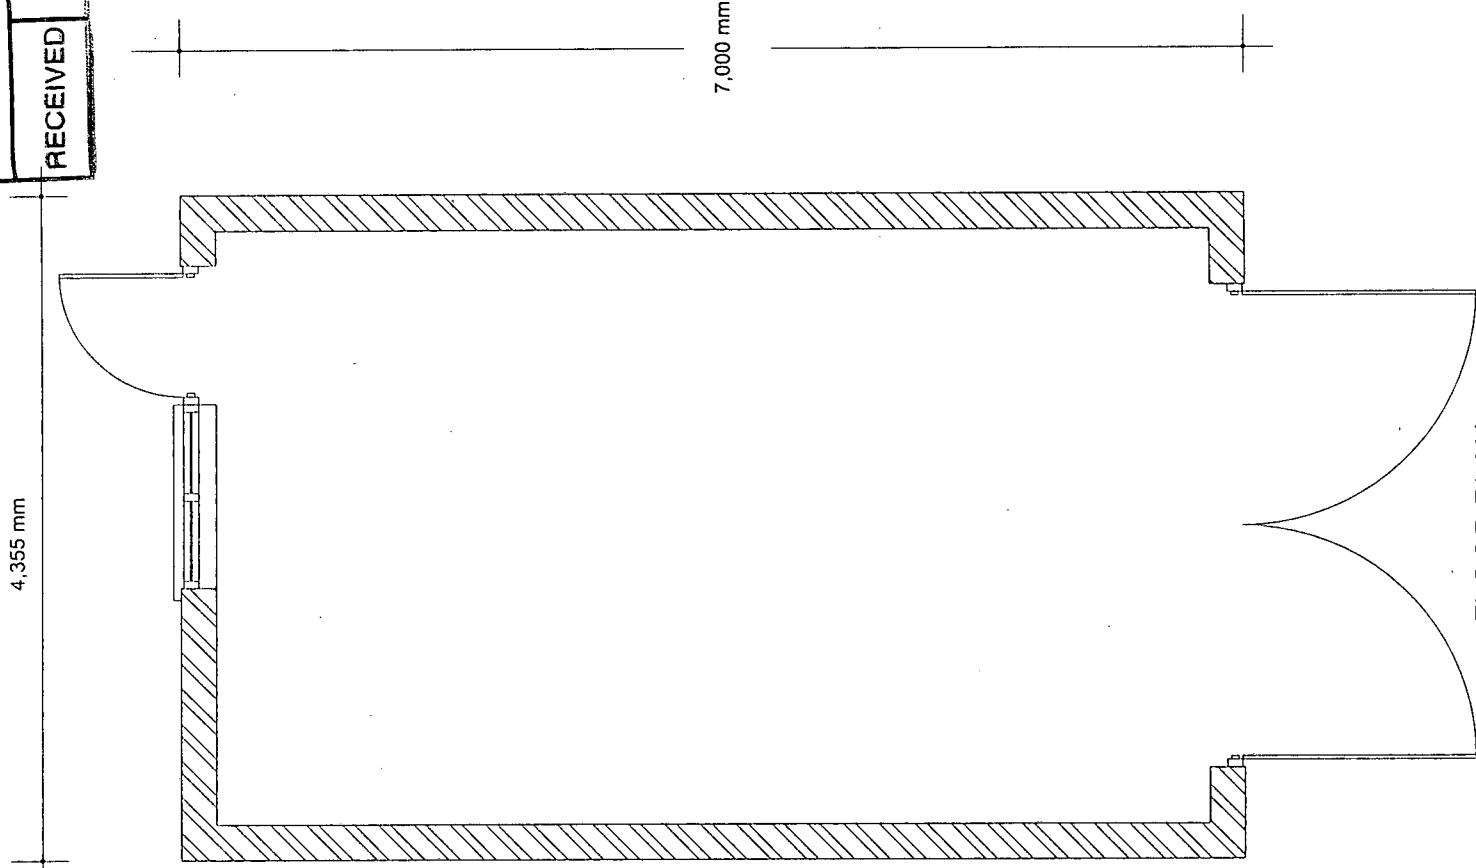

FLOOR PLAN

PROPOSED ELEVATIONS

SUSSEX BUILDING CONSULTANCY LIMITED	SBCL
1 HEREFORD COTTAGES, BERSTED STREET, BOGNOR REGIS.	
SCALE - 1/50 & 1/100	REV -
DATE -	
1 COURDELYS SUSSEX BUILDING CONSULTANCY PO22 9QE TEL/FAX - (01243) 881379	