


Existing Elevations (1:100)

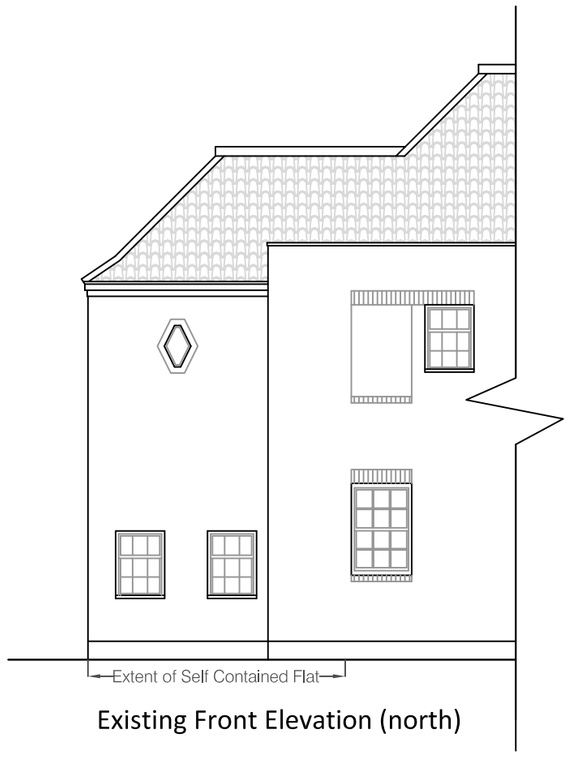


Existing Front Elevation (north)

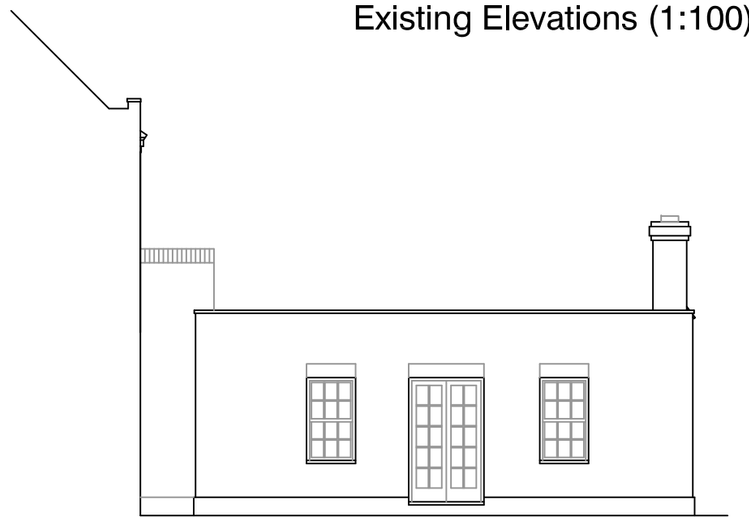


Existing Side Elevation (west)

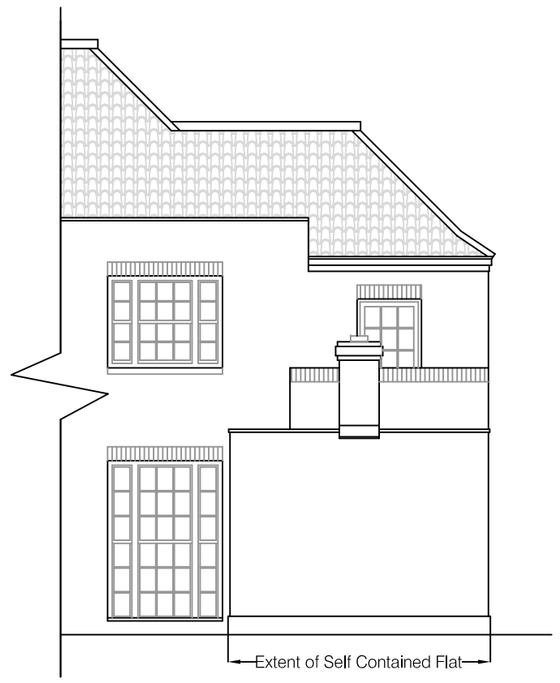

Existing Rear Elevation (south)

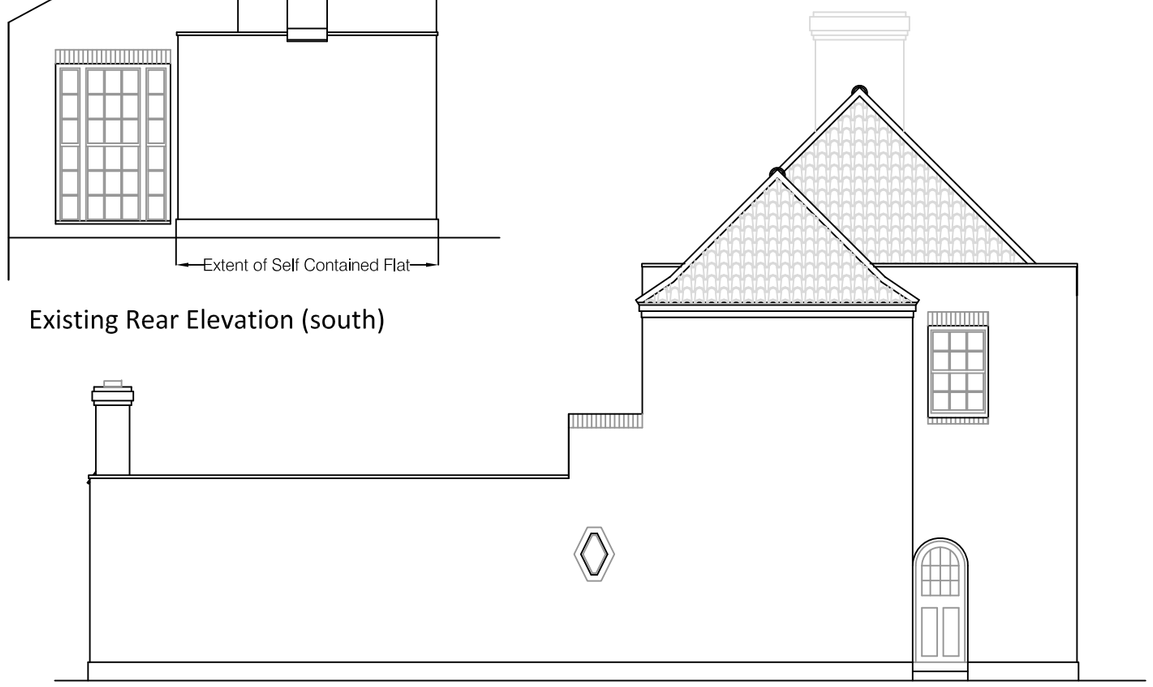


Existing Side Elevation (east)

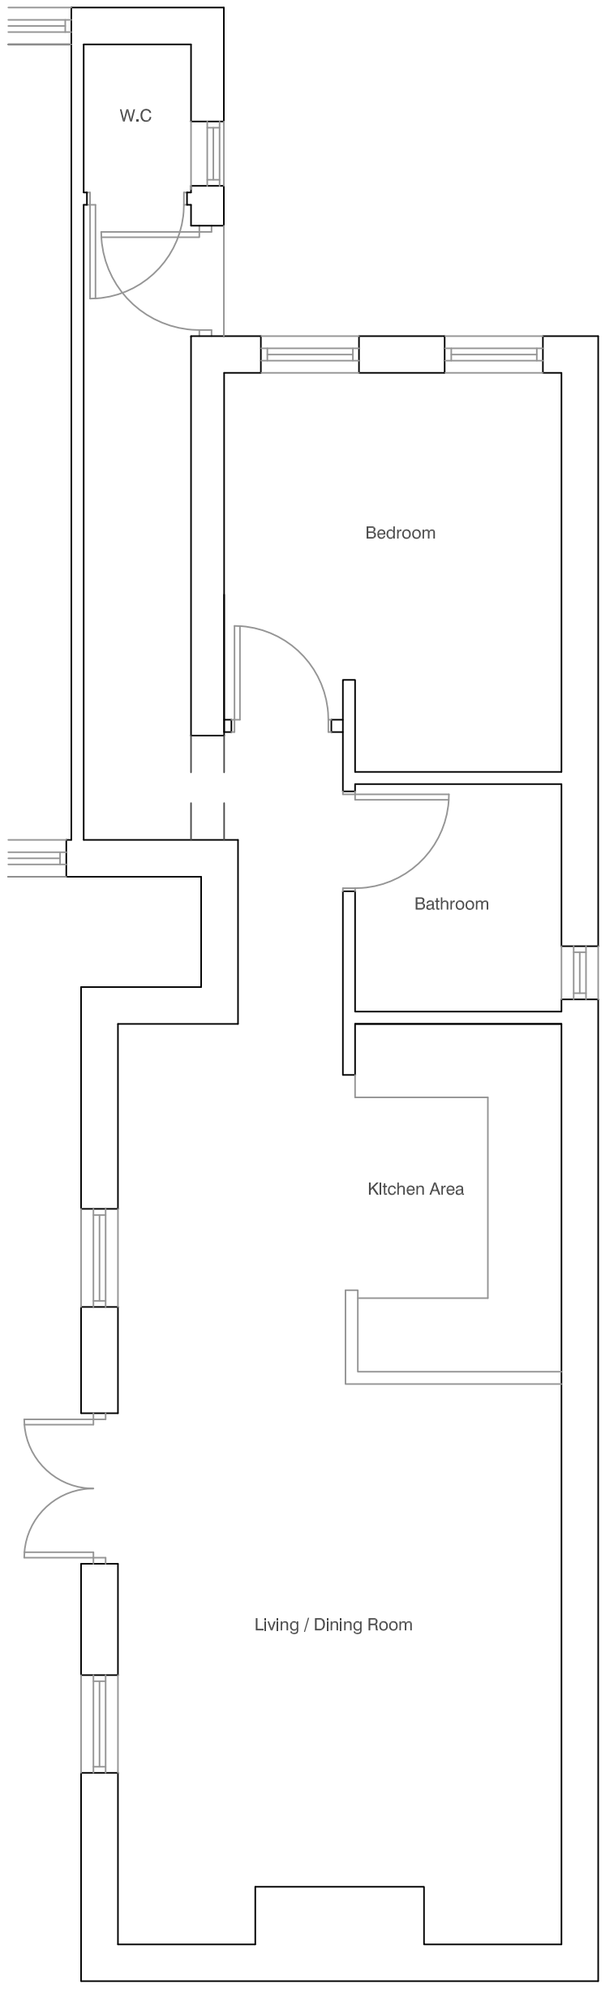


Existing Floor Plan

Existing Plan (1:50)

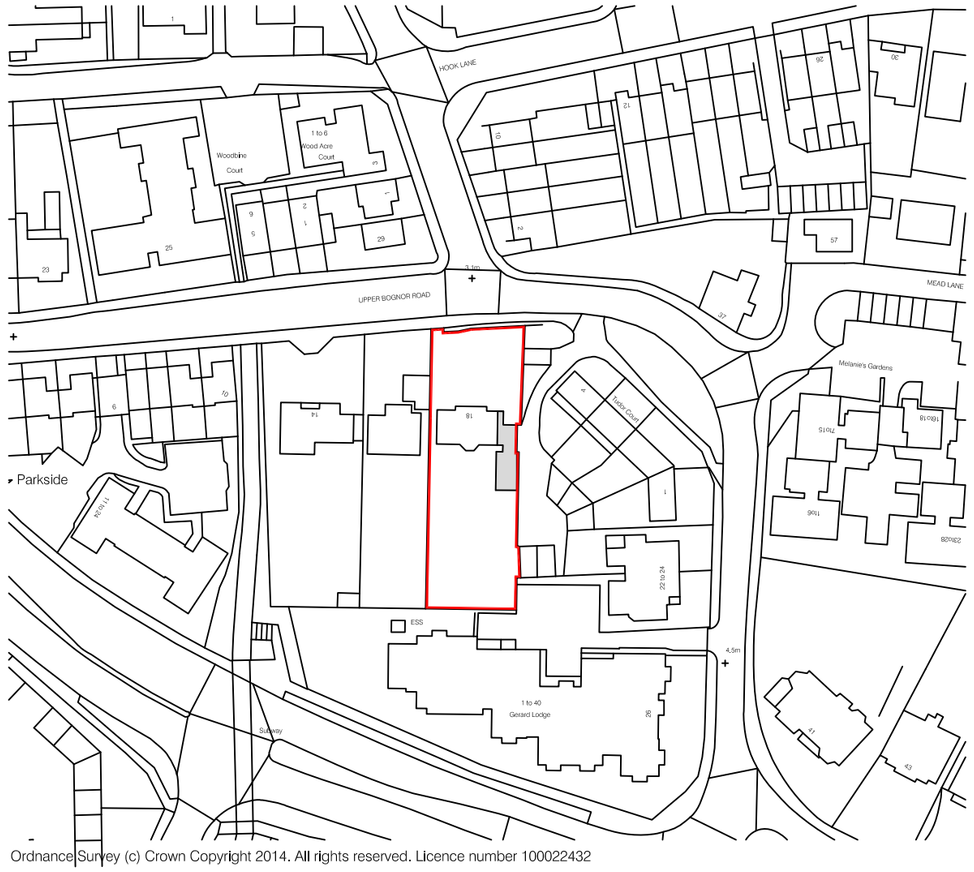

Site Location Plan (1:1250)

N

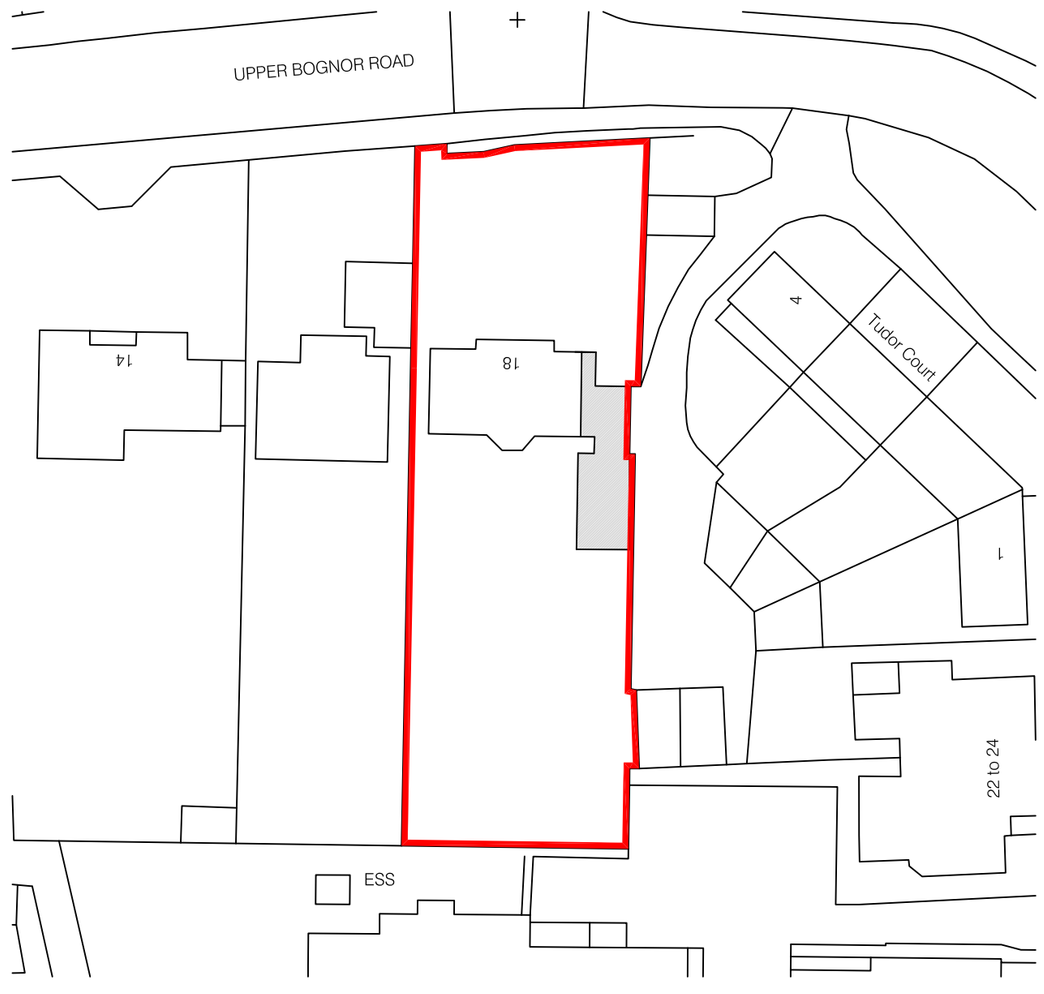

Site Block Plan (1:500)

Revisions		
Rev	Description	By

All dimensions to be checked on site prior to commencement of work, except for planning purposes.

This drawing is the copyright of

Inspired Design Studio Ltd.

and may not be copied, altered or reproduced in any way without written authority.

Client: Mr & Mrs Townsend

Project Address:

18 Upper Bognor Road
Bognor Regis
PO21 1JD

Drawing Title:
Existing Plan, Elevations and Site Location & Block Plan

Drawing Number: 922.01

Scale: As stated printed @ A2

Date: 30.09.2014

ARUN DISTRICT COUNCIL BR/254/14/PL