



NOTES
WRITTEN DIMENSIONS TO BE TAKEN IN PREFERENCE TO SCALE. AND
ALL DIMENSIONS TO BE TAKEN TO THE CENTRE OF THE WORK.
THE DRAWINGS TO BE USED IN CONNECTION WITH ALL OTHER
DOCUMENTS RELATING TO THIS PROJECT.
ANY DISCREPANCIES ARE TO BE REFERRED IMMEDIATELY TO THE
PROJECT DESIGNER.
THIS DRAWING IS COPYRIGHT. AND SHOULD NOT BE USED OR
REPRODUCED WITHOUT PERMISSION.
IT IS THE CONTRACTOR'S RESPONSIBILITY TO ENSURE COMPLIANCE
WITH THE BUILDING REGULATIONS.

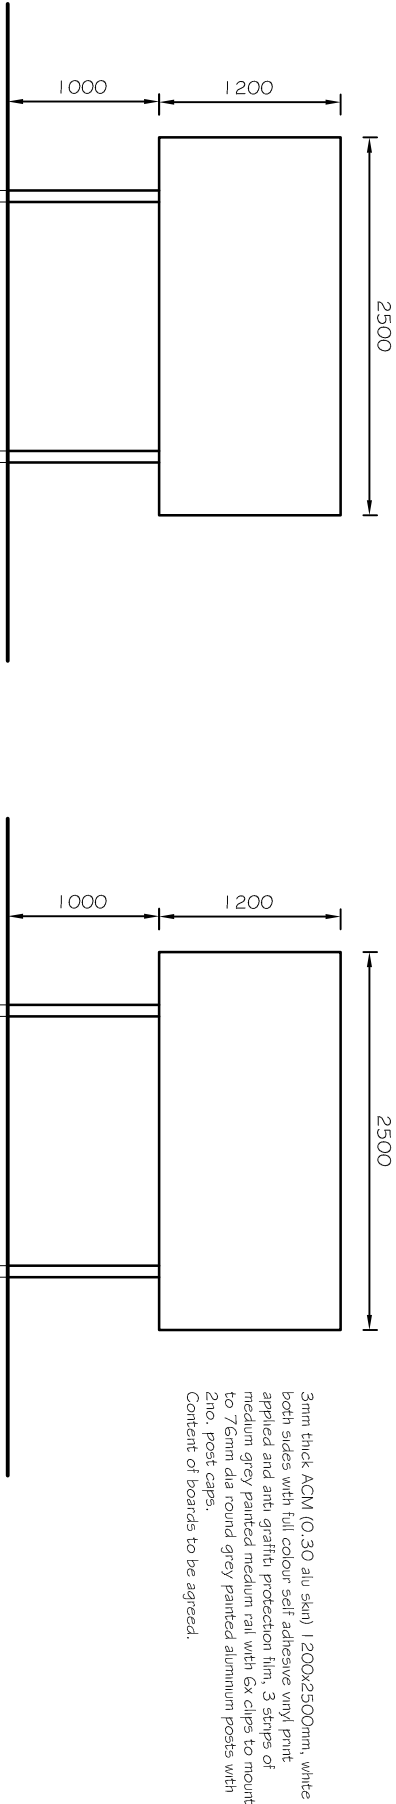


FRONT
SIGN SITE A (DOUBLE SIDED)

REAR

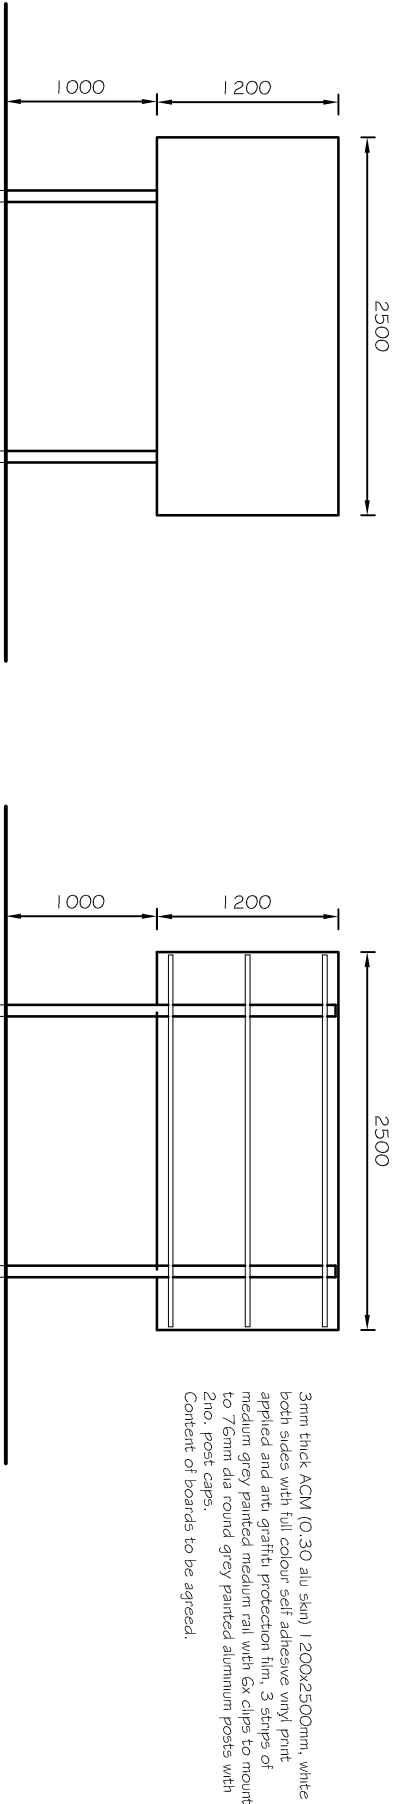

FRONT
SIGN SITE B & C (SINGLE SIDED)

REAR

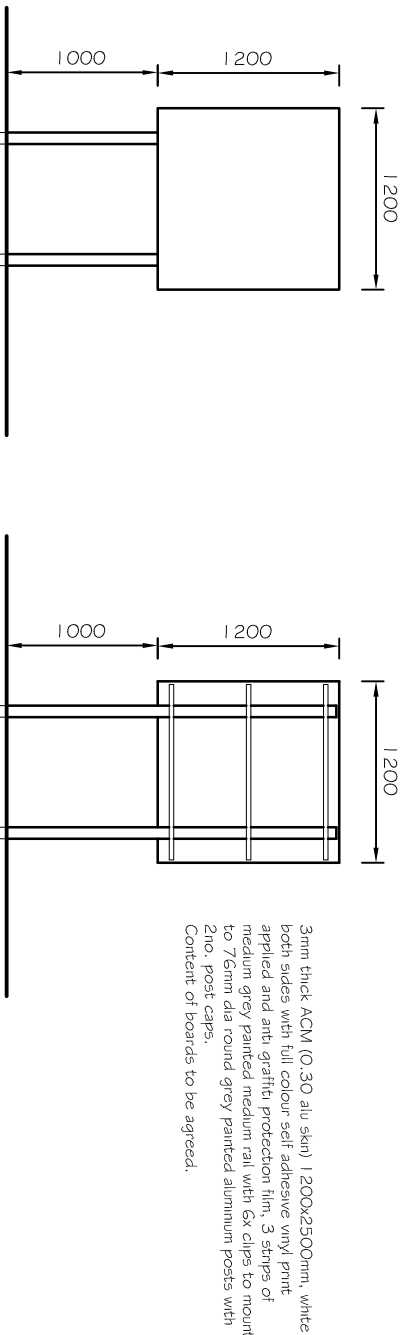

FRONT
SIGN SITE D (SINGLE SIDED)

REAR

CLIENT
ARUN DISTRICT COUNCIL

SCALE
1:50 @A3

DRAWN BY
PLB

DWG NO
787/02

REV DESCRIPTION

DATE

PROJECT
SIGNAGE AT HOTHAMTON GARDENS
BOGNOR REGIS
WEST SUSSEX

DRAWING TITLE
GENERAL PROPOSALS



Unit 3b Woodhorn Business Centre
Woodhorn Lane
Oving Chichester
West Sussex PO20 2BX
Tel 01243 774764
www.sloaneandbrown.co.uk

