


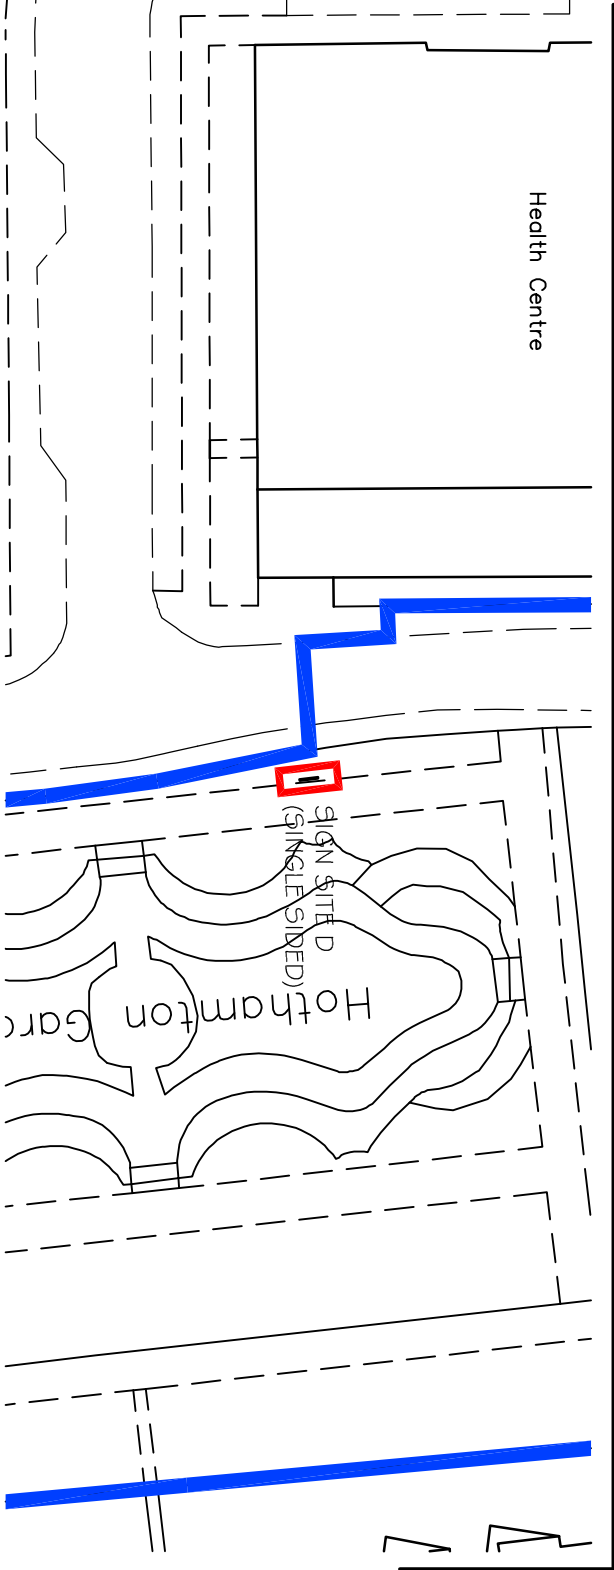
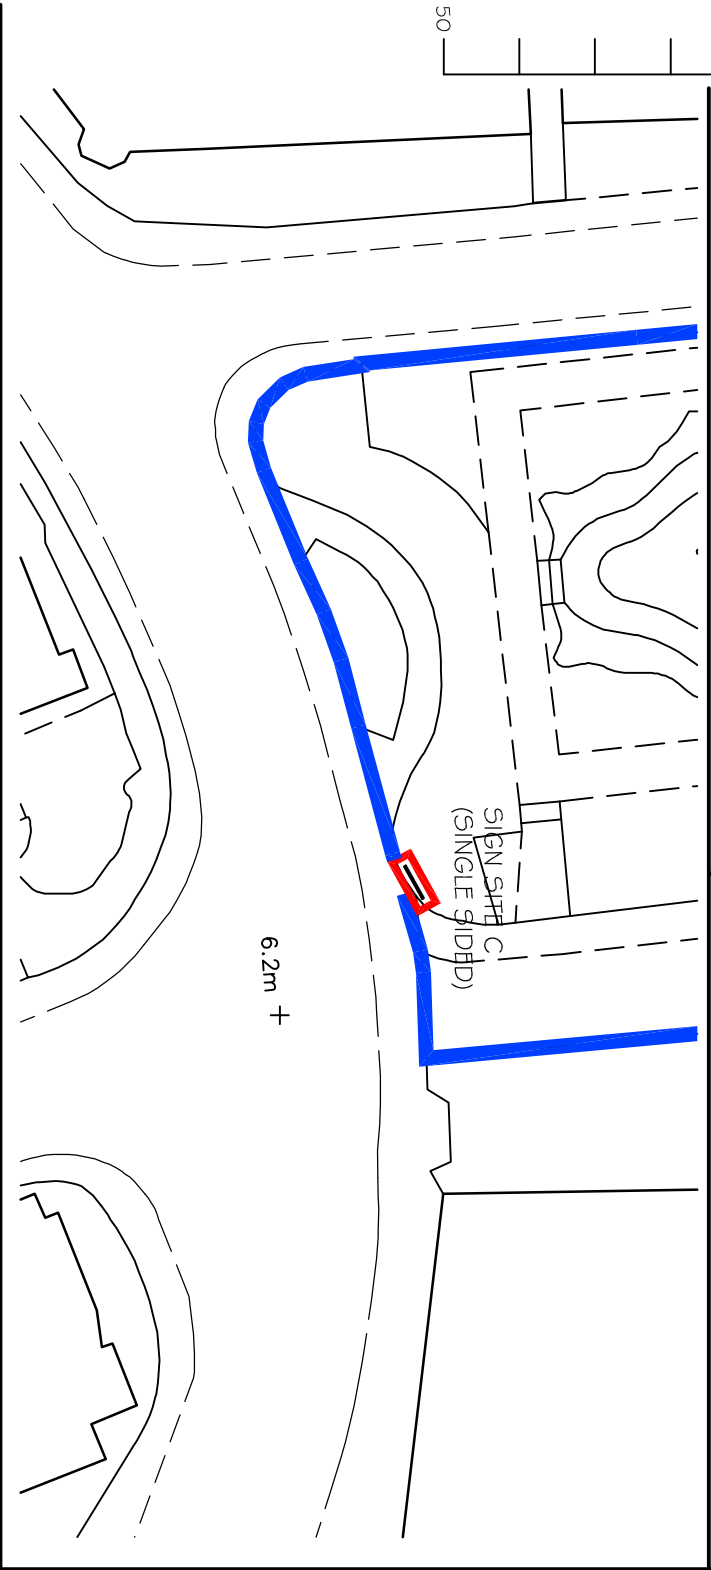
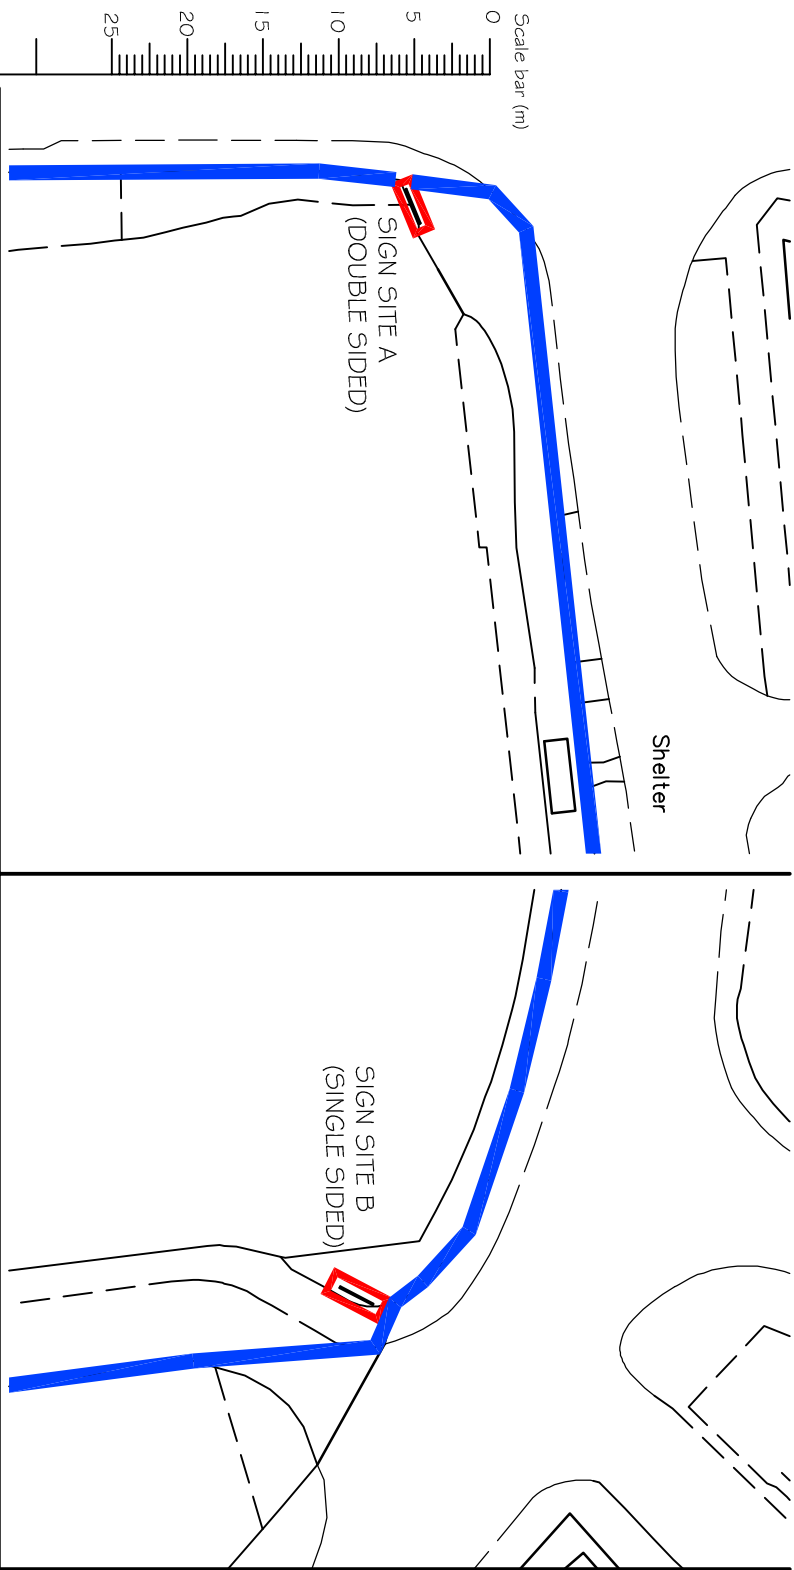


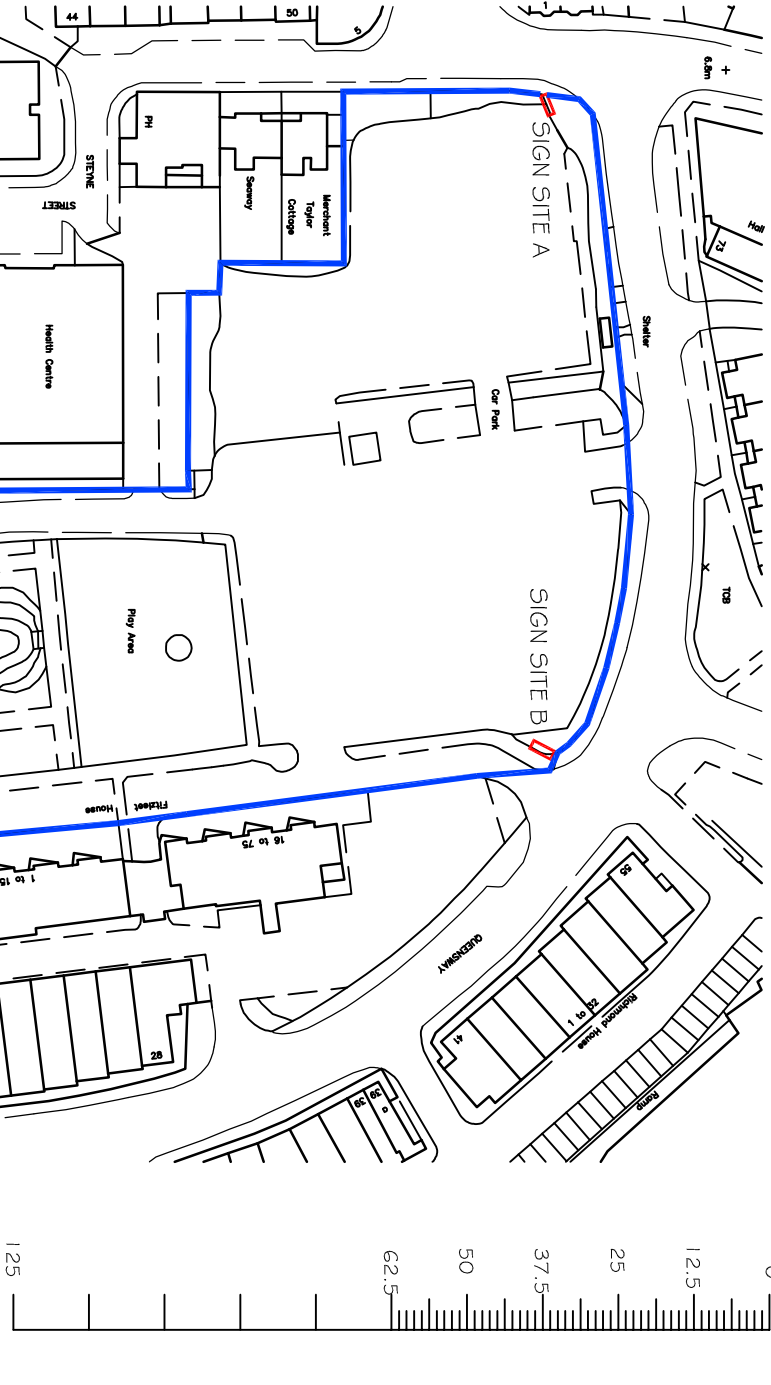

BLOCK PLANS 1:500

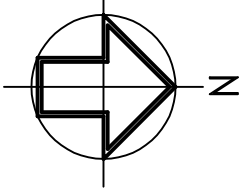

SITE LOCATION PLAN 1:1250

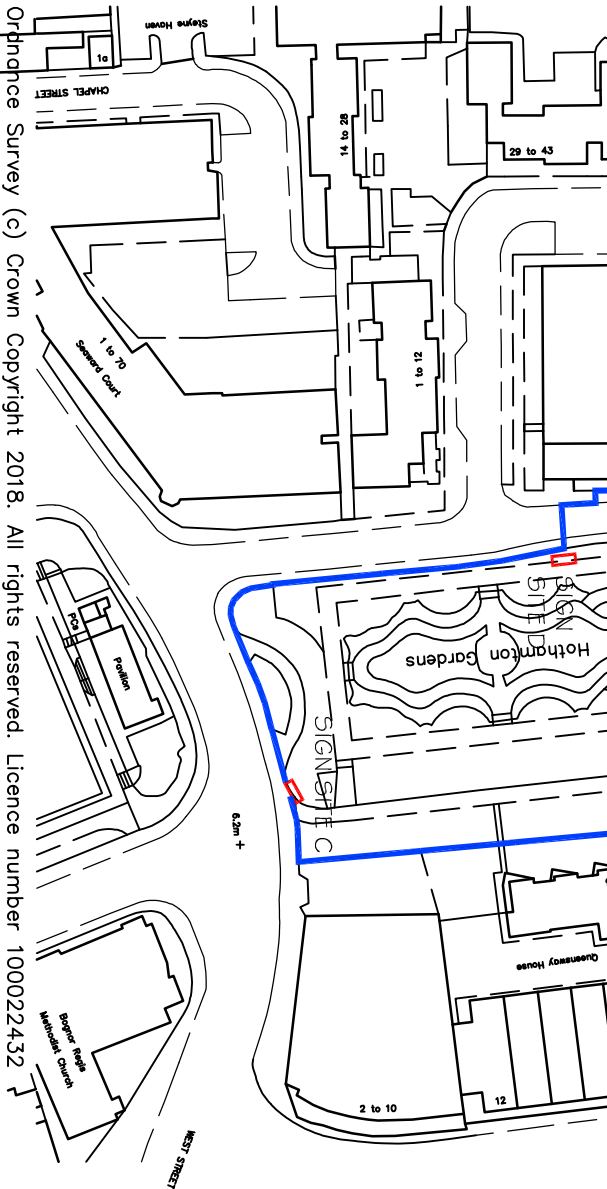

CLIENT
ARUN DISTRICT COUNCIL

SCALE
1:1250 /
1:500 @A3
DWG NO 787/01

DRAWN BY
PLB

DATE
JUN 18

REV. A

PROJECT
SIGNAGE AT HOTHAMTON GARDENS
BOGNOR REGIS
WEST SUSSEX

MINOR AMENDMENTS
REV DESCRIPTION
DATE

DRAWING TITLE
SITE LOCATION AND BLOCK
PLANS



Unit 3b Woodhorn Business Centre
Woodhorn Lane
Oving Chichester
West Sussex PO20 2BX
Tel 01243 774764
www.sloaneandbrown.co.uk

NOTES
WRITTEN DIMENSIONS TO BE TAKEN IN PREFERENCE TO SCALE, AND
ALL DIMENSIONS TO BE TAKEN IN PREFERENCE TO SCALE, AND
THE DRAWINGS TO BE USED IN CONJUNCTION WITH ALL OTHER
DOCUMENTS RELATING TO THIS PROJECT.
ANY DISCREPANCIES ARE TO BE REFERRED IMMEDIATELY TO THE
PROJECT DESIGNER.
THIS DRAWING IS COPYRIGHT, AND SHOULD NOT BE USED OR
REPRODUCED WITHOUT PERMISSION
IT IS THE CONTRACTOR'S RESPONSIBILITY TO ENSURE COMPLIANCE
WITH THE BUILDING REGULATIONS.