

C.R. BARROW & ASSOCIATES LTD.

Structural and Architectural Technicians

Studio 1
Manor Nursery
Lagness Road
Chichester
PO20 1LJ

Tel:Ans: 01243 771158

Tel/Mob: 07816 591480

E-mail: chris.barrow@hotmail.co.uk

Job EXTENSION &

ALTERATIONS -

50 CORBISHLEY


ROAD, ROGNOR-R

Ref No. 1496.

Sheet No. 3

Scale 1:100

Date MAY 18

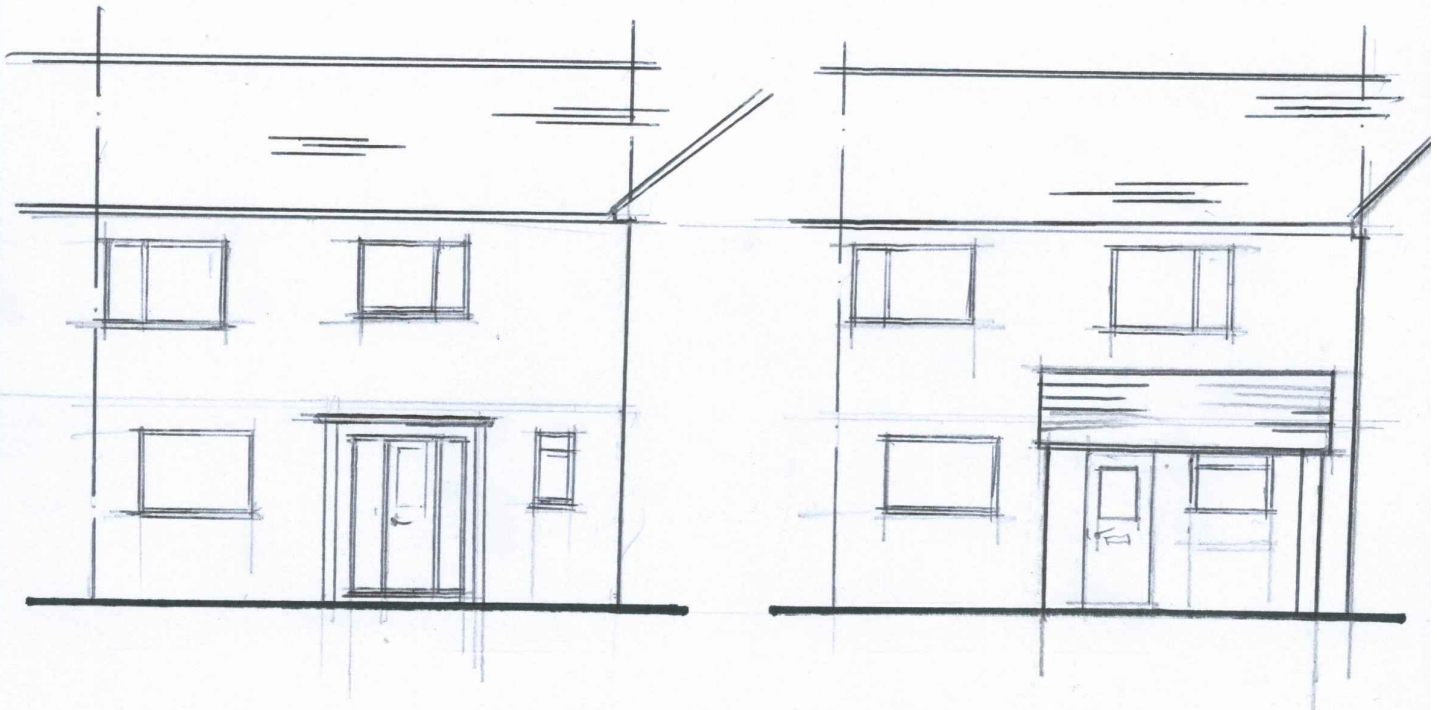

EXISTING

PROPOSED

ELEVATIONS -