
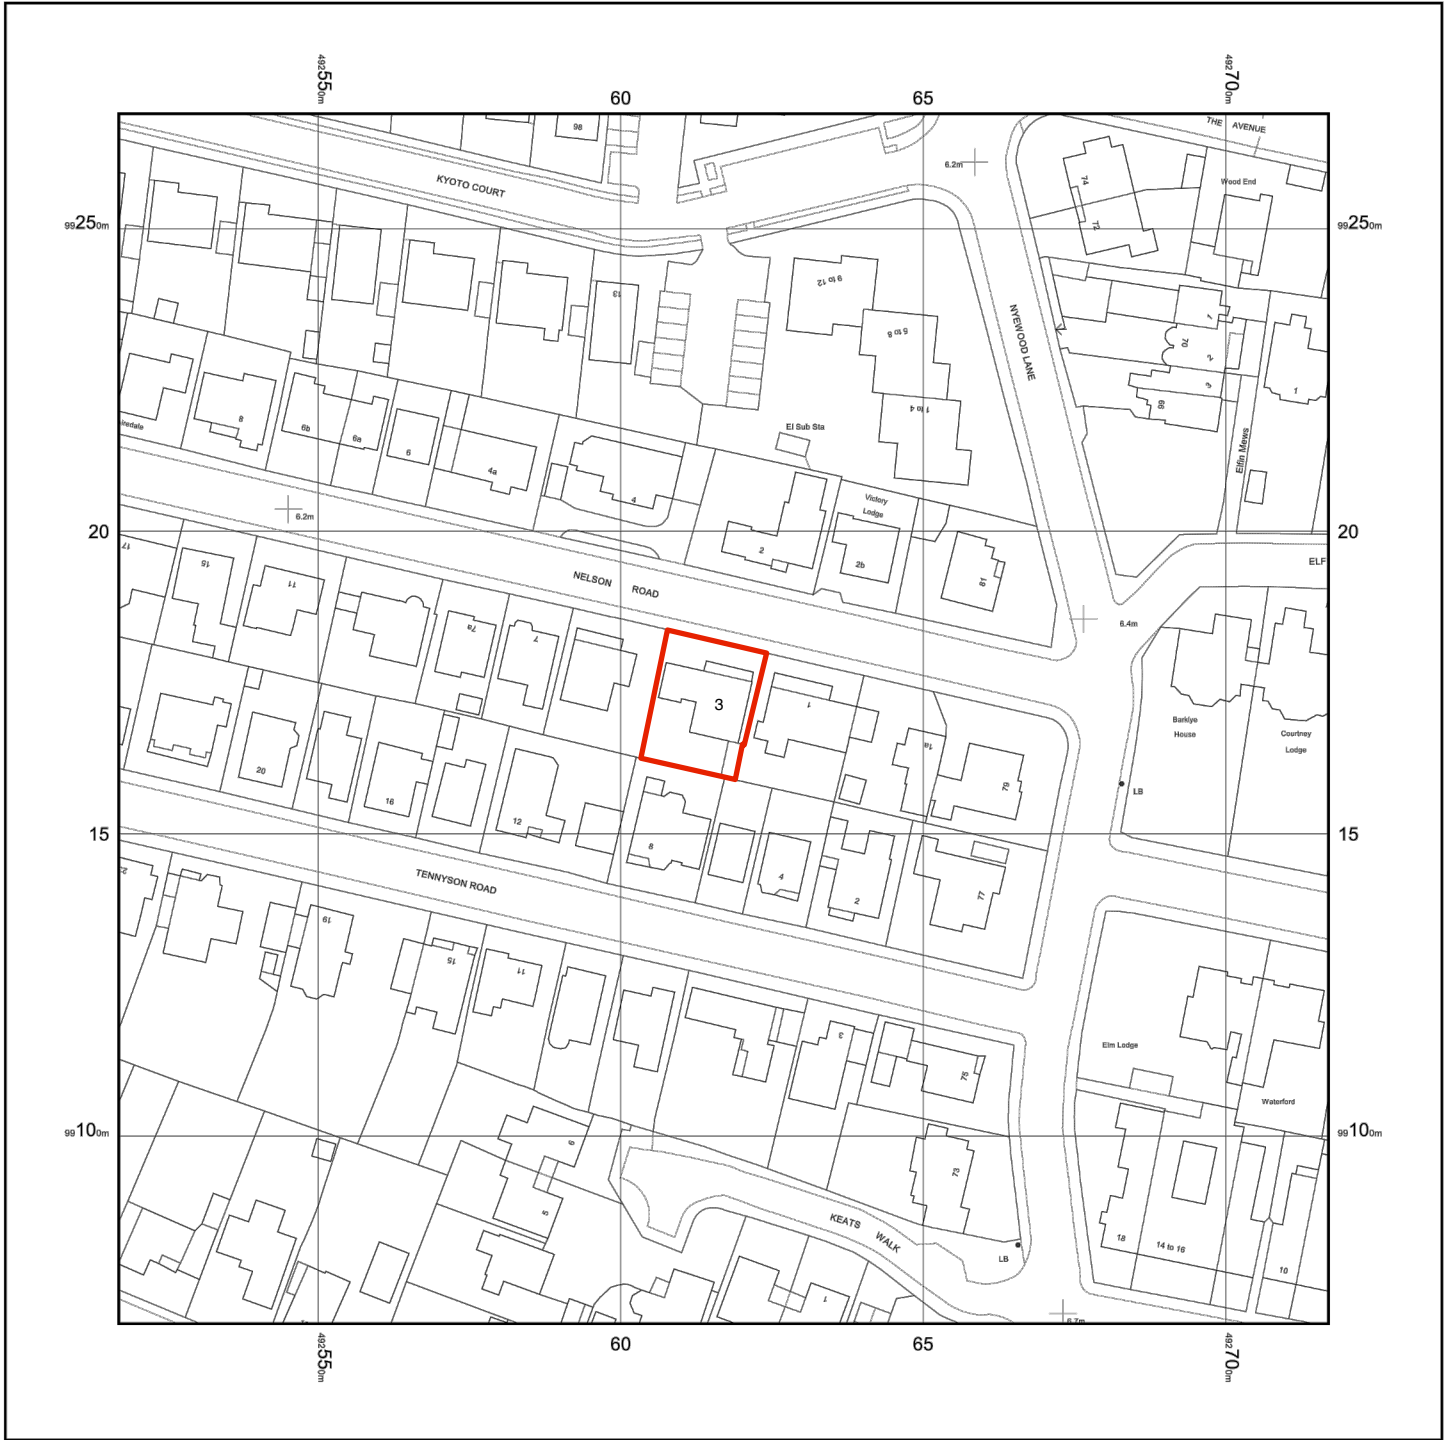


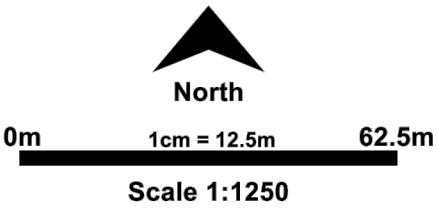


© Crown copyright and database rights 2021 Ordnance Survey 100048957. The representation of road, track or path is no evidence of a boundary or right of way. The representation of features as lines is no evidence of a property boundary.

Supplied by: www.ukmapcentre.com
Serial No: 215156
Centre Coordinates: 492617, 99169
Production Date: 03/06/2021 09:08:26

3 Nelson Road, Bognor Regis, PO21 2RY

006 Location Plan at 1:1250 scale

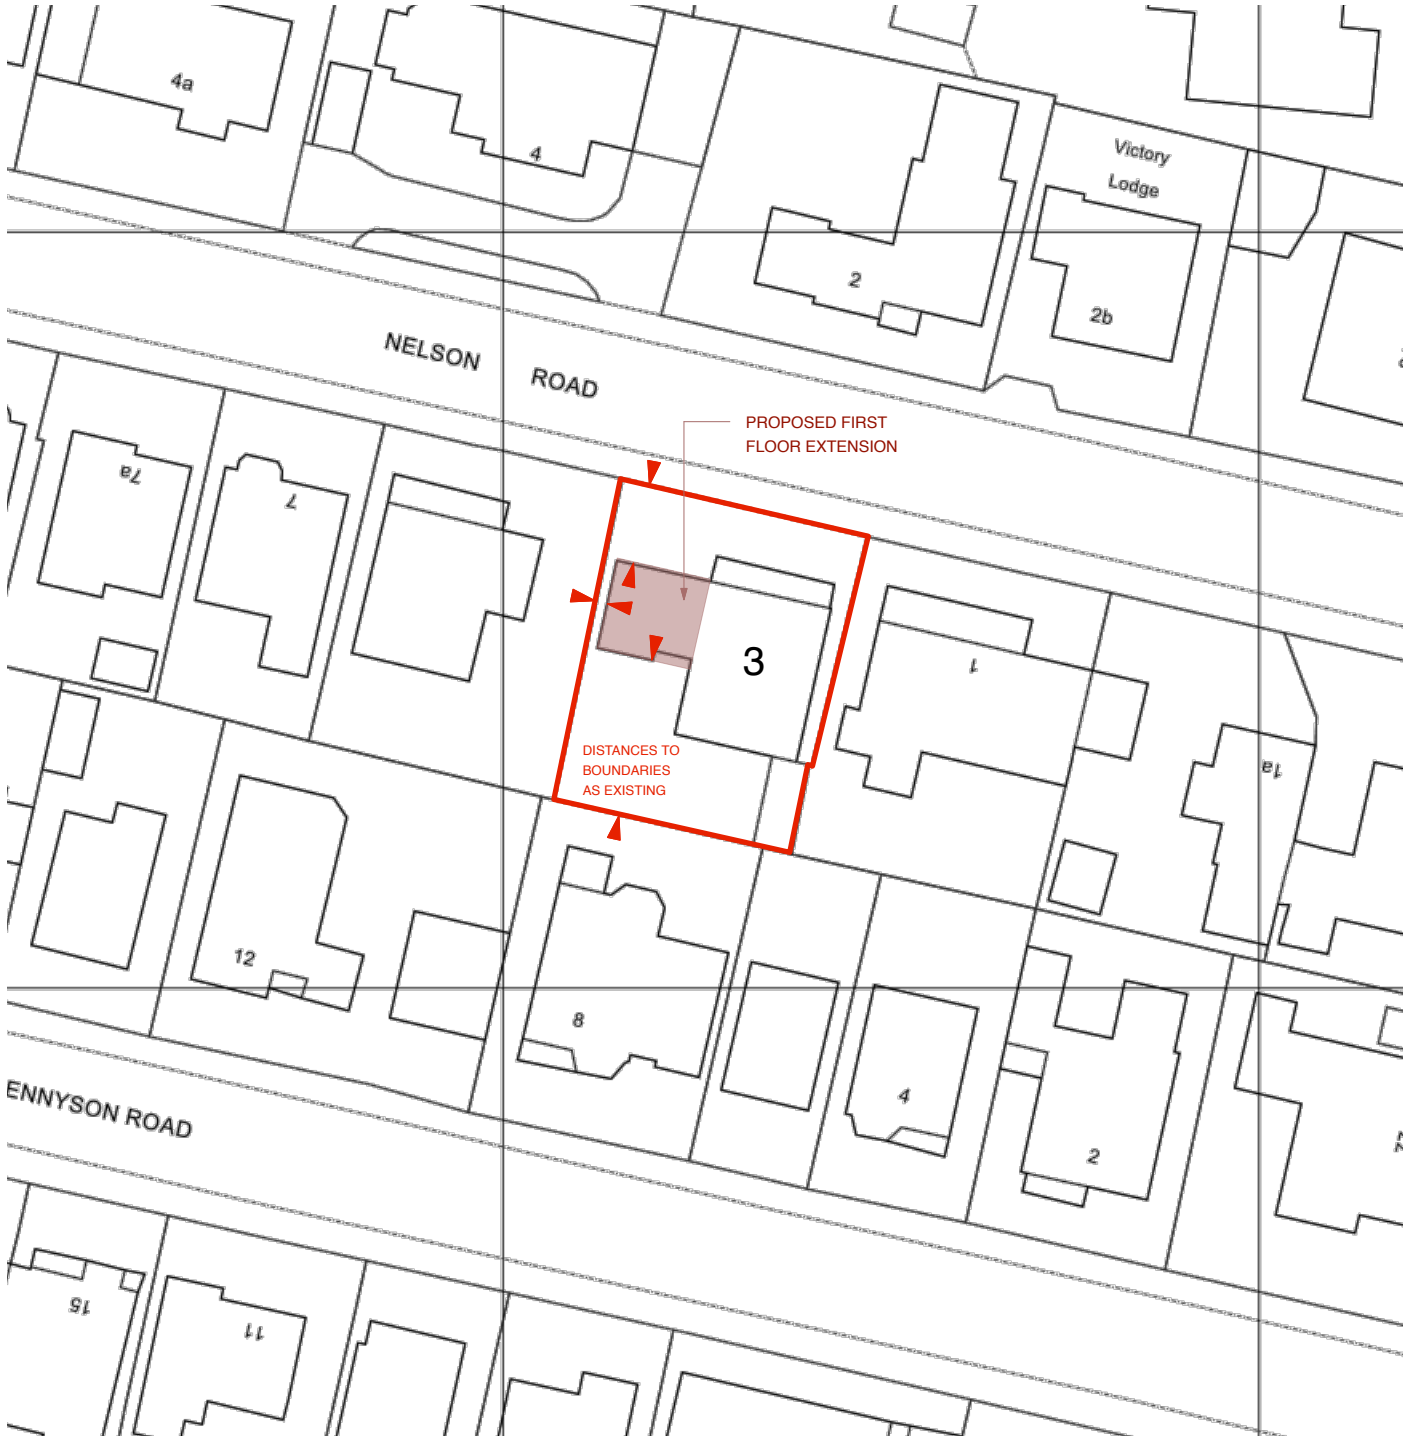

Proposed Site Plan at 1:500 scale

