




Proposed Front Elevation at 1:100 scale
NORTH EAST



Proposed Rear Elevation at 1:100 scale
SOUTH WEST

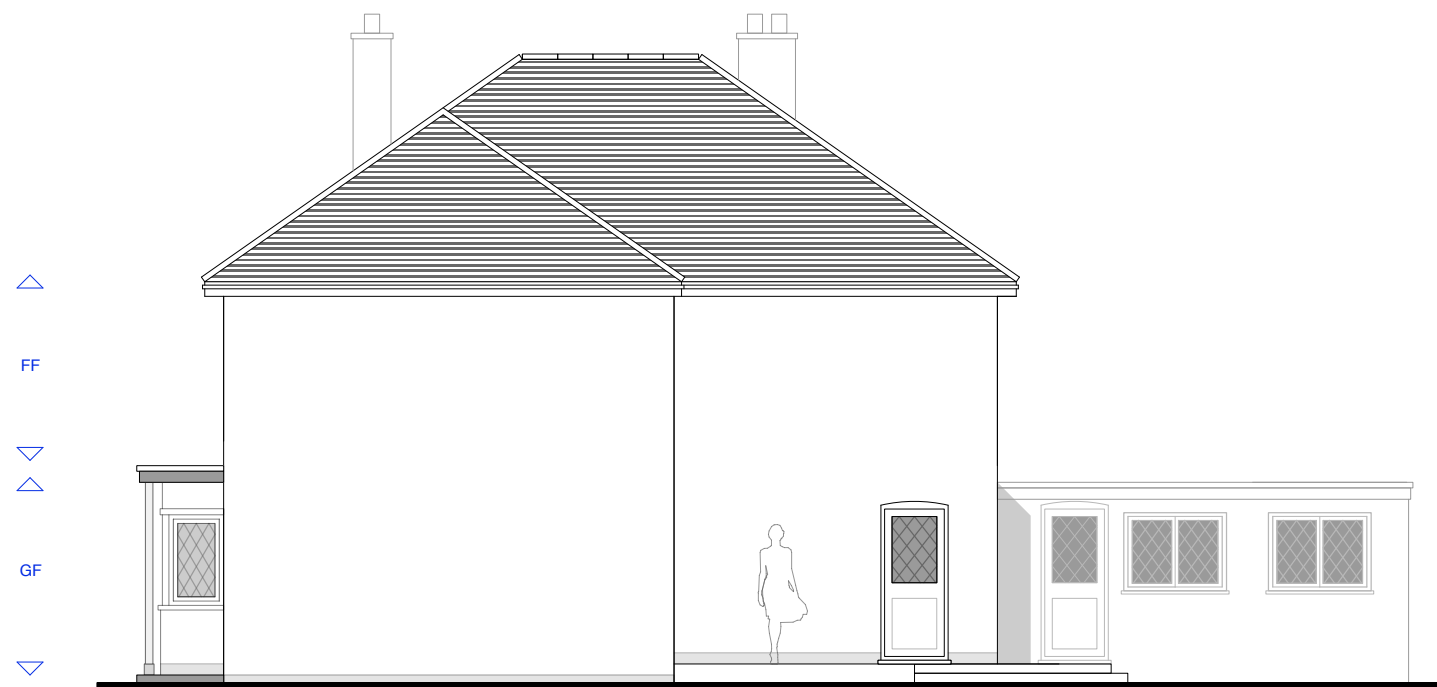

Proposed Side Elevation at 1:100 scale
NORTH WEST



Proposed Side Elevation at 1:100 scale
SOUTH EAST

0 1 2m
scale bar @ 1:100

DRAWINGS & SCALE BAR ARE FOR
PLANNING PURPOSES ONLY.
THESE ARE NOT SURVEY DRAWINGS

DESIGN INTENT

CLIENT	Mr & Mrs J Landreth	DRAWING	004 Proposed Elevations		CORINTHIAN ARCHITECTURAL DESIGN Main Road, Fishbourne, West Sussex. PO18 8BD 01243 576 078 > contact@corinthianan.co.uk > www.corinthianad.co.uk
SITE	3 Nelson Road, Bognor Regis	DATE	28 10 21	AUTHOR	
PROJECT	Proposed Extensions & Alterations	SCALE	1: 100 @ A3	STATUS	