



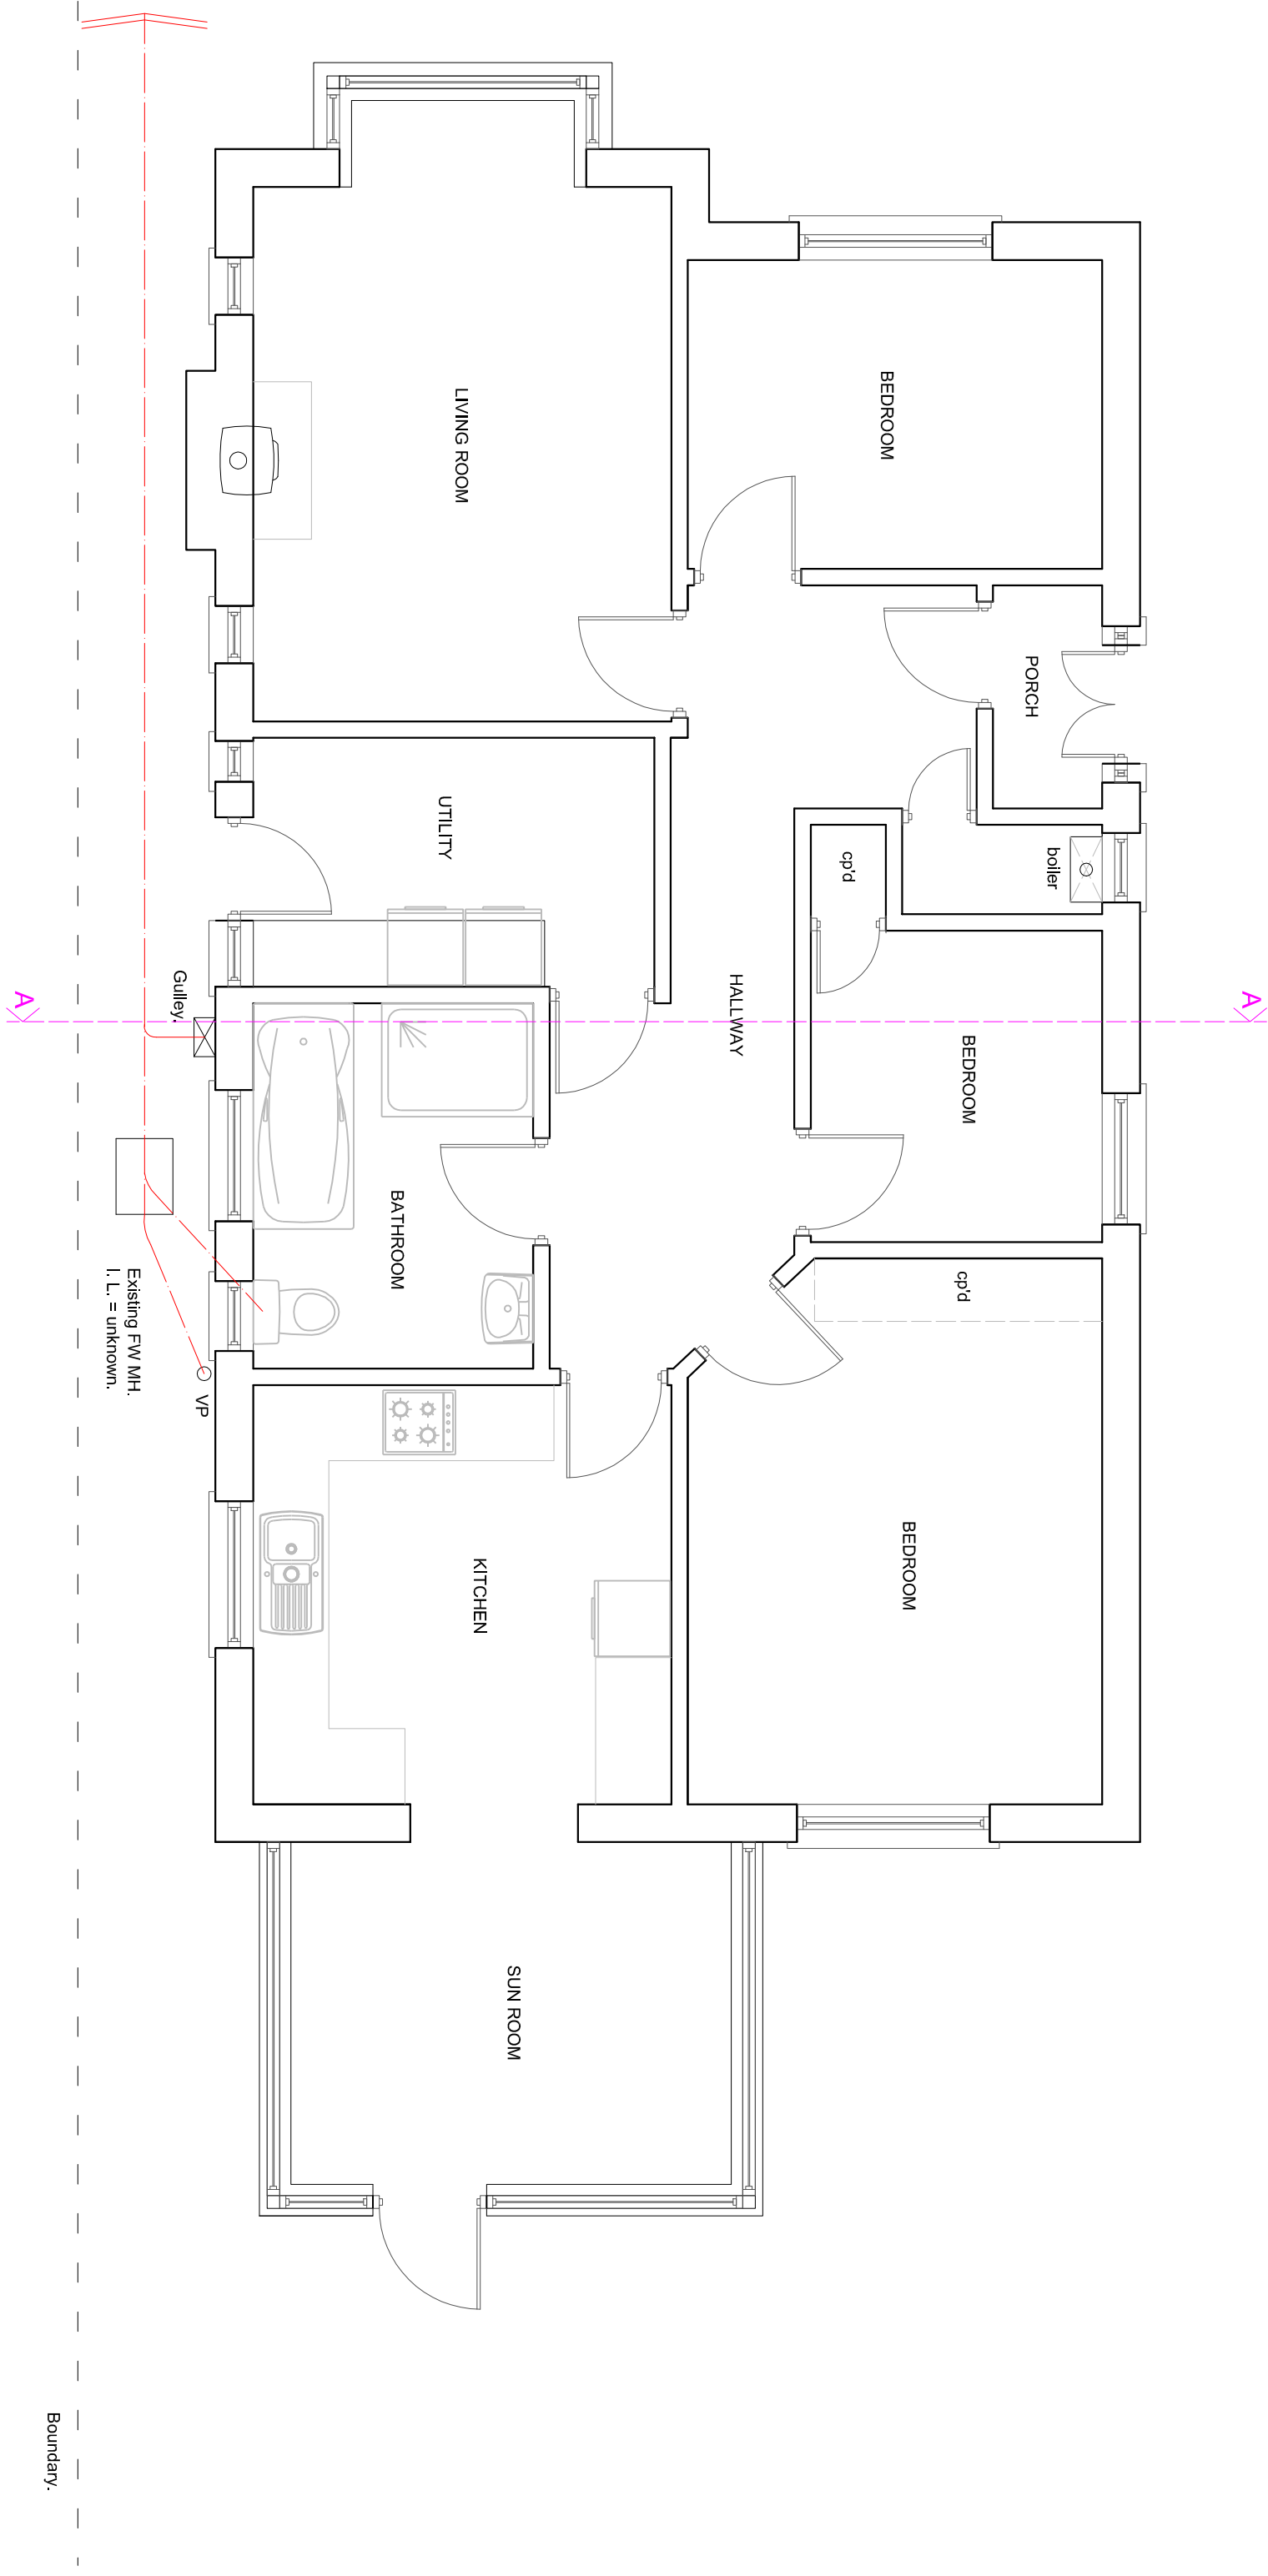

EXISTING GROUND FLOOR PLAN

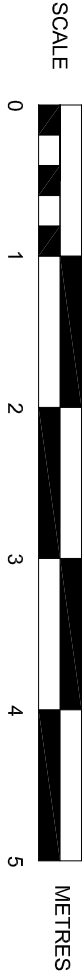

**SUSSEX BUILDING CONSULTANCY LIMITED**

30 MANSFIELD ROAD,  
BOGNOR REGIS, WEST SUSSEX.

SCALE - 1/50 REV - DATE - 03/04/2017



partner  
**LABC**

3 NORTHCOTE ROAD  
BOGNOR REGIS  
PO21 8LZ  
TEL/FAX - (01243) 861379