



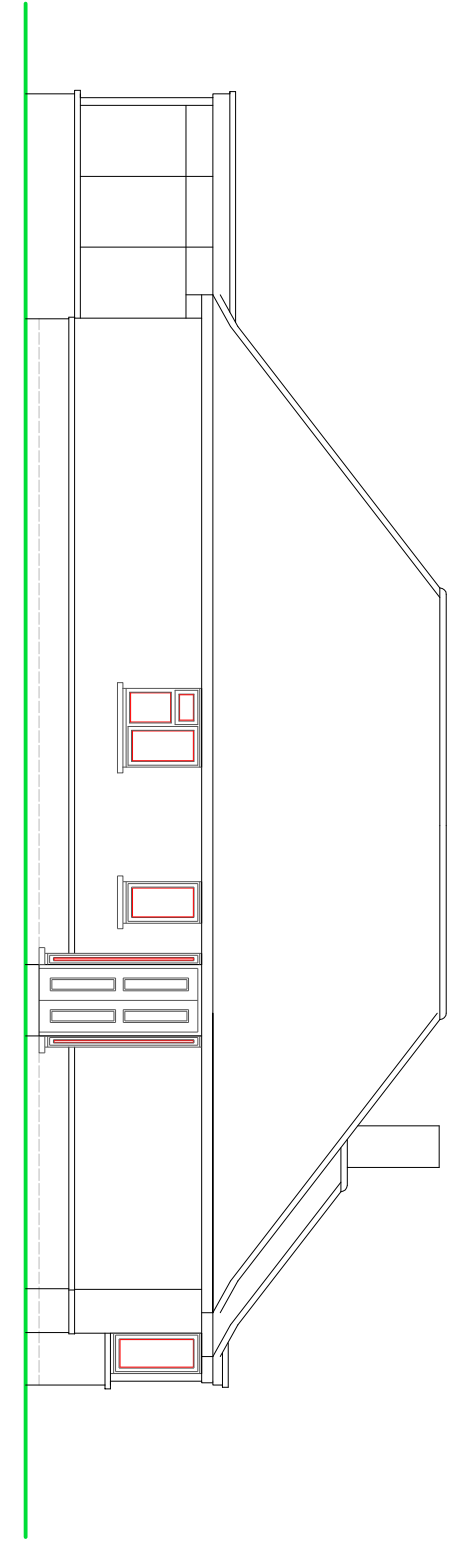

SIDE ELEVATION

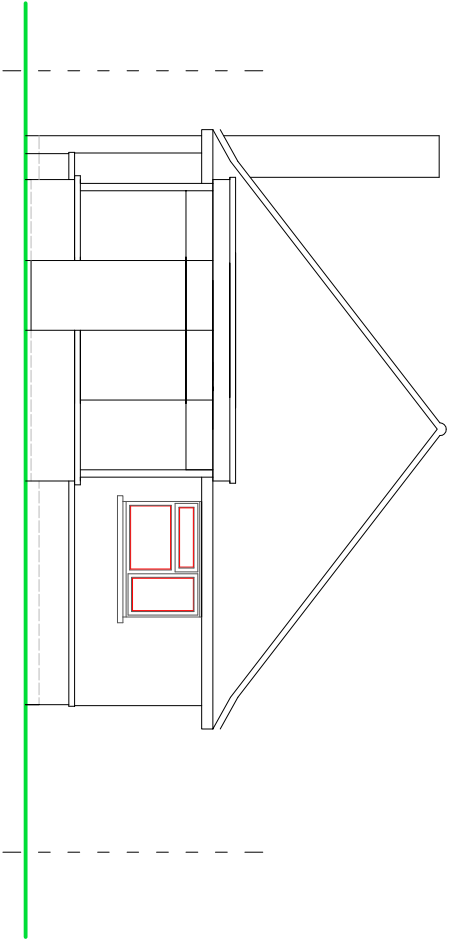


REAR ELEVATION

NOTES


ROOF - Plain concrete tiles to pitched roof and felted flat roofing to rear extension.

WALLS - Mixture of painted render and face brickwork.


WINDOWS/DOORS - White framed PVC double glazed units.

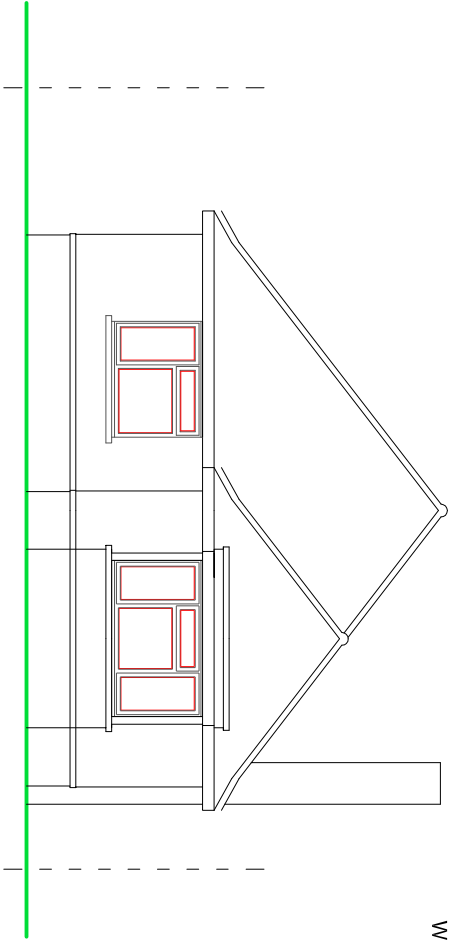

FRONT ELEVATION

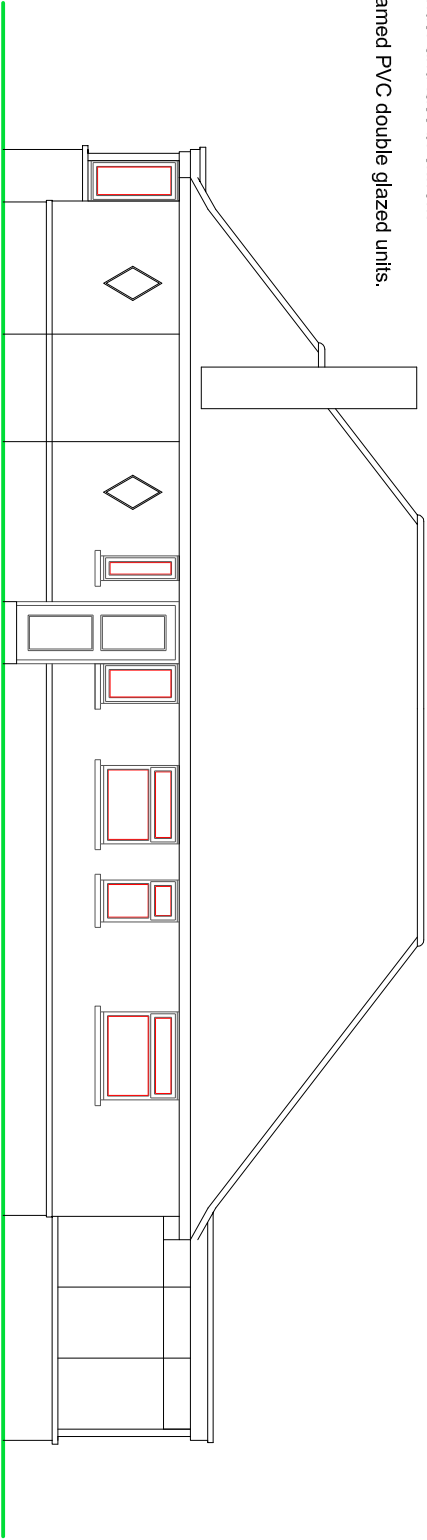

SIDE ELEVATION

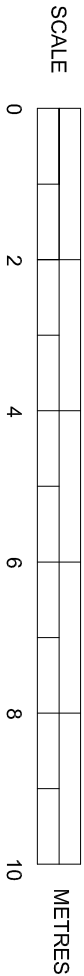

EXISTING ELEVATIONS

SUSSEX BUILDING CONSULTANCY LIMITED

30 MANSFIELD ROAD, NORTH BERSTED,
BOGNOR REGIS, WEST SUSSEX.

SCALE - 1/100 REV - A DATE - 14/03/2018



partner
LABC
3 NORTHCOTE ROAD
BOGNOR REGIS
PO21 9LZ
TEL - (01243) 961379