



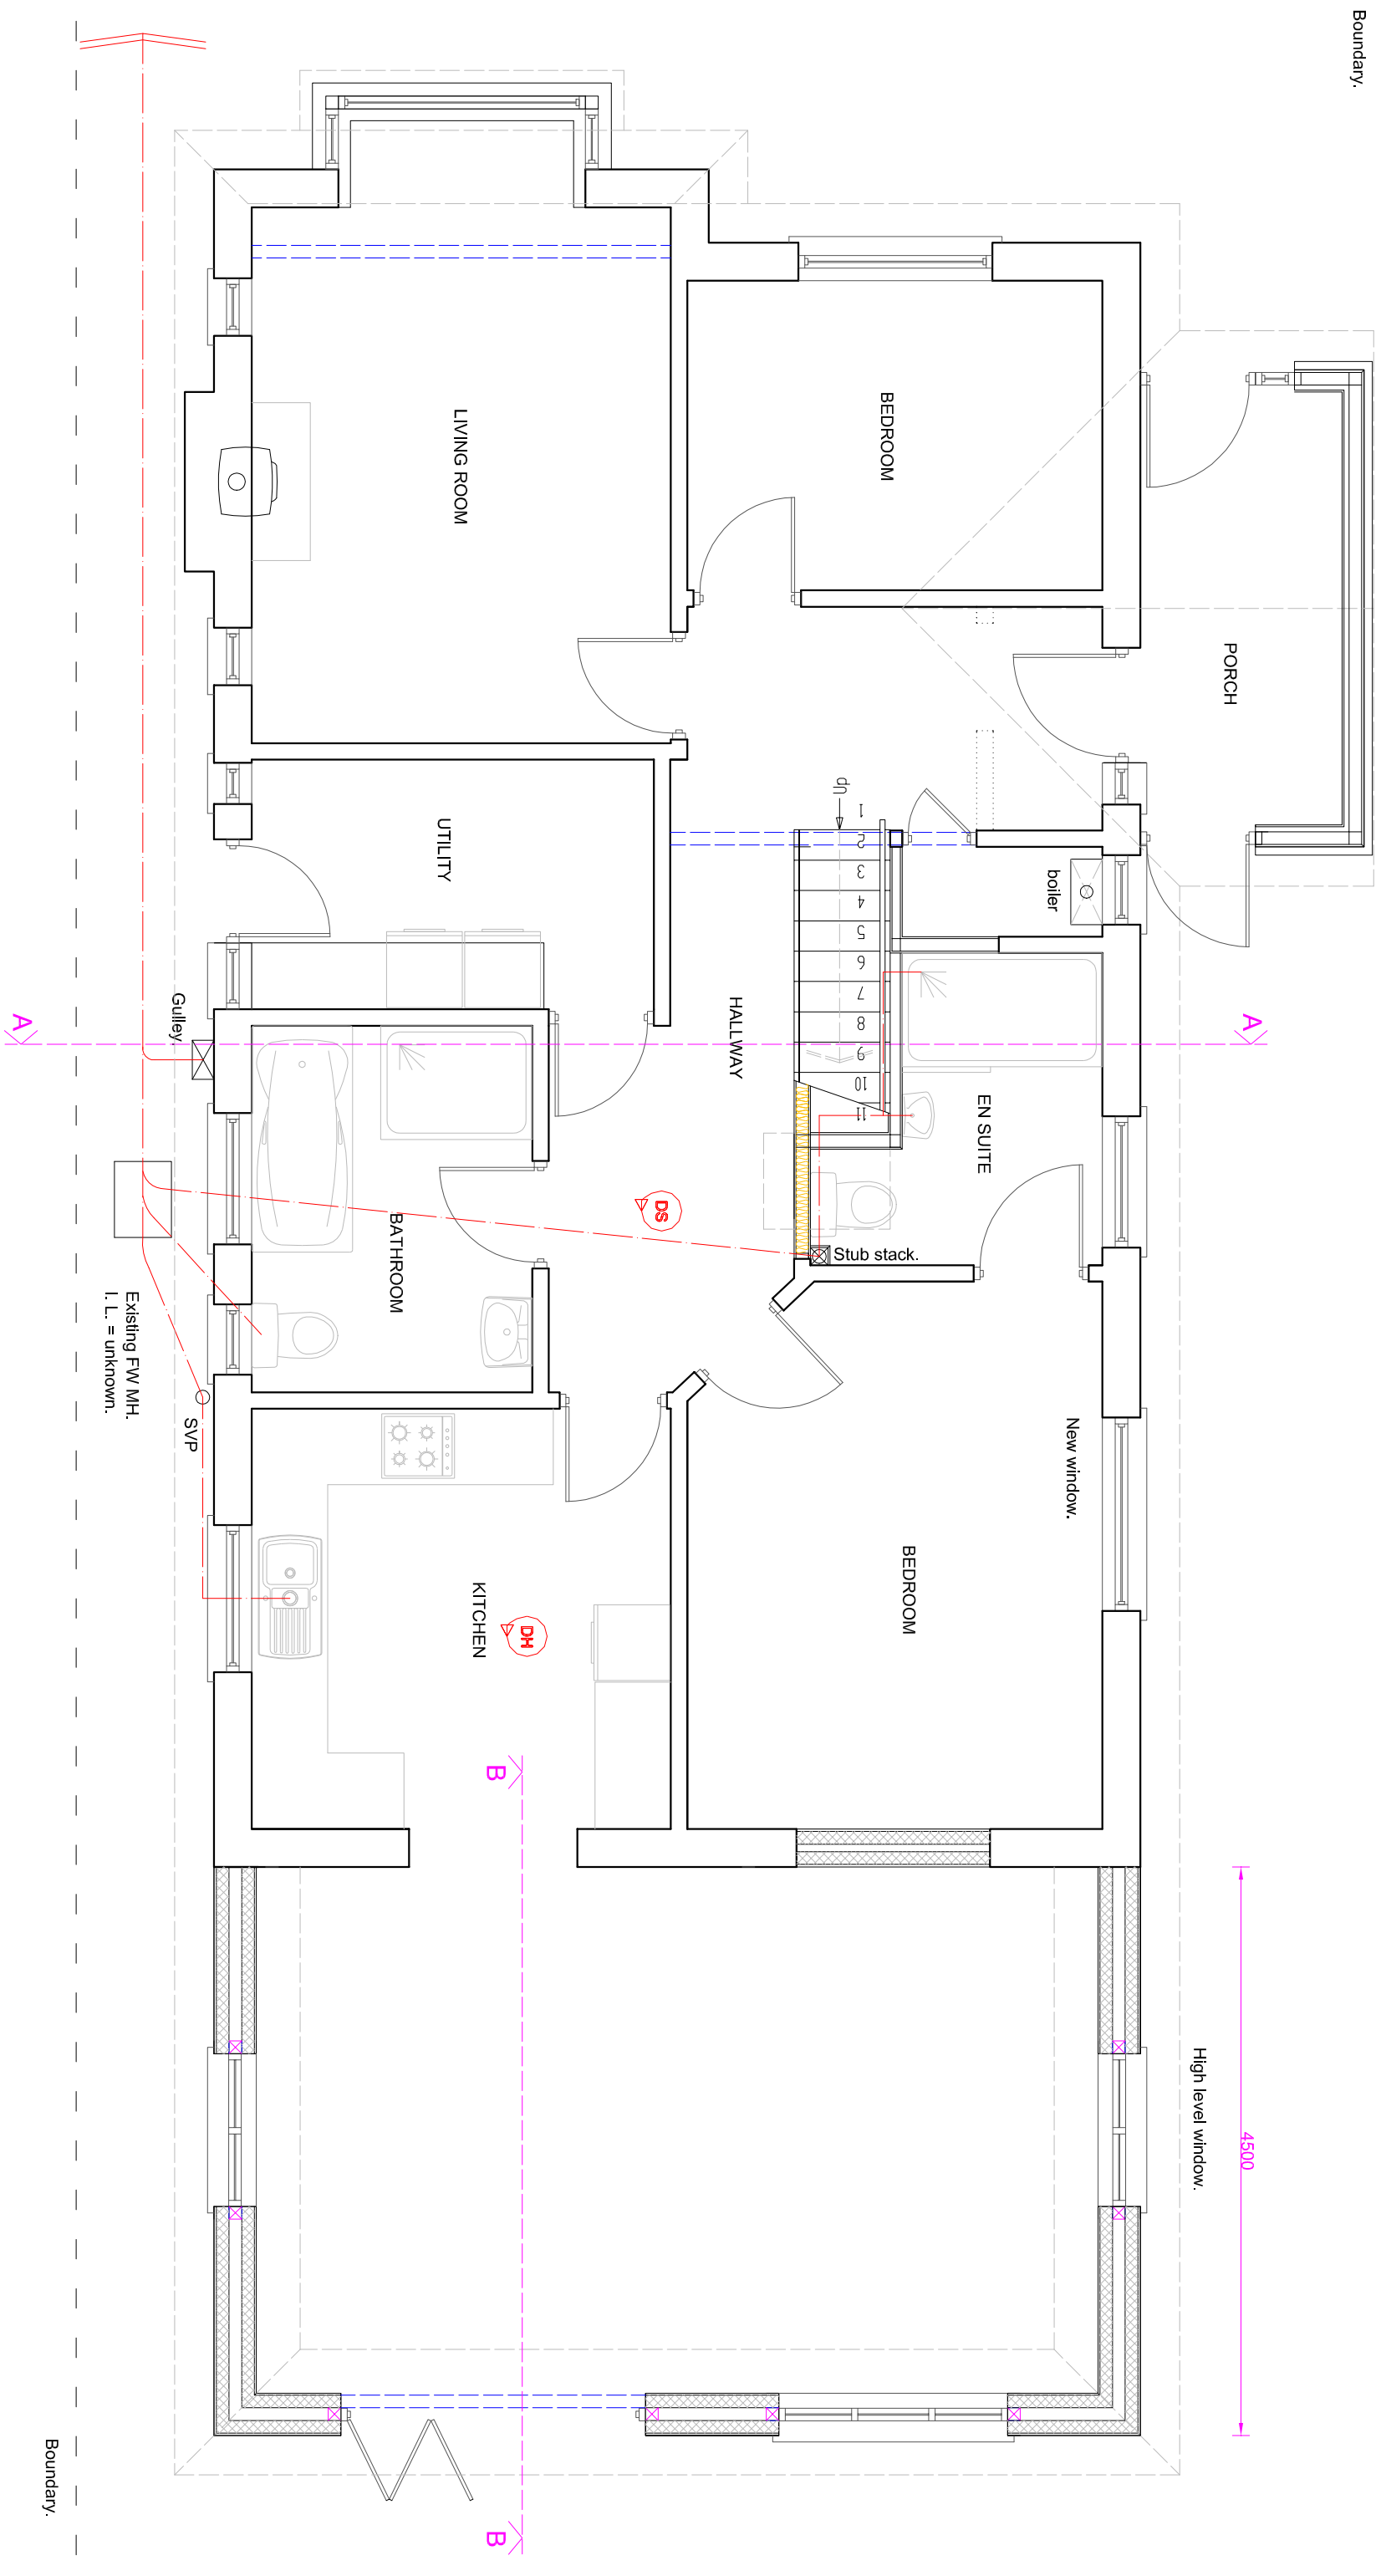

PROPOSED GROUND FLOOR PLAN

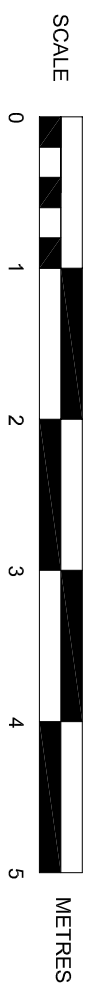

SUSSEX BUILDING CONSULTANCY LIMITED 30 MANSFIELD ROAD, BOGNOR REGIS, WEST SUSSEX. SCALE - 1/50 REV - E DATE - 24/09/2018	 LABC partner 3 NORTHCOOTE ROAD BOGNOR REGIS PO21 5LZ TEL/FAX - (01243) 861379
--	---