



Boundary.

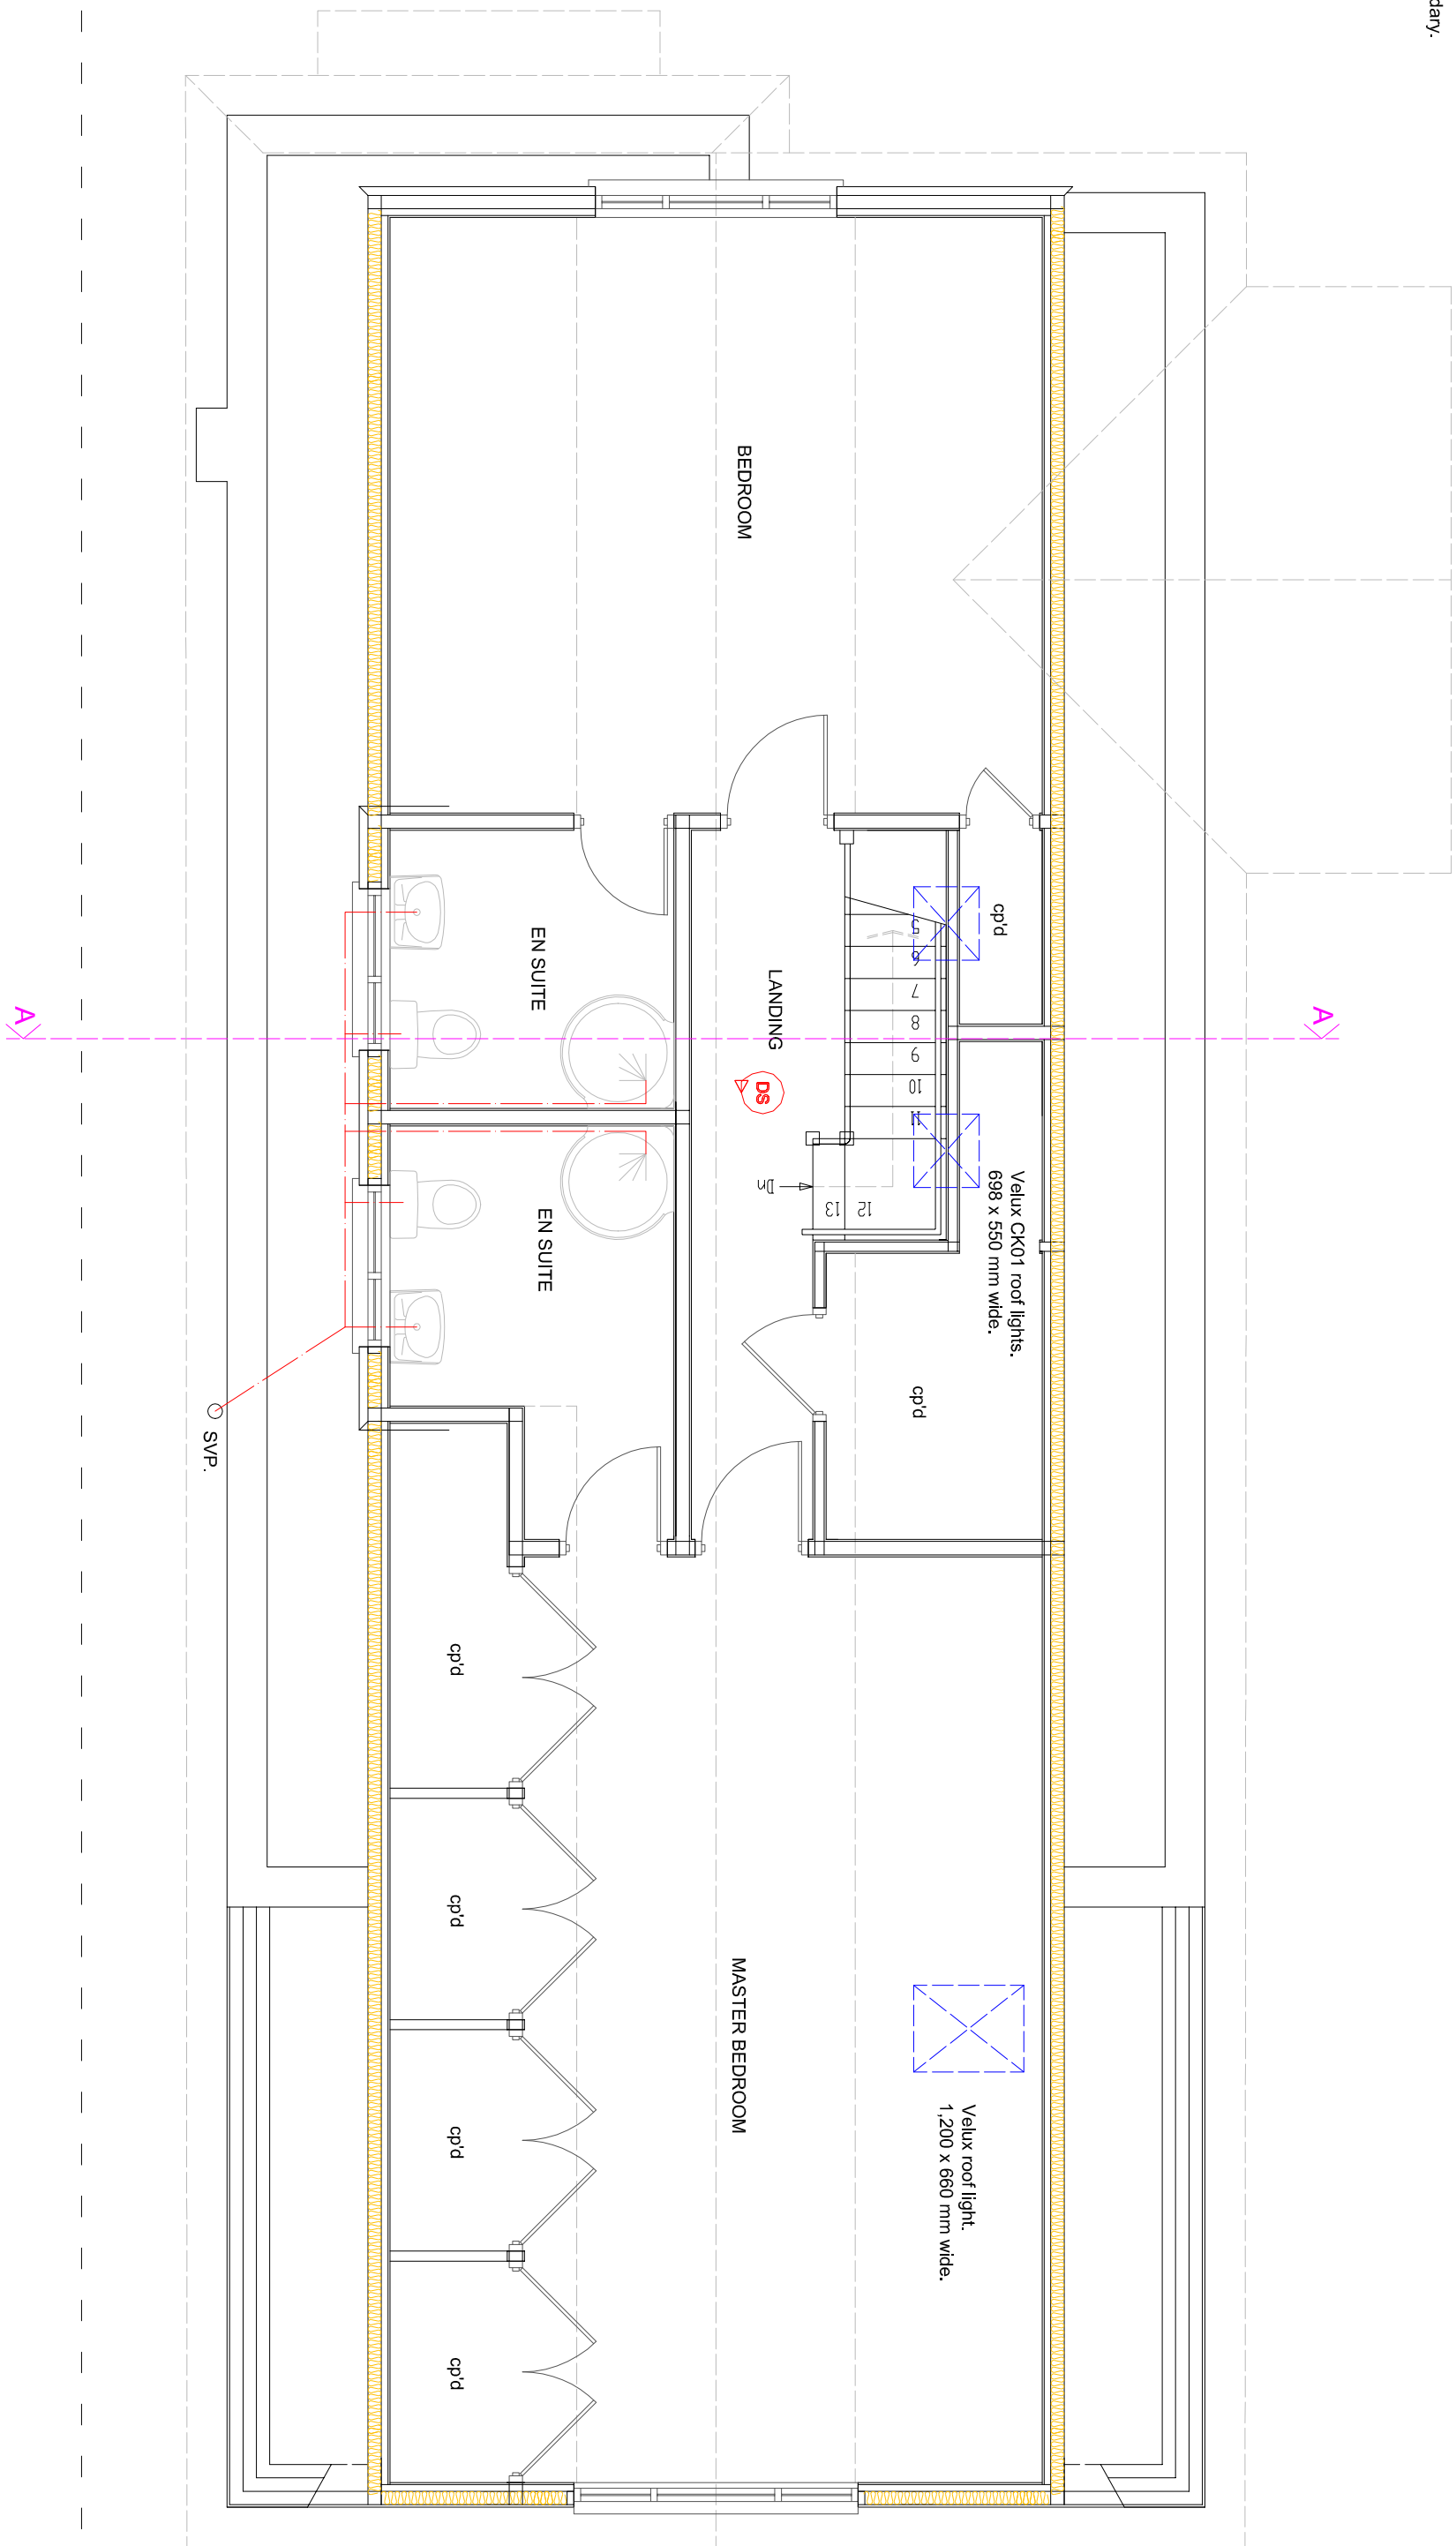

PROPOSED FIRST FLOOR PLAN

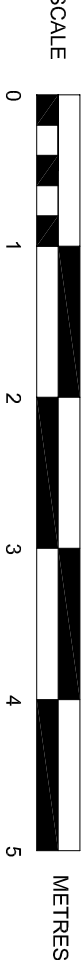

SUSSEX BUILDING CONSULTANCY LIMITED

30 MANSFIELD ROAD,
BOGNOR REGIS, WEST SUSSEX.

SCALE - 1/50 REV - D DATE - 23/09/2018

partner
LABC

3 NORTHCOTE ROAD
BOGNOR REGIS
PO21 5LZ
TEL/FAX - (01243) 861379