



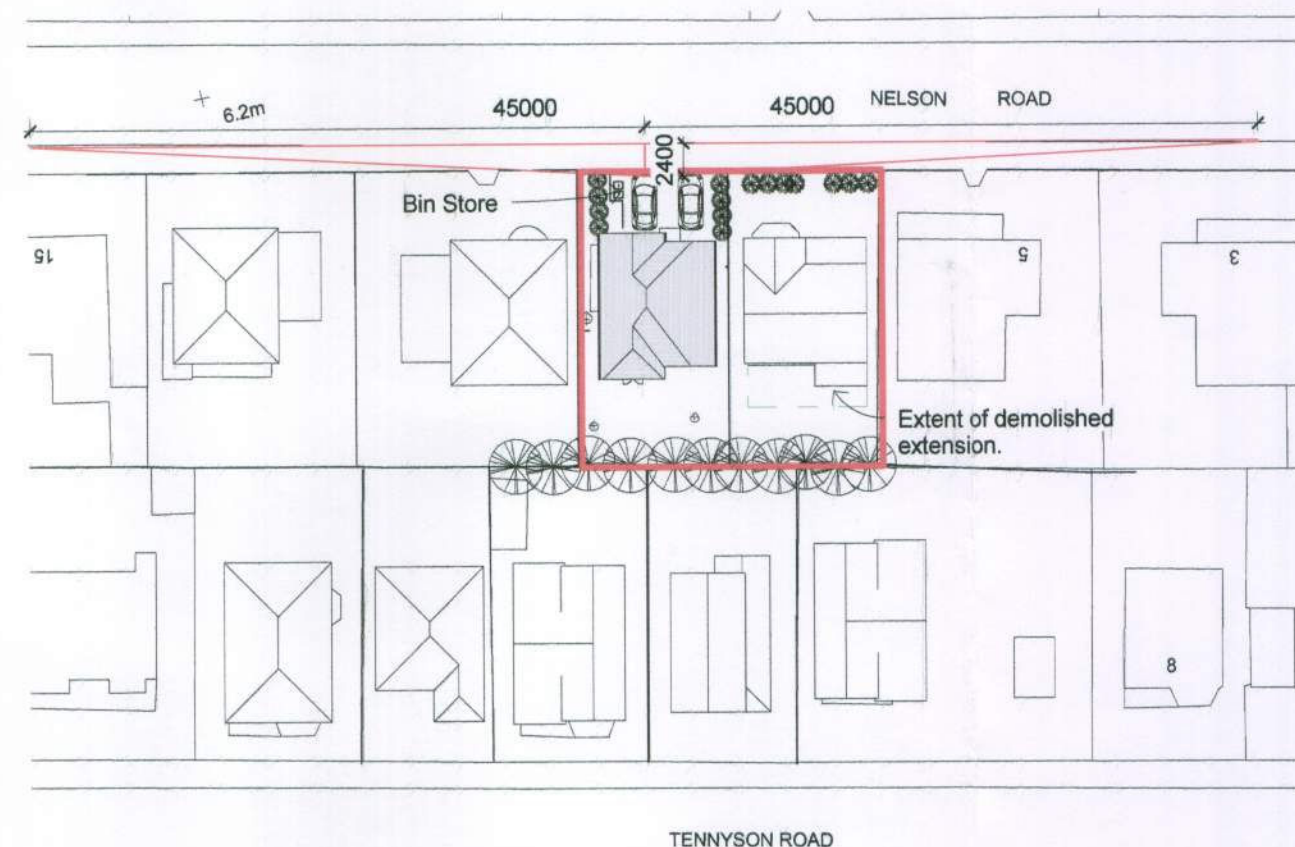

**2 Site Block Plan**  
1 : 500

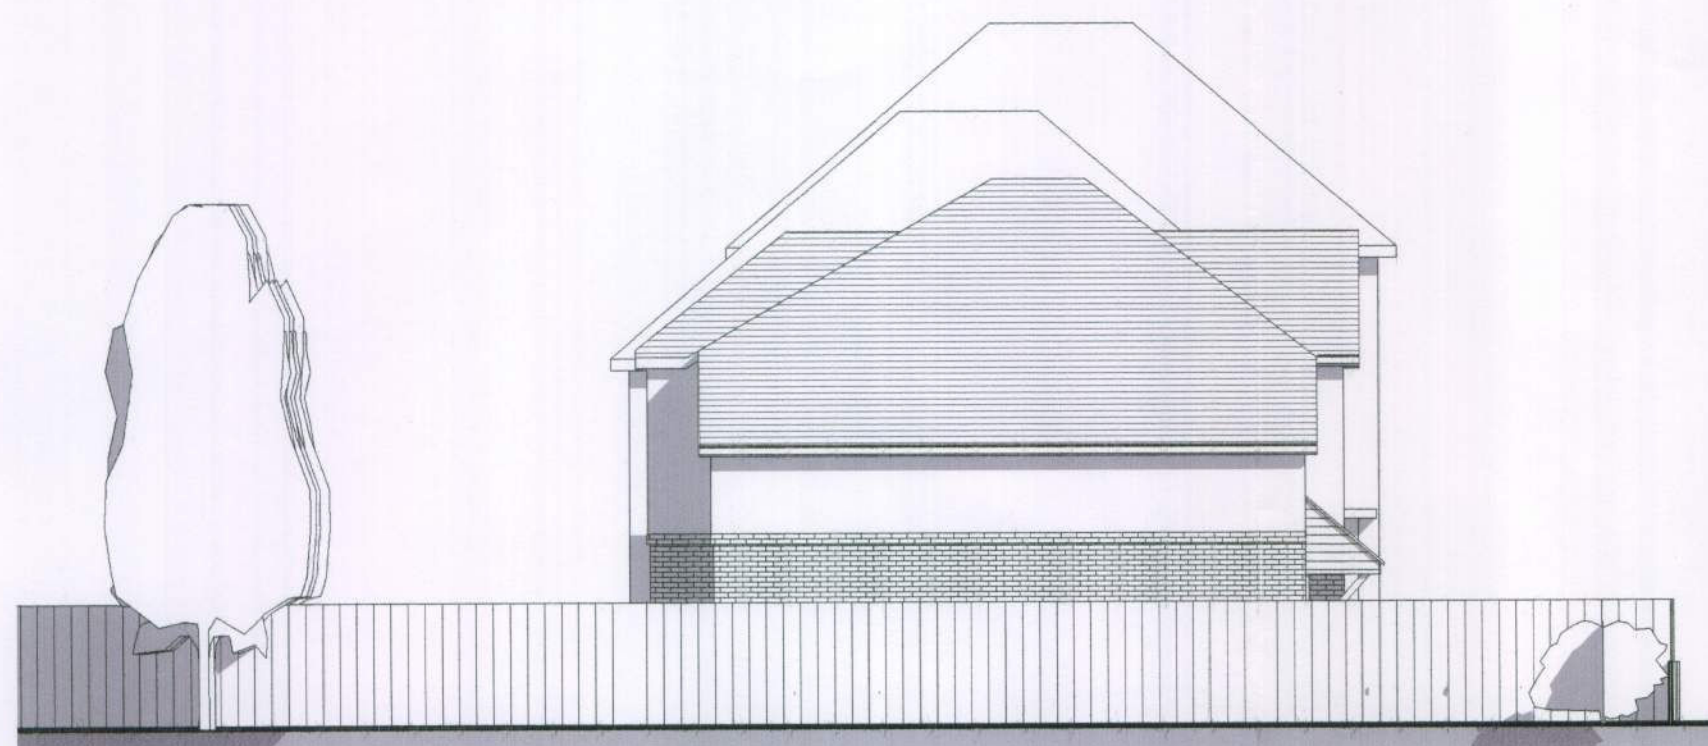


**4 East**  
1 : 100



**7 Nelson Road 1**




Dimensions to be checked on site before commencing work. Any discrepancies shall be reported to the architect immediately. Do not scale from these drawings except for planning purposes. Use figured dimensions only. Where applicable this drawing is to be read in conjunction with other consultants' drawings. All drawings to be read in conjunction with specification and all other drawings including structural engineer and mechanical and electrical drawings / specification

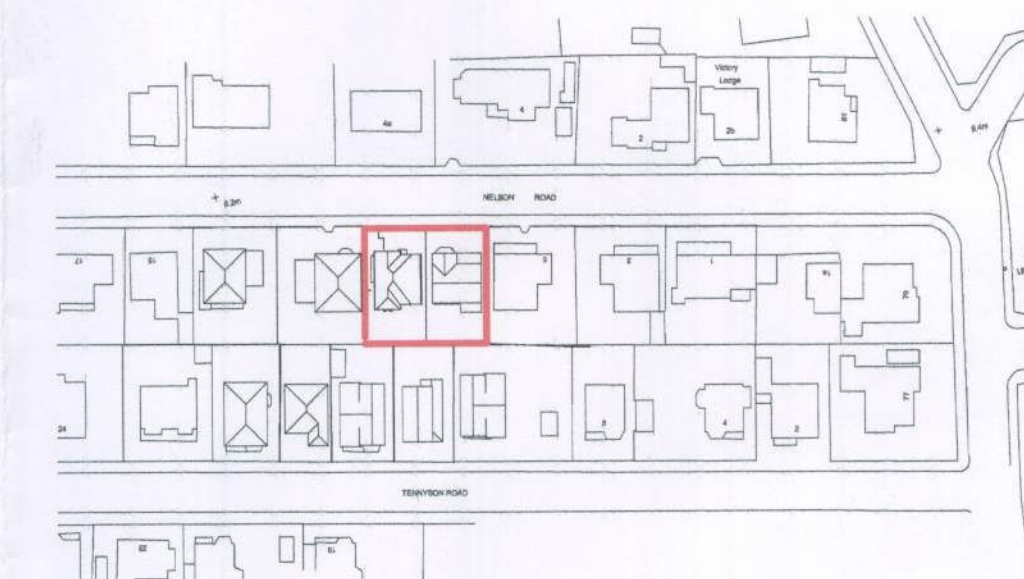

**1 Site Location**  
1 : 1250


Crown Copyright 2009.  
All rights reserved. Licence number 100020449

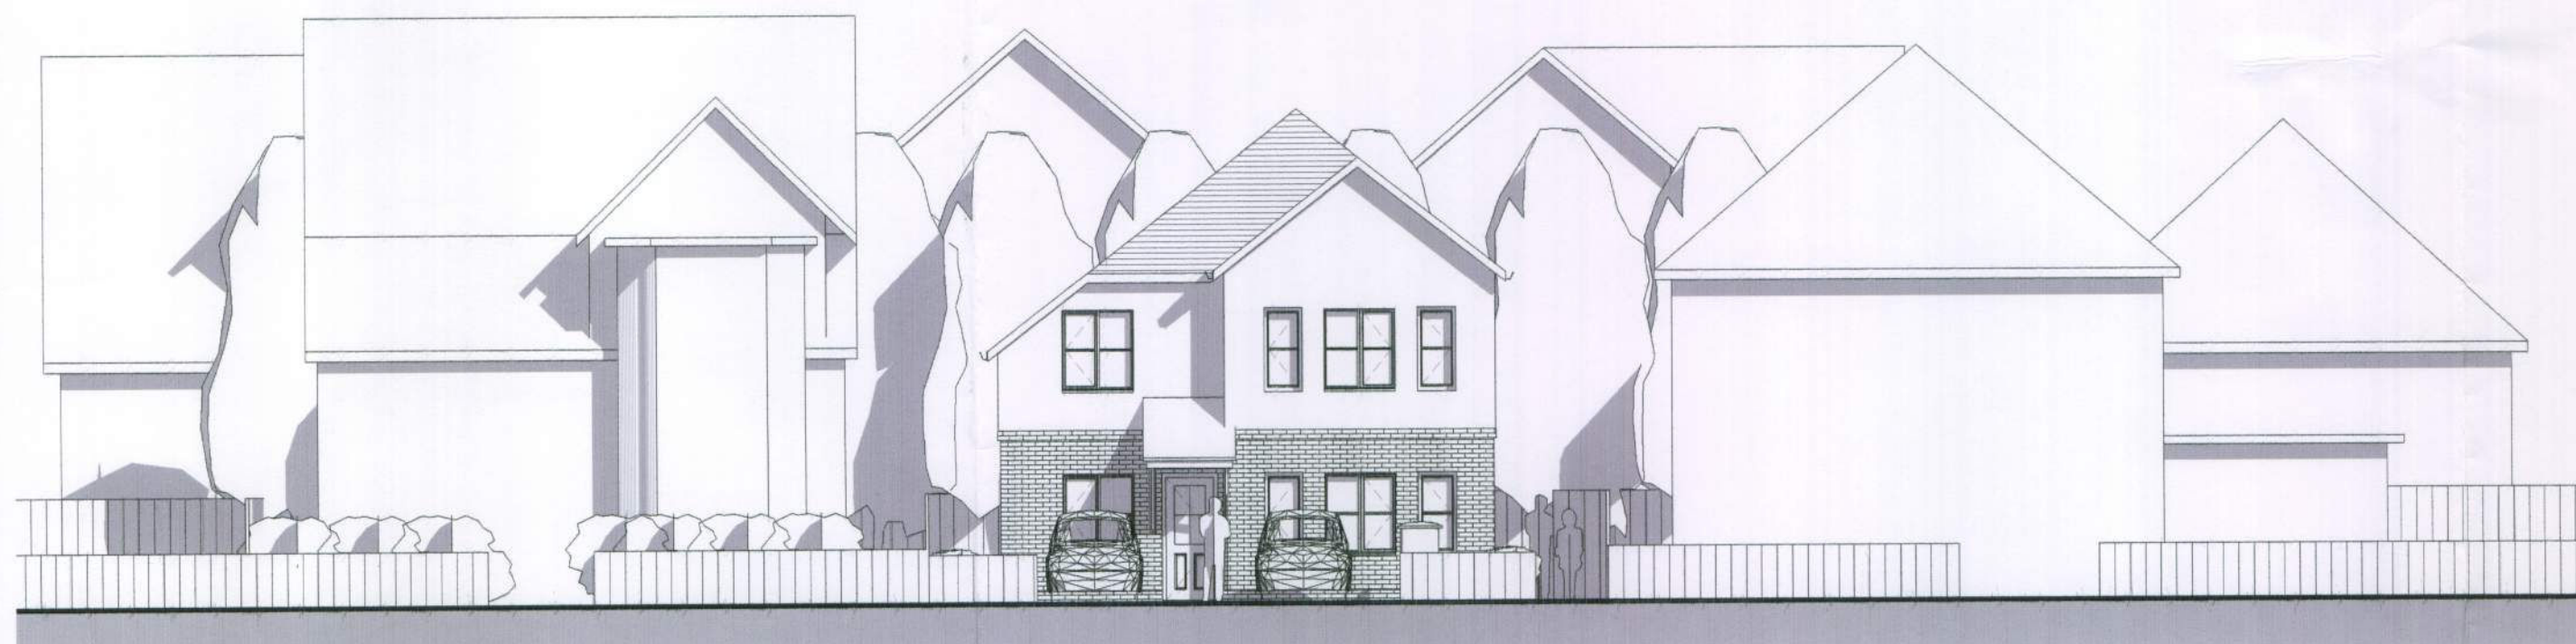


**3 North**  
1 : 100




**8 Nelson Road 2**

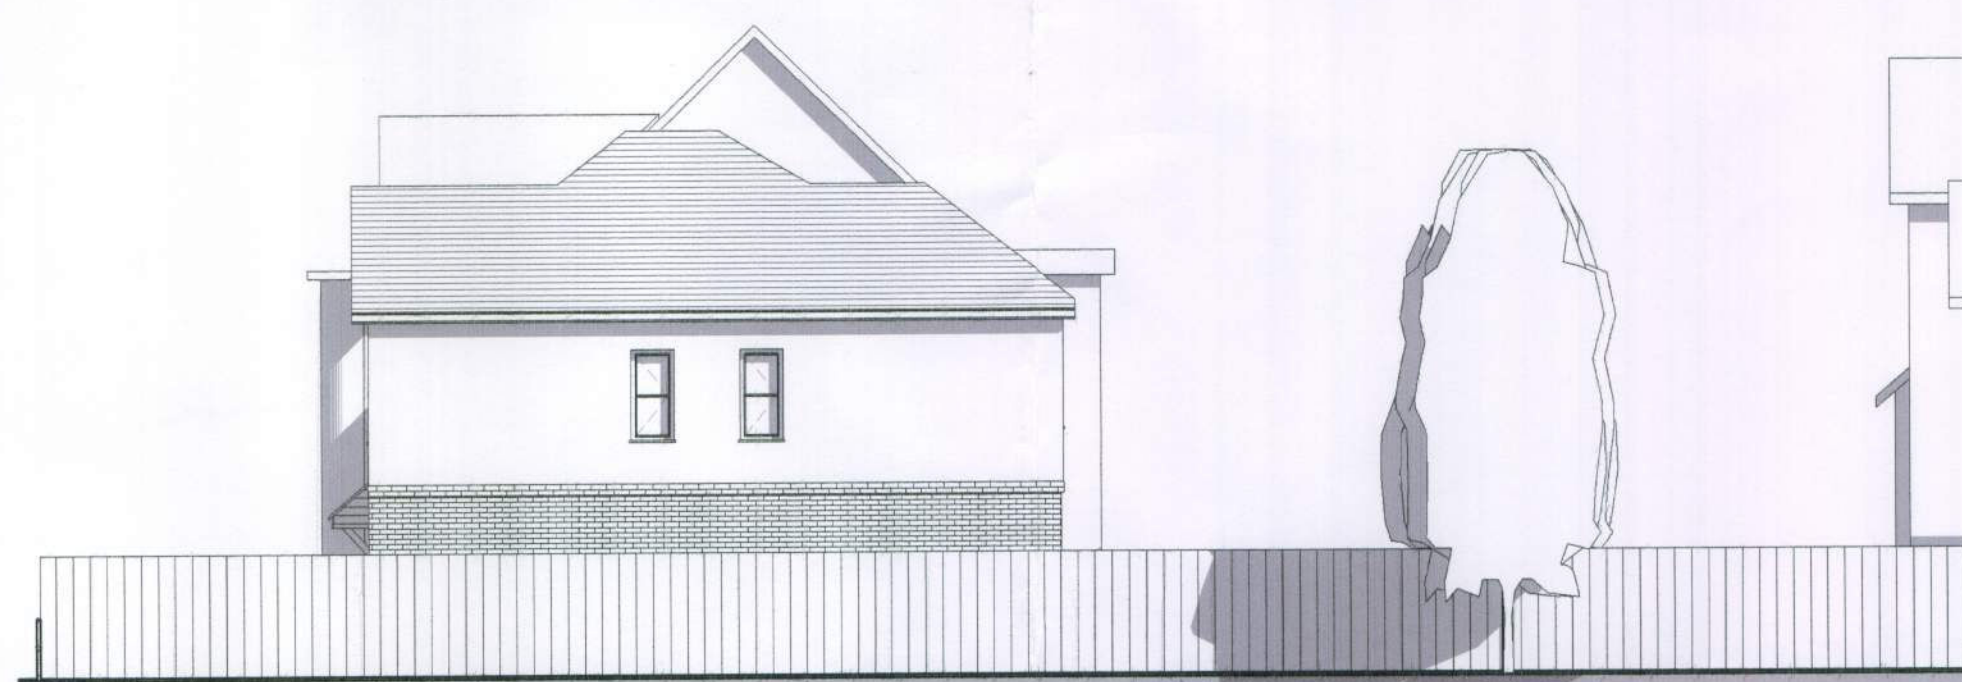

**5 West**  
1 : 100

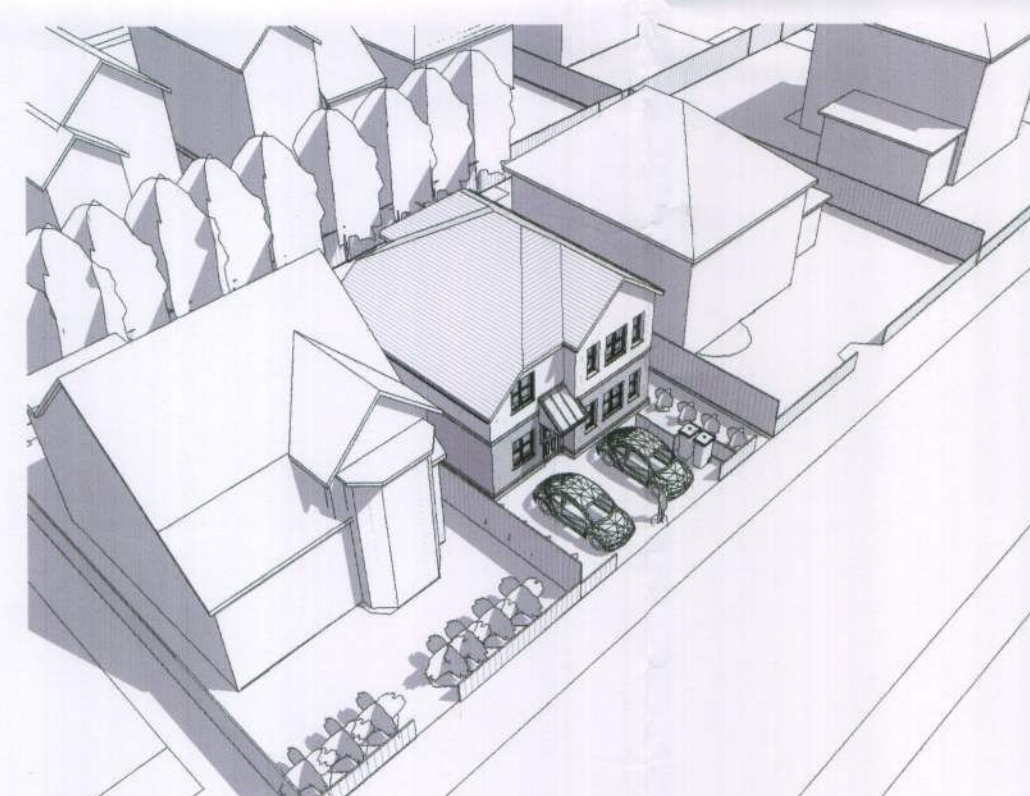


**11 Birdseye View**

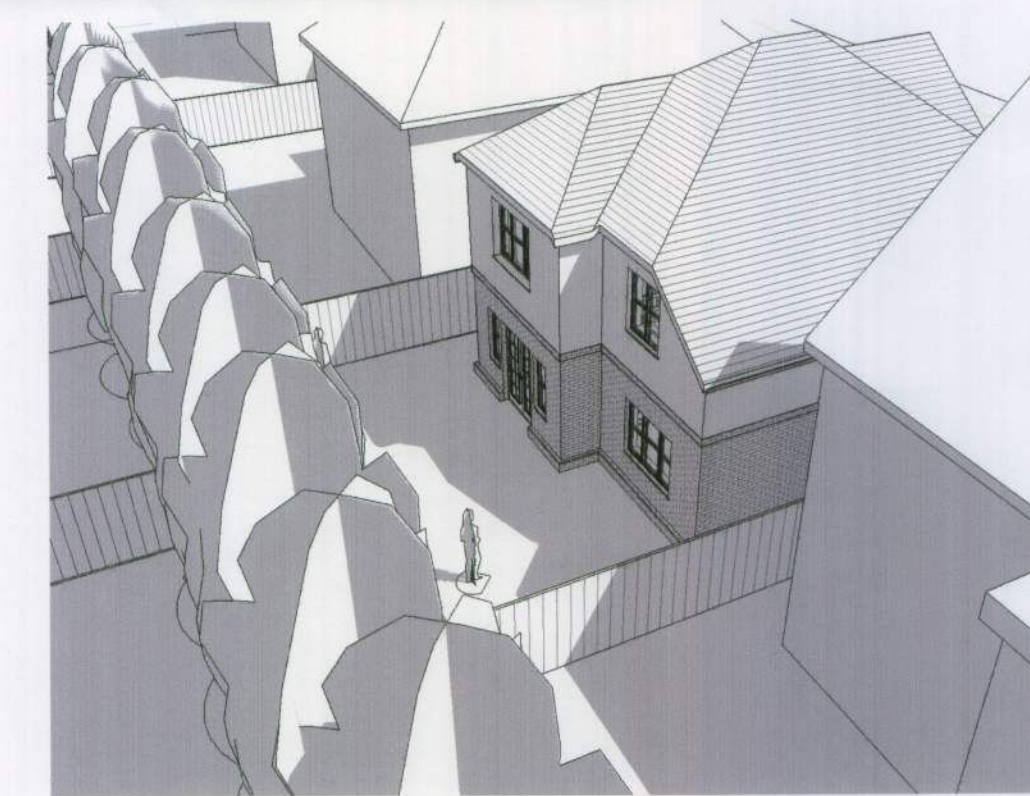


**9 Rear 1**



**6 South**  
1 : 100

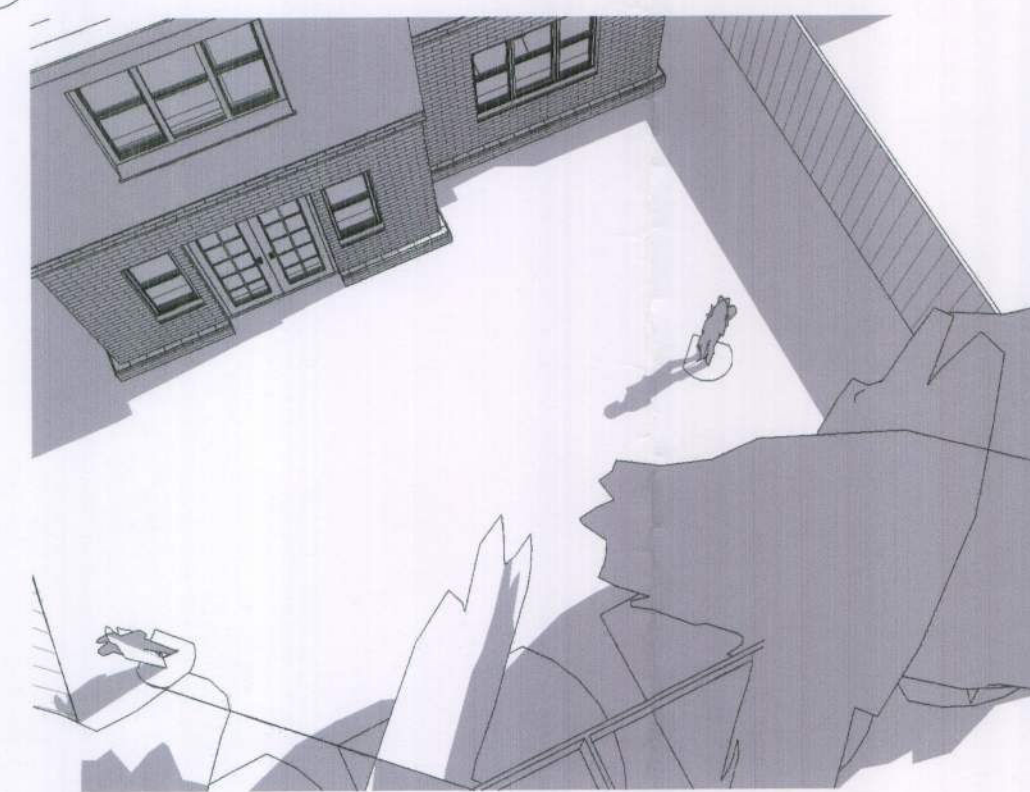

**12 3D View 1**

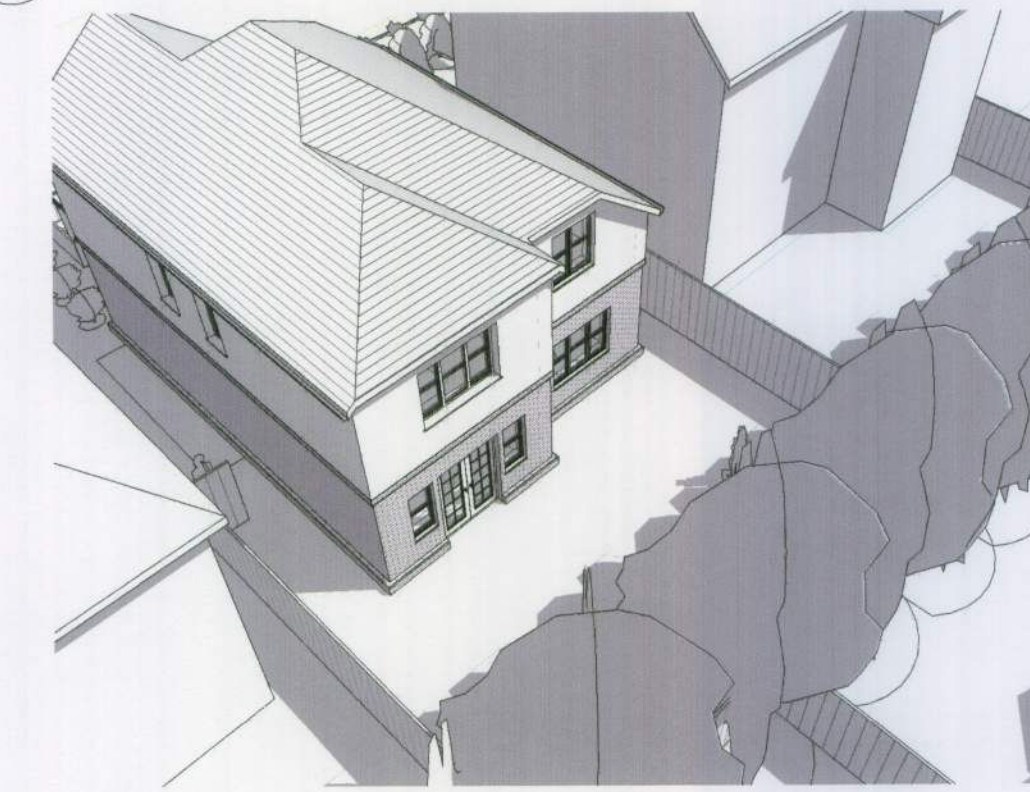

**10 Rear 2**

| No. | Description                        | Date      |
|-----|------------------------------------|-----------|
| A   | Revised following planning meeting | April 10  |
| C   | Vis splay                          | July 10   |
| D   | Revised following planning email   | August 10 |
| E   | Revised following planning email   | August 10 |

**helyerdesign**  
sustainability through design  
mail@helyerdesign.co.uk  
www.helyerdesign.co.uk  
1 The Old Flour Mill, Emsworth, PO10 7BT  
01243 370 715

**Mr Freeman**

**Nelson Road**

### Site Information

|                |               |
|----------------|---------------|
| Project number | 09087         |
| Date           | November 2009 |
| Drawn by       | MH            |
| Checked by     | TD            |
|                | <b>002E</b>   |
| Scale          | As indicated  |