PROPOSED

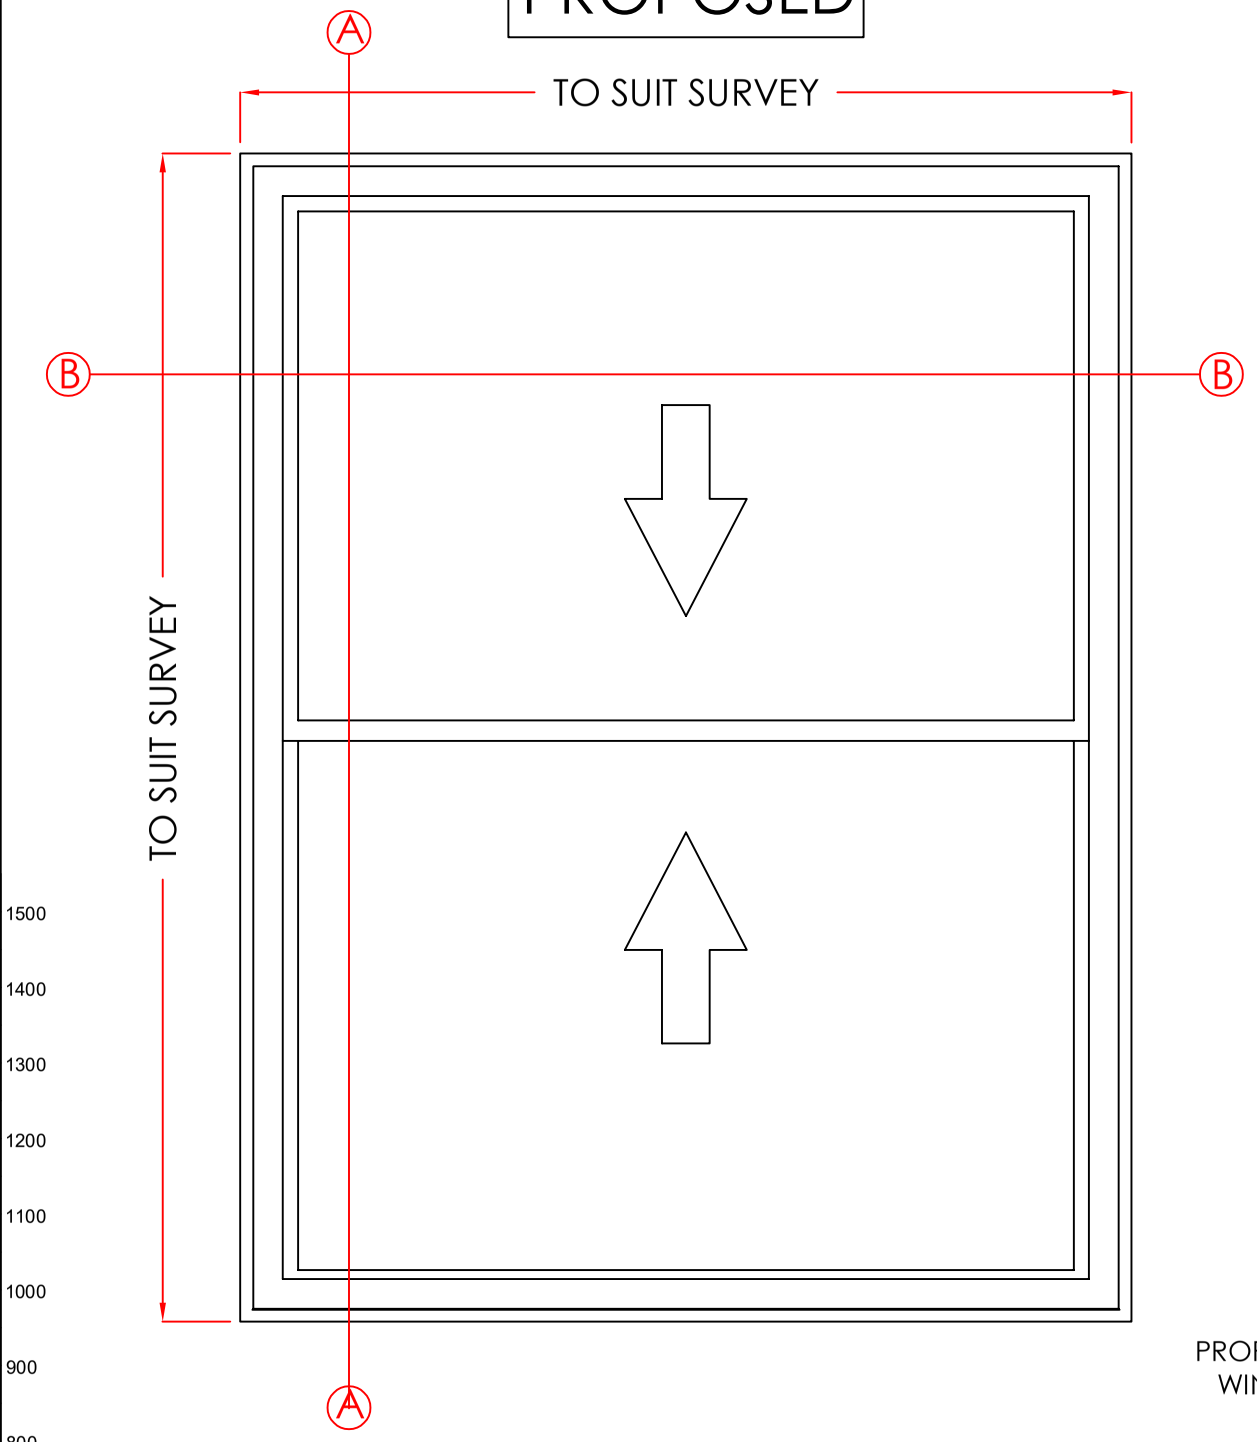

EXISTING

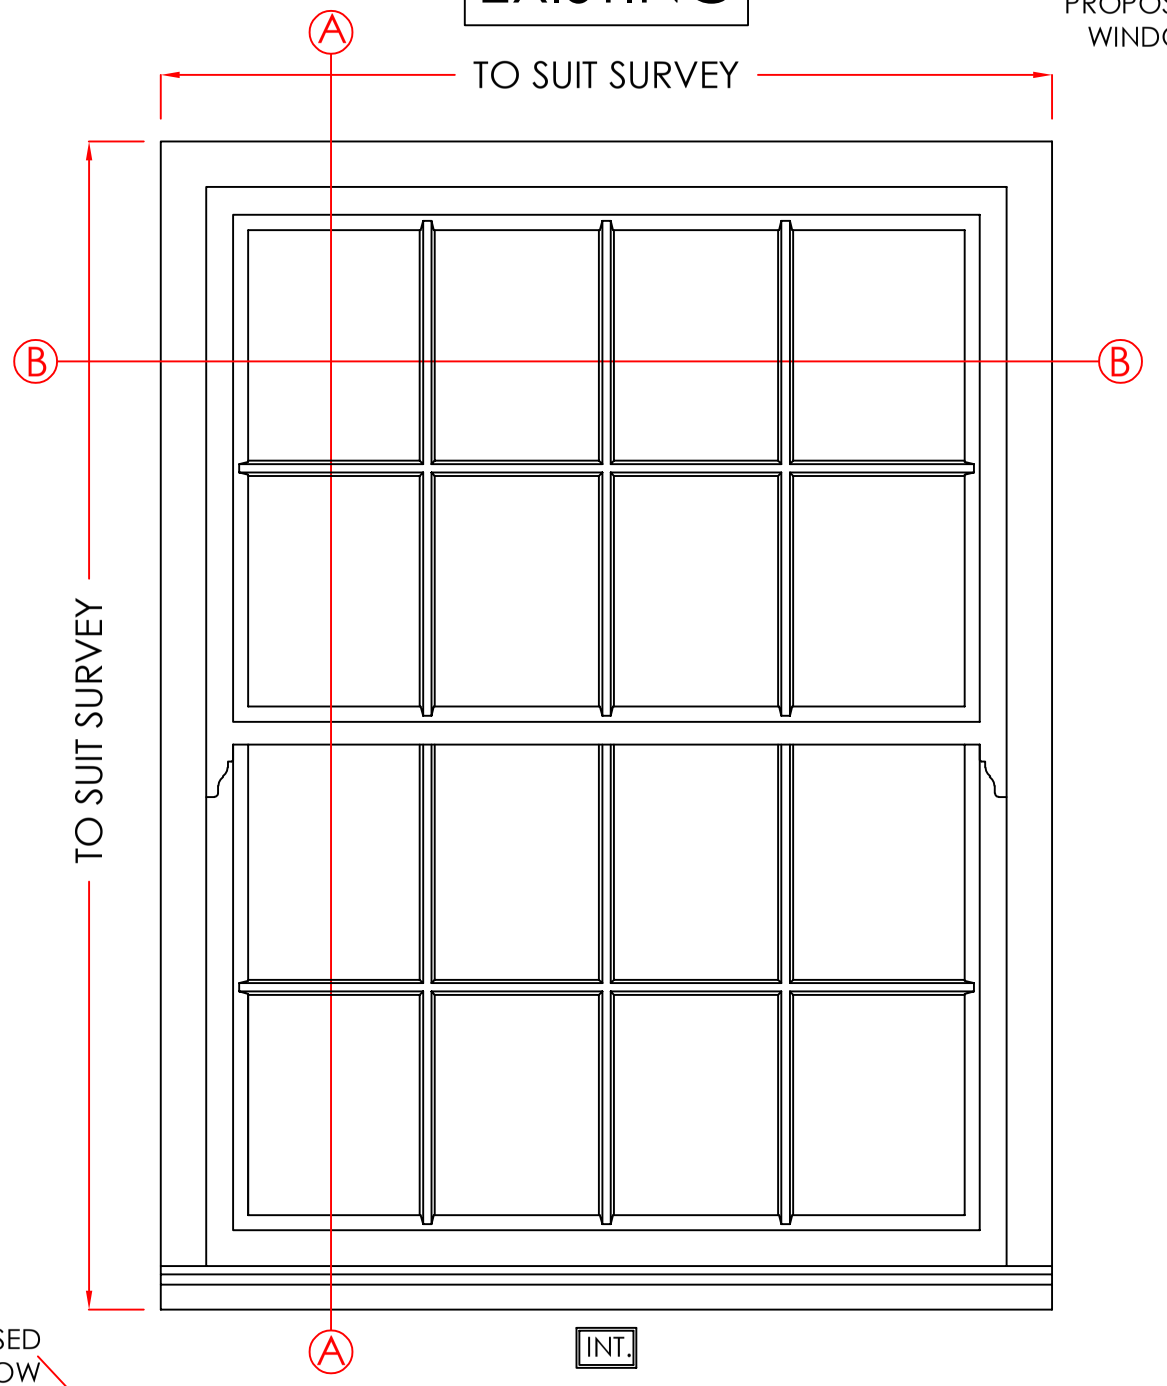

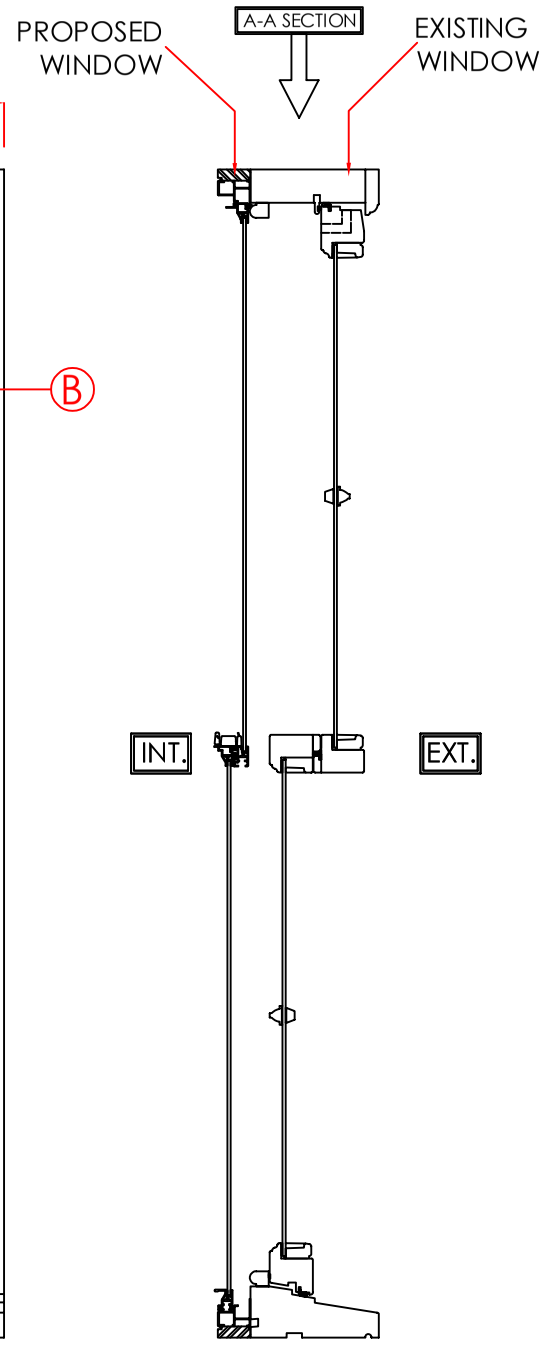

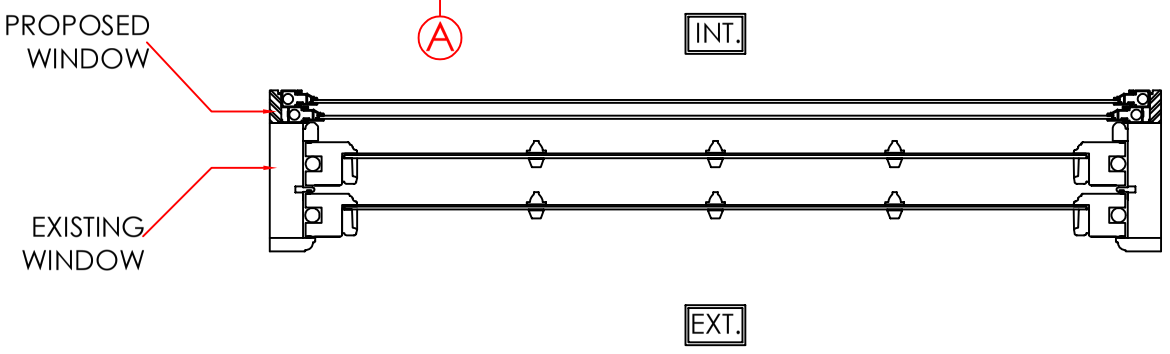

ITEM 2, 3, 6, 7

MATERIAL - ALUMINIUM
INTERNAL & EXTERNAL COLOUR - WHITE
GLAZING - 4MM

VIEWED EXTERNALLY

THESE DRAWINGS ARE THE PROPERTY OF ANGLIAN HOME IMPROVEMENTS AND MUST NOT BE USED, DISTRIBUTED, LOANED OR COPIED WITHOUT THE EXPRESS PERMISSION OF ANGLIAN HOME IMPROVEMENTS.

Scale Bar 1:10 (mm)

0 100 200 300 400 500 600 700 800 900 1000 1100 1200 1300 1400 1500

Scale - 1:10
(Produced on A3 Paper)

Sheet 2 Of 4

Drawers Initials: SF

CONTRACT No.: 30241654 **date:** 26/09/2018

PROPOSED: WINDOW REPLACEMENT

AT: (INSTALLATION ADDRESS) THE LODGE
WEST STREET
BOGNOR REGIS
WEST SUSSEX, PO21 1XH

FOR:..... MR R BEAUCHAMP

Anglian Home Improvements
CONSERVATORIES DIVISION
TELEPHONE: 0845 437 3600

ARUN DISTRICT COUNCIL BN/2018/...