


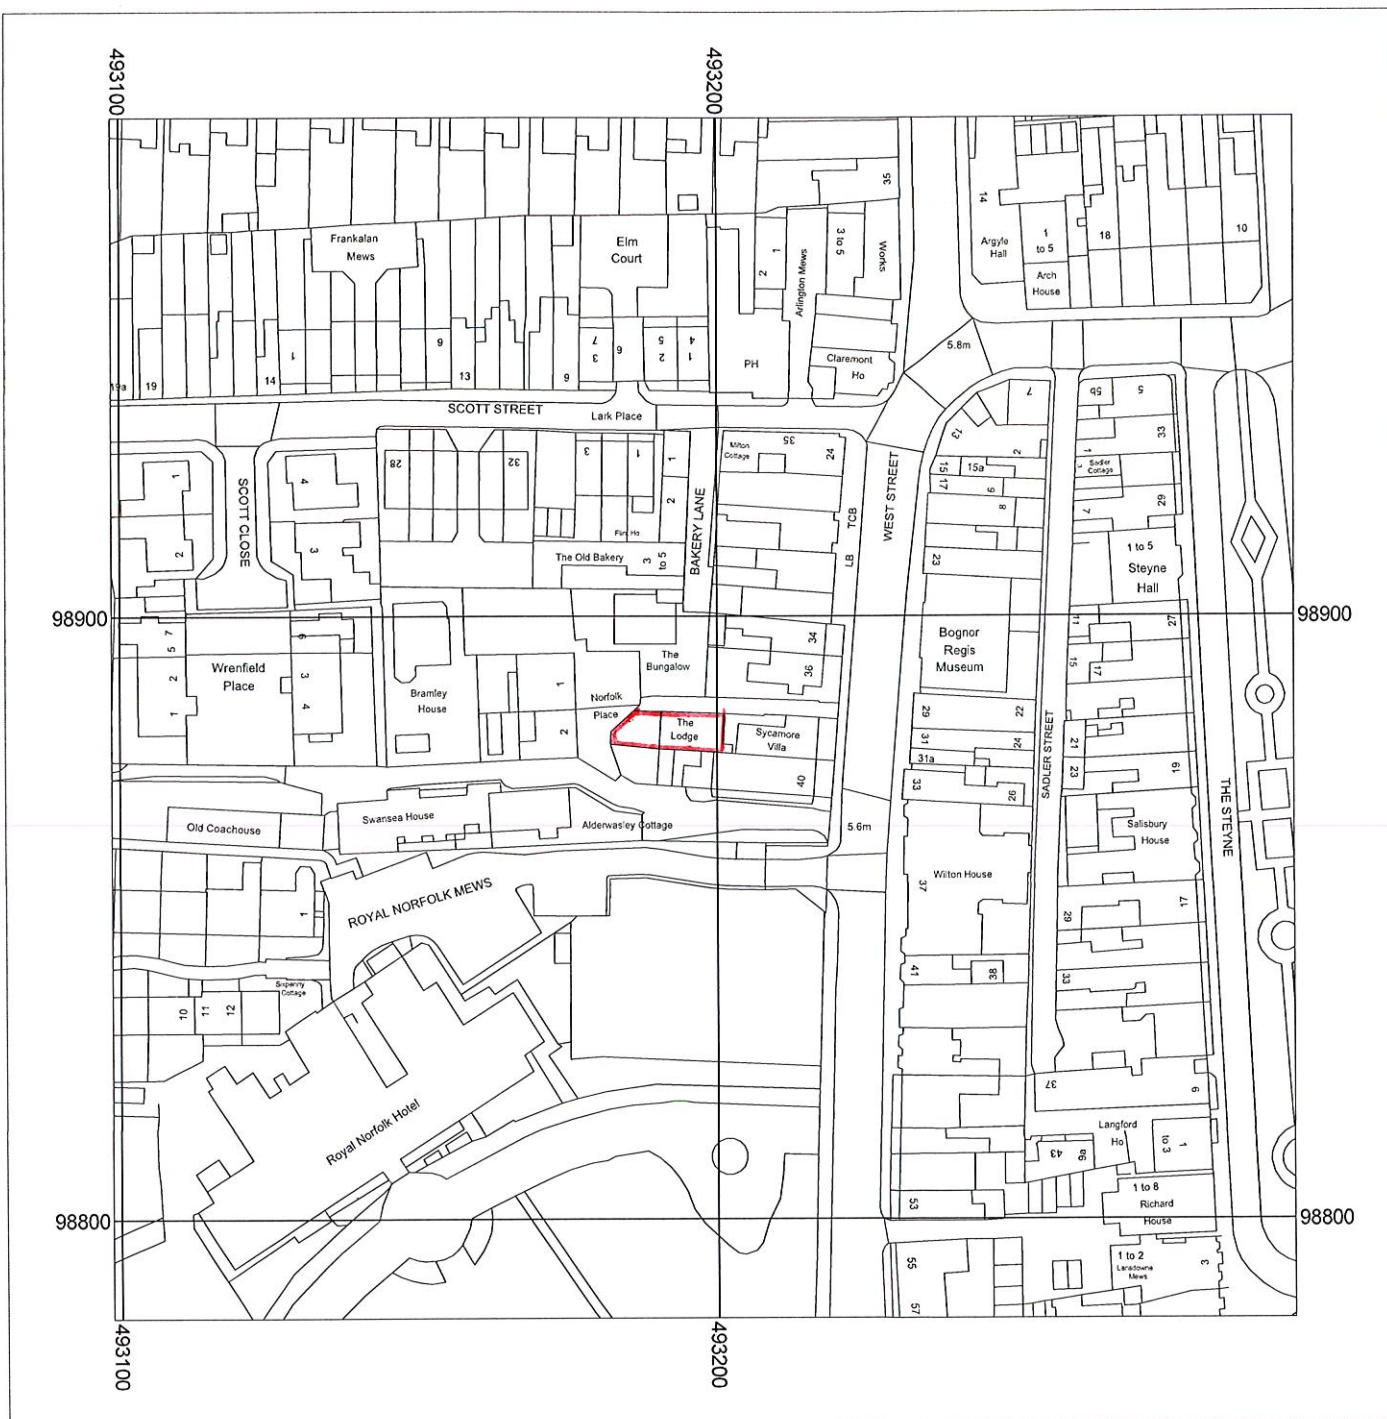

Metres
0 5 10 20 30 40 50
Scale: 1:1250



A4

AKW 302/41654

THE LODGE
WEST STREET
BOGNOR REGIS
PO21 1XH



Supplied by: Anglian Conservatories
License number: 100031961
Produced: 04/10/2018
Serial number: 2035444

Plot centre co-ordinates: 493198,98883
Download file: Print.zip
Project name: 302/41654

BLOCK PLAN



A4

0 METRES 20

Site Address

THE LODGE
WEST STREET
BOGNOR REGIS
PO21 1XH

Os Licence number 100046950

Our Reference 302141654

SCALE 1:500

'X' Indicates the position of the windows and is numbered to correspond with the accompanying CAD drawings

SCOTT STREET

Lark Place

BAKERY LANE

WEST STREET

