
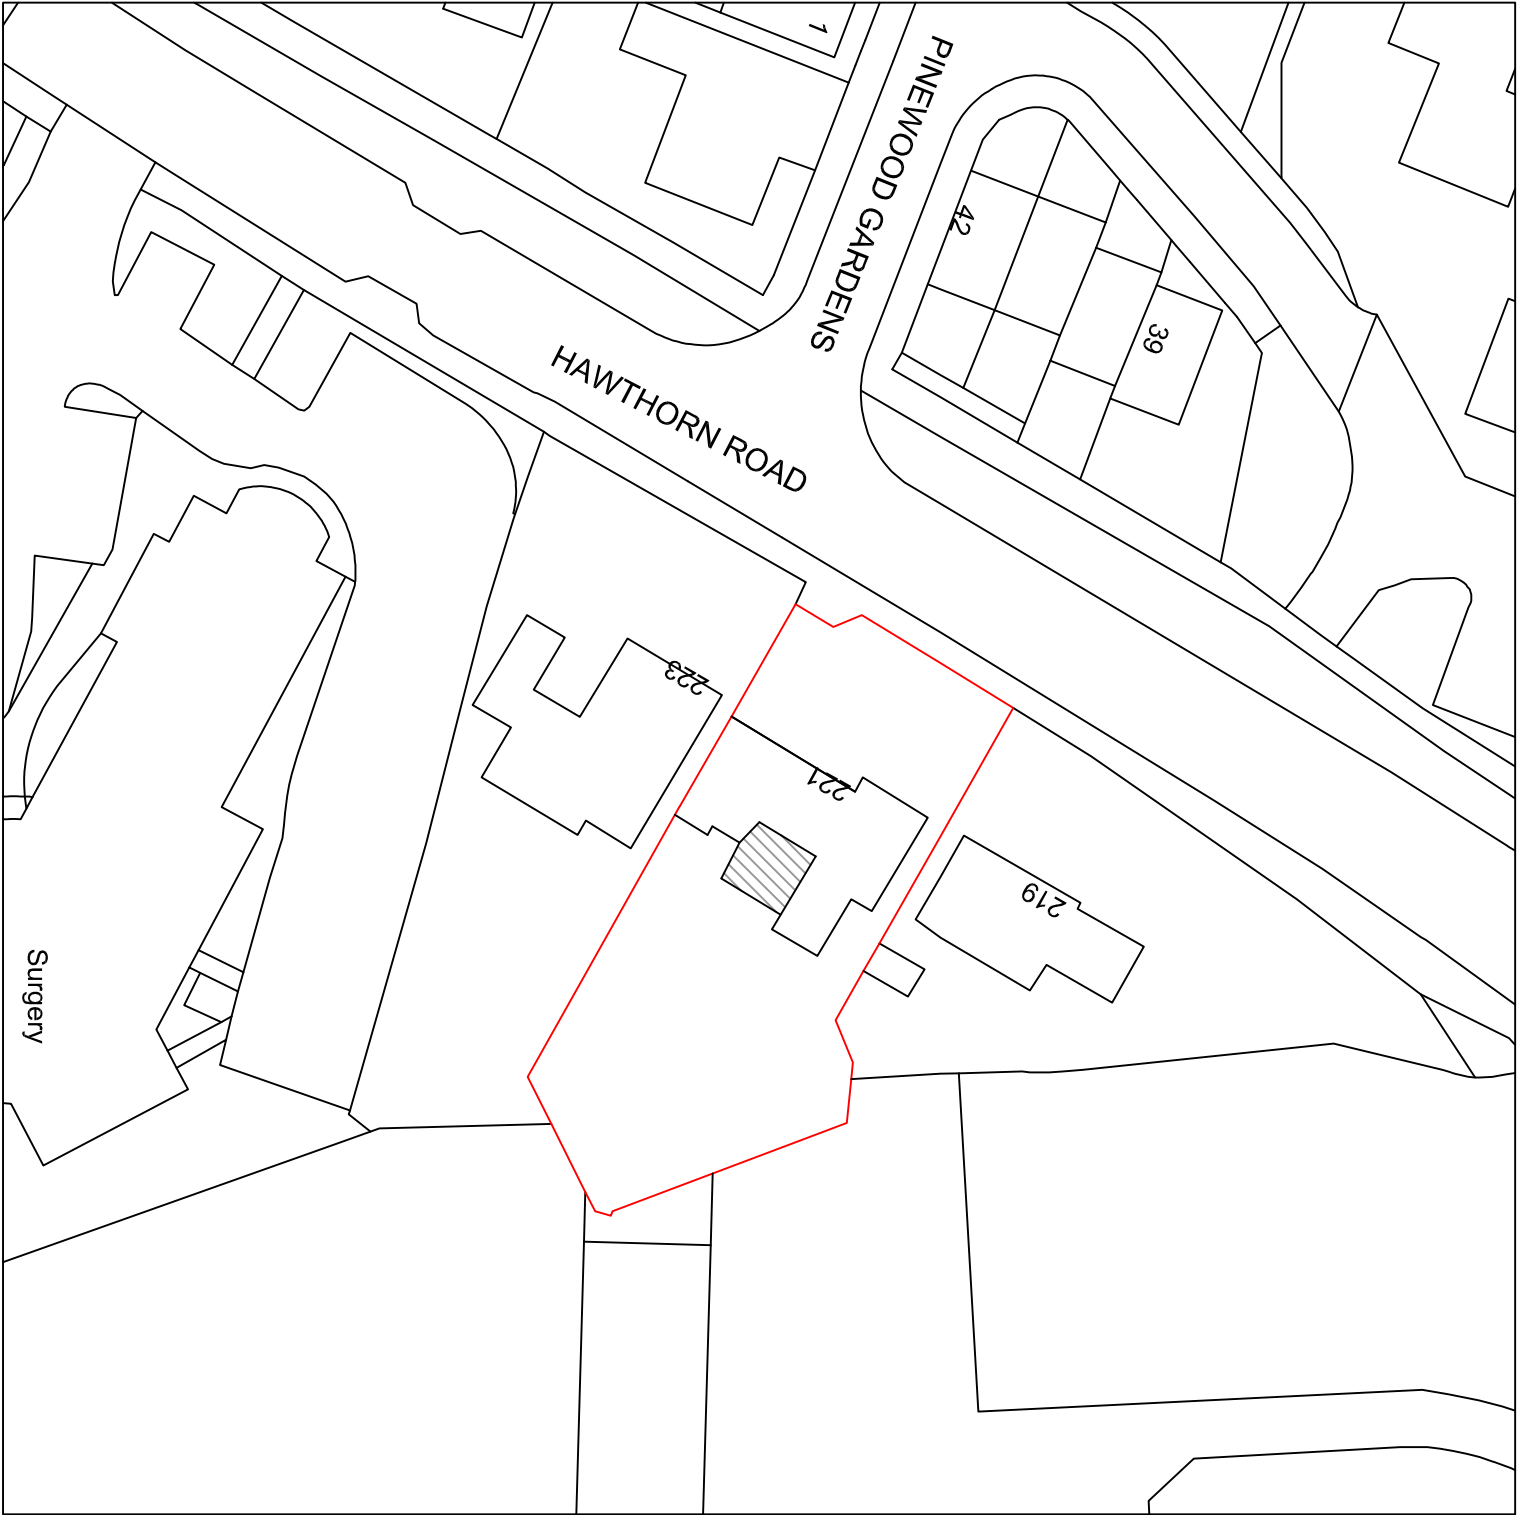
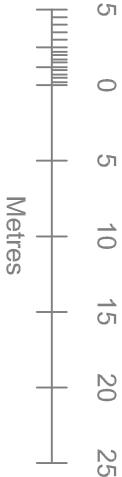


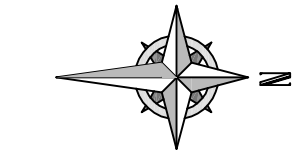

Your Home Plans Ltd Drop Anchor, Drift Lane, Bosham, West Sussex, PO18 8PP Tel: 01243 572414 june@yourhomeplans.co.uk		221 HAWTHORN ROAD BOGNOR REGIS WEST SUSSEX PO21 2UW	
Block Plan			
Project Number: 221HAW-14		Drawing No: 01	
Date: 2ND OCTOBER 2014			
Drawn By: Your Home Plans Ltd			
Checked By: JEG		Scale: 1:500 A3	