


Line of fence to
Sixpenny Cottage
Royal Norfolk Mews

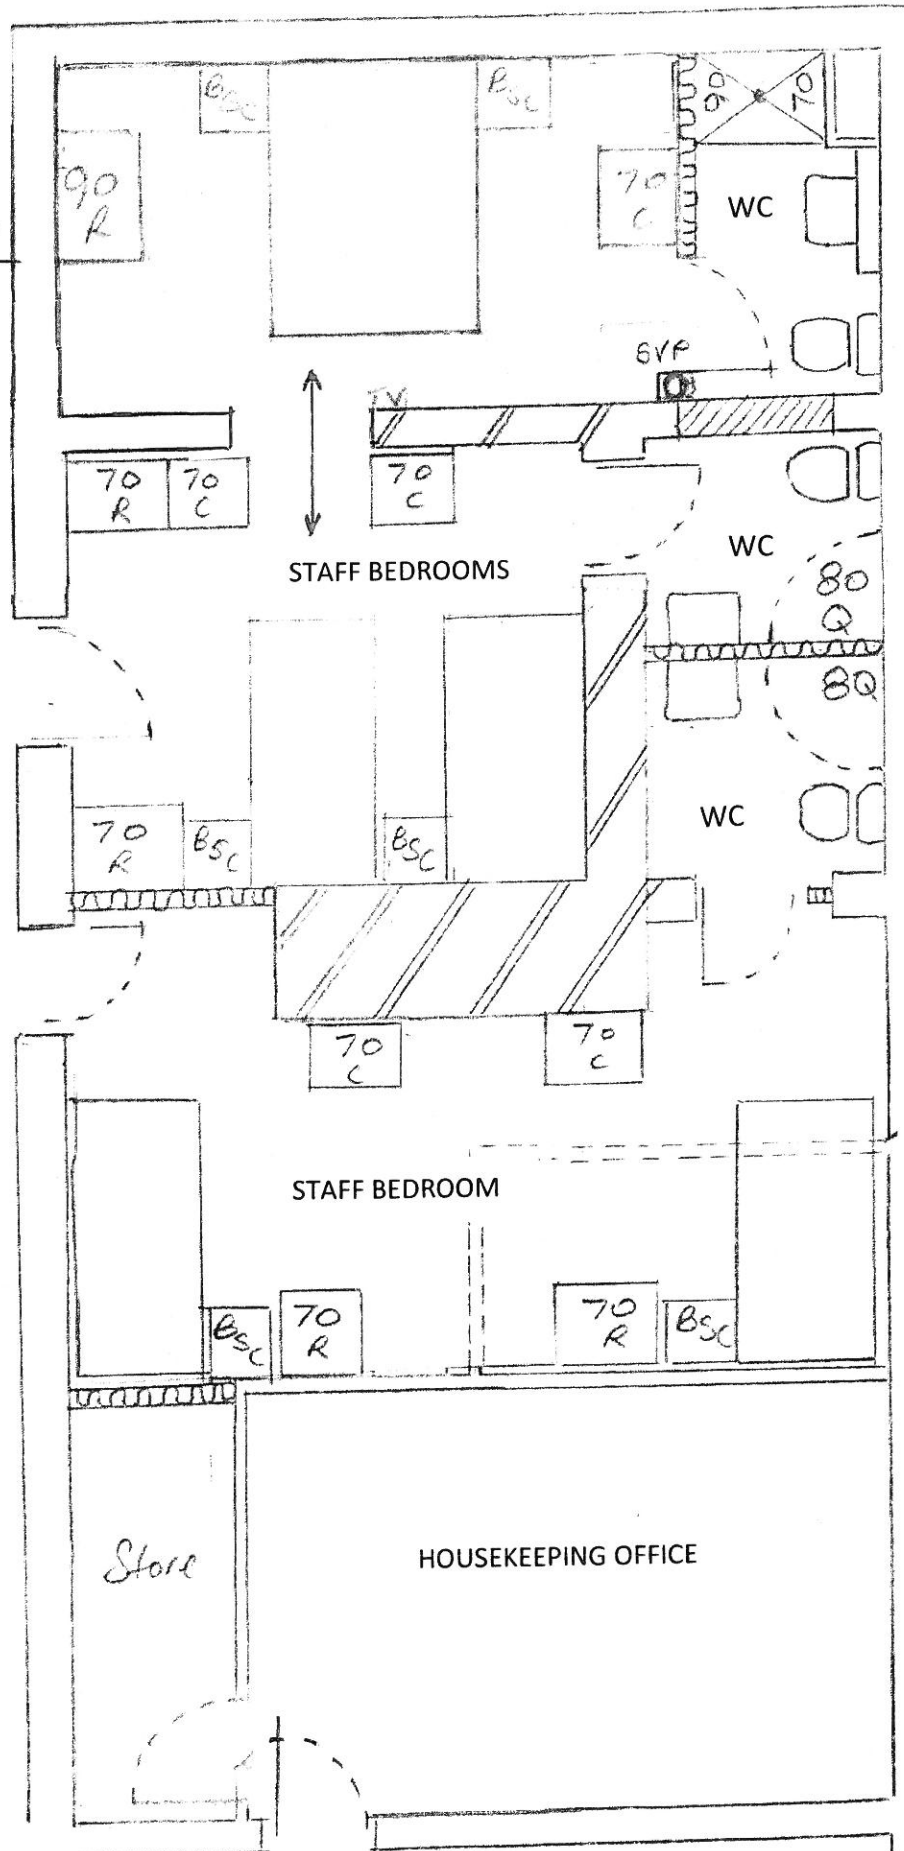

ROYAL NORFOLK HOTEL – EXISTING STAFF ROOMS ON GROUND FLOOR SCALE 1:50 AT A4

Line of fence to
Sixpenny Cottage
Royal Norfolk Mews

Form new
door opening.
New door to match
adjacent room

