


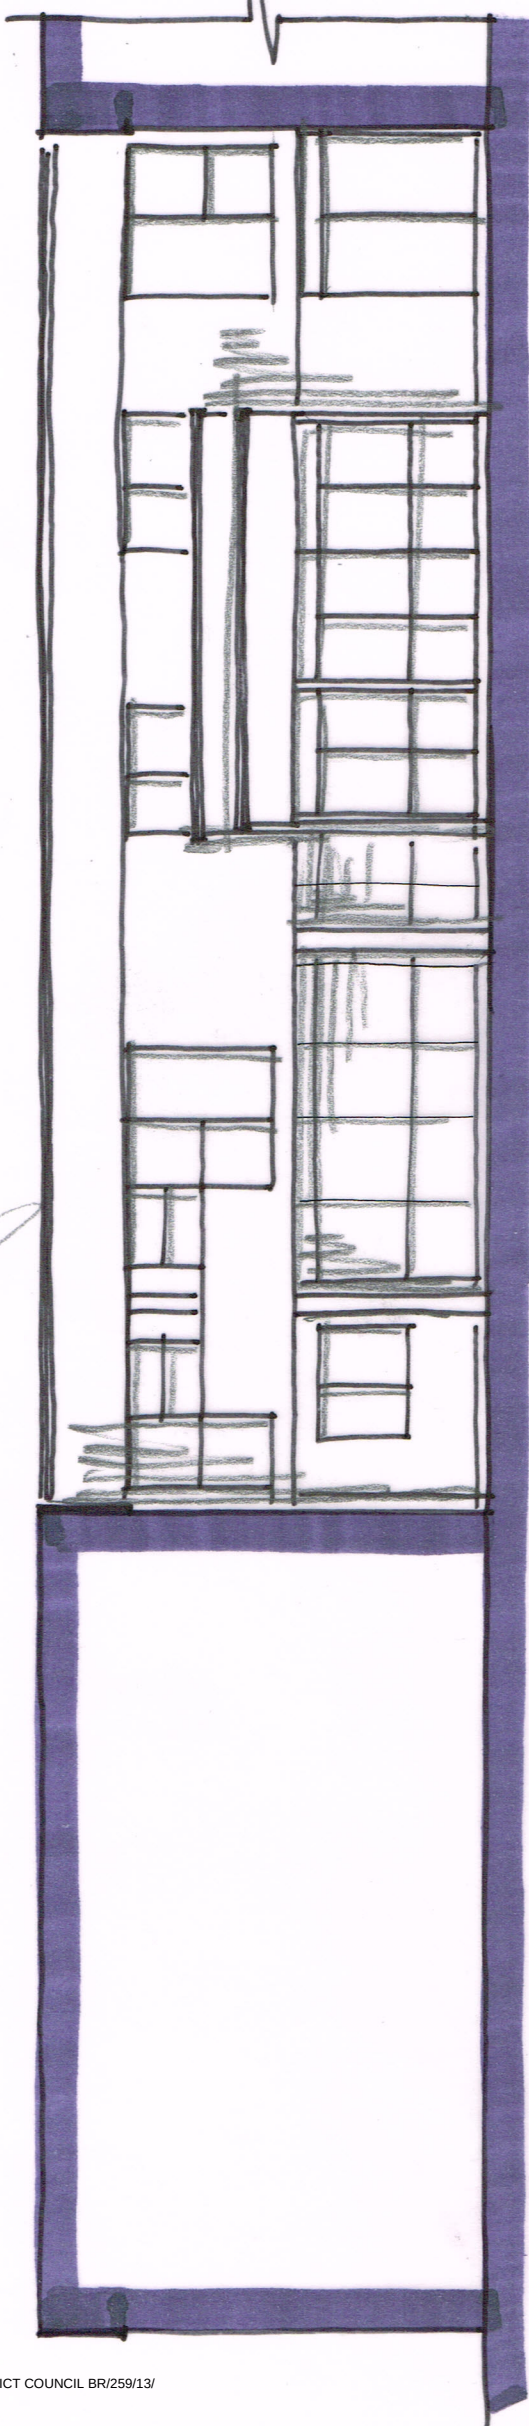


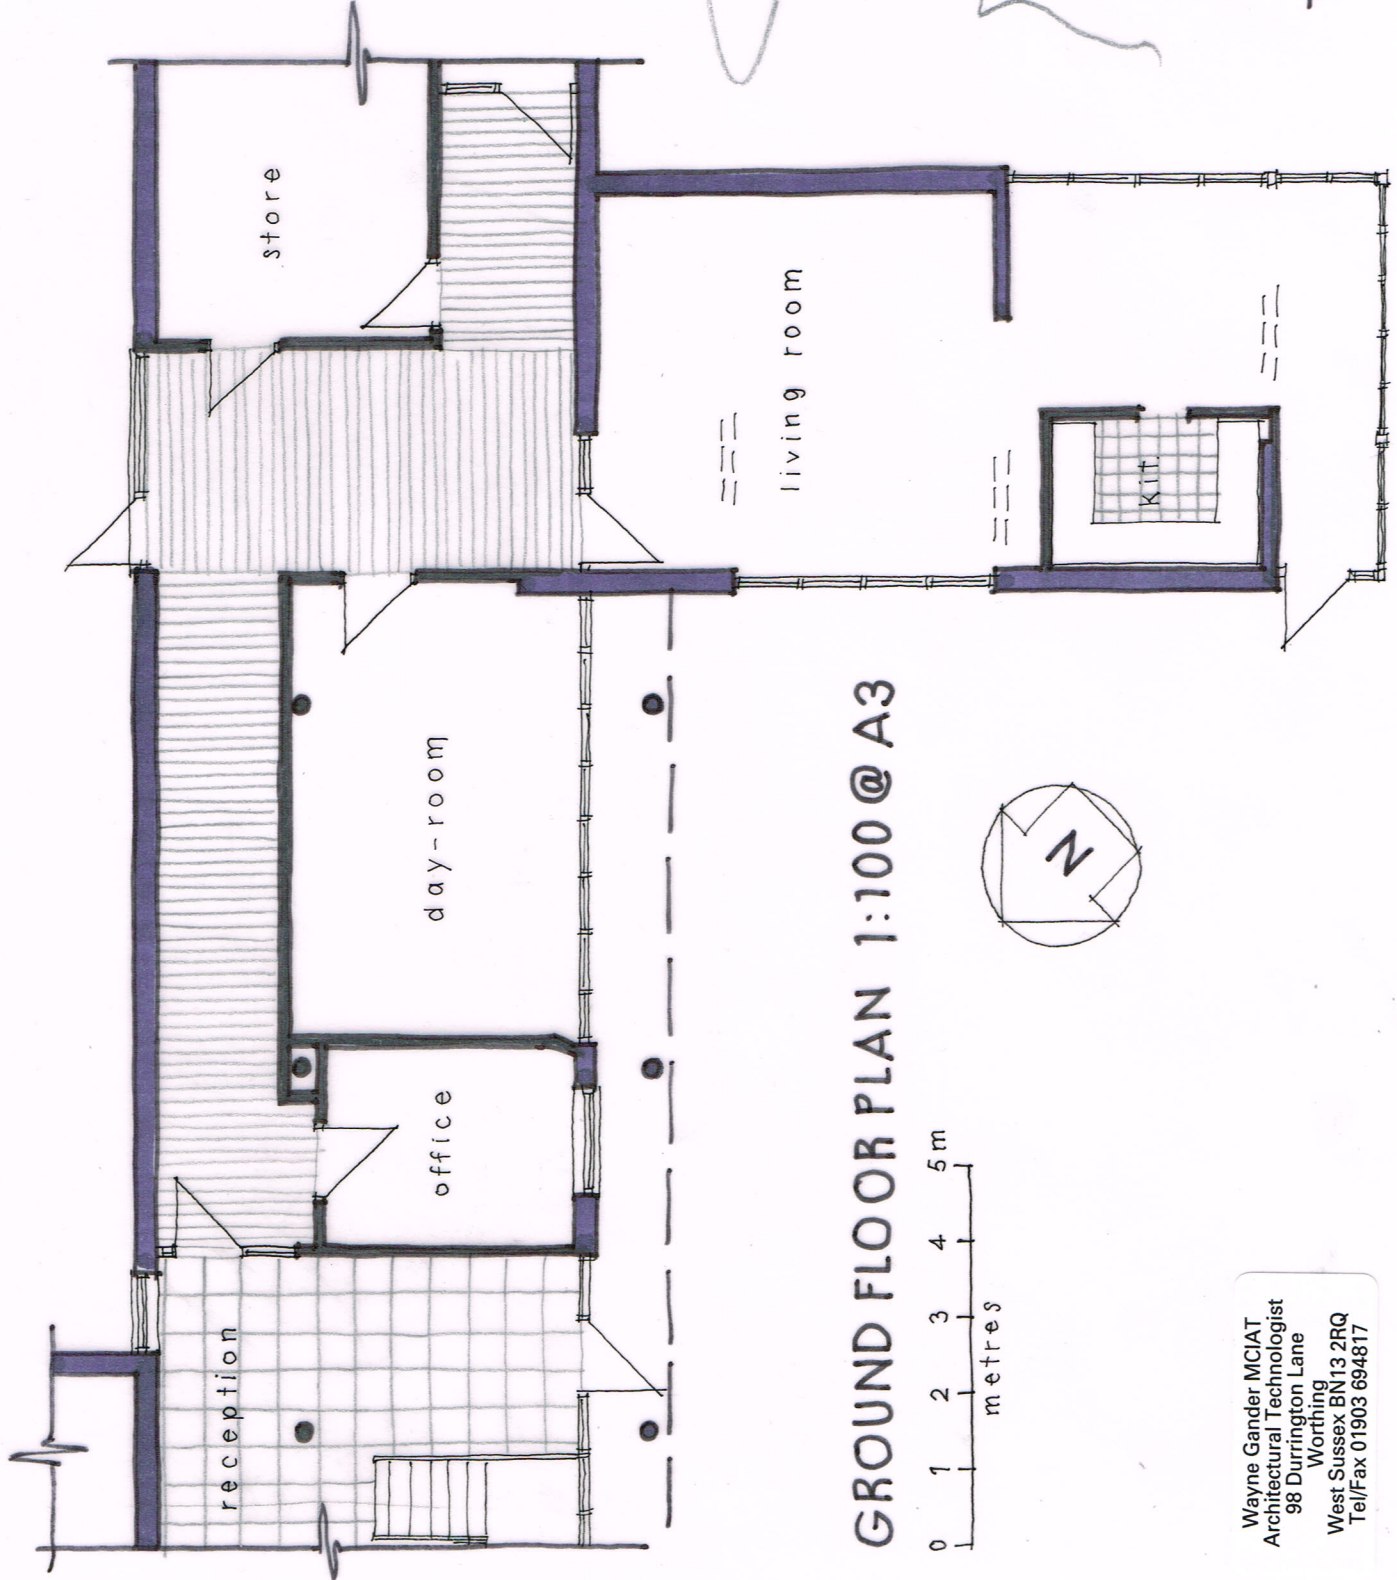


FRONT ELEVATION (n/e) 1:100

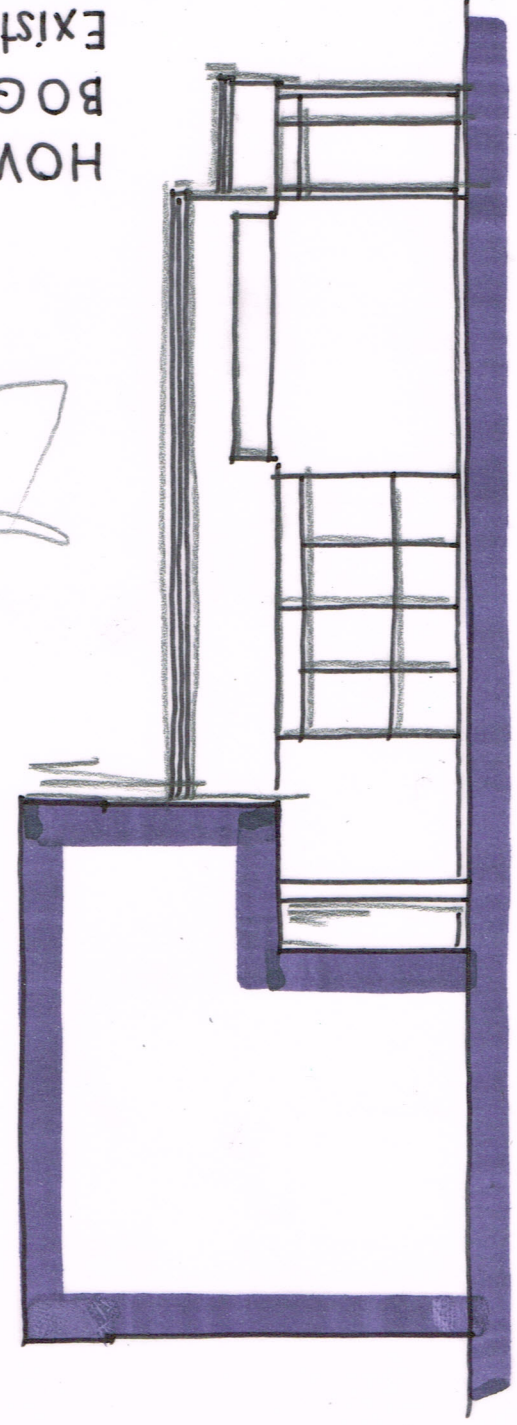

GROUND FLOOR PLAN 1:100 @ A3

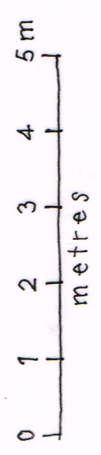

SIDE (s/e)

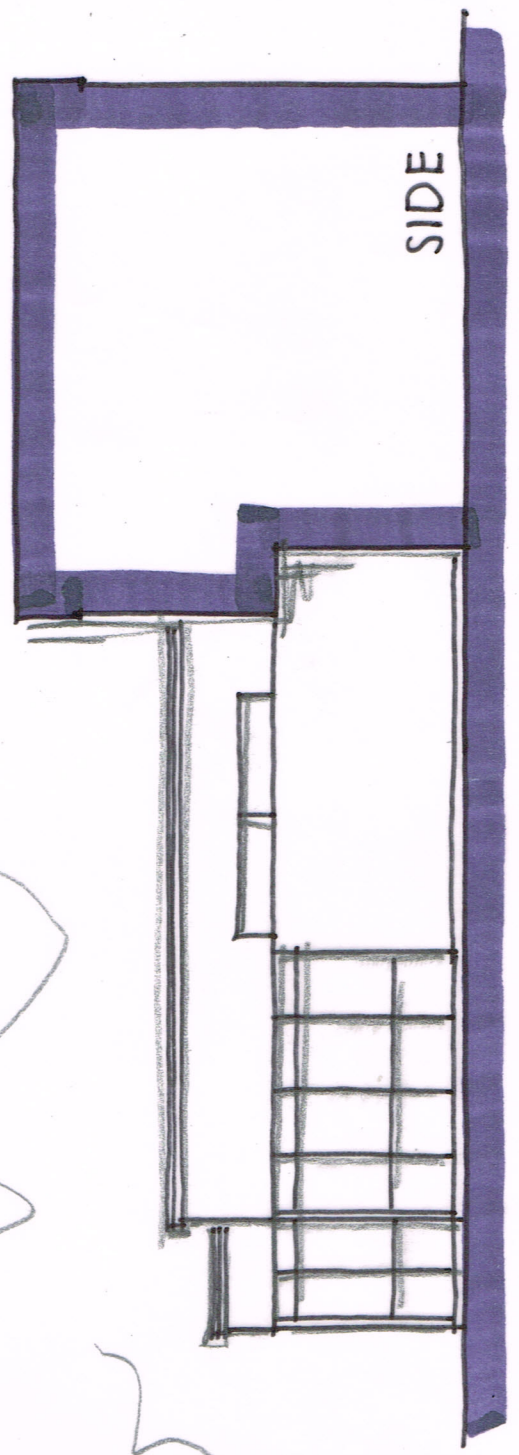

SIDE