


HOWARD HOUSE, PEVENSEY ROAD, B.R

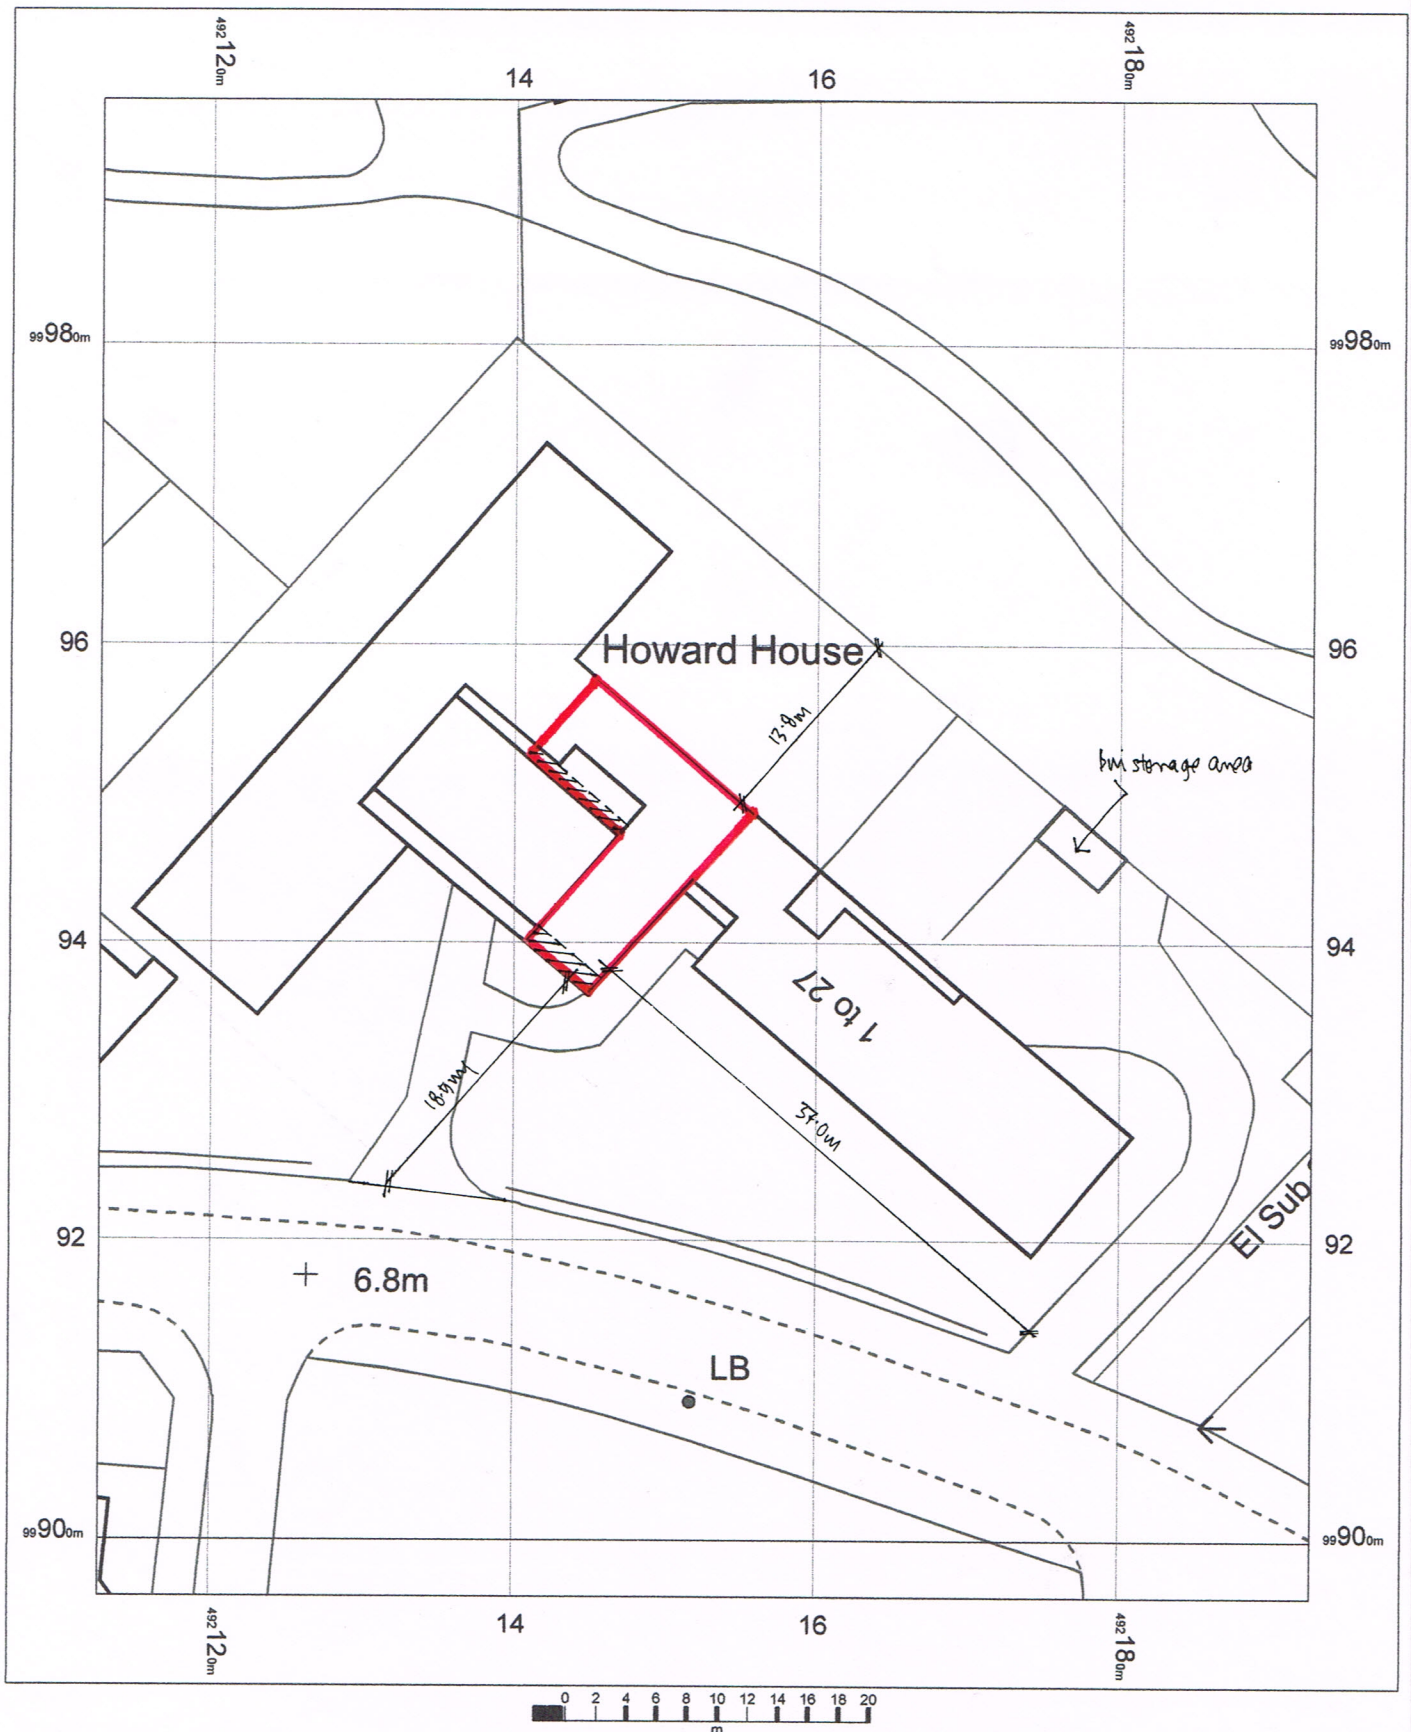

CONVERSION PROPOSALS

Revision A - bus store added 5/11/13

OS Mastermap
27 June 2013, ID: CM-00239800
www.centremapslive.co.uk

1:500 scale print at A4, Centre: 492153 E, 99946 N

©Crown Copyright. Licence no. 100019980

Mapping
sourced from

OS Ordnance
Survey



Wayne Gander MCIAT
Chartered Architectural Technologist

98 Durrington Lane
Worthing
West Sussex
BN13 2RQ

Tel. 01903 694817

wayne@wgander.freemove.co.uk



Chartered Institute of
Architectural Technologists