


PROPOSED ELEVATIONS 1:100@ A3

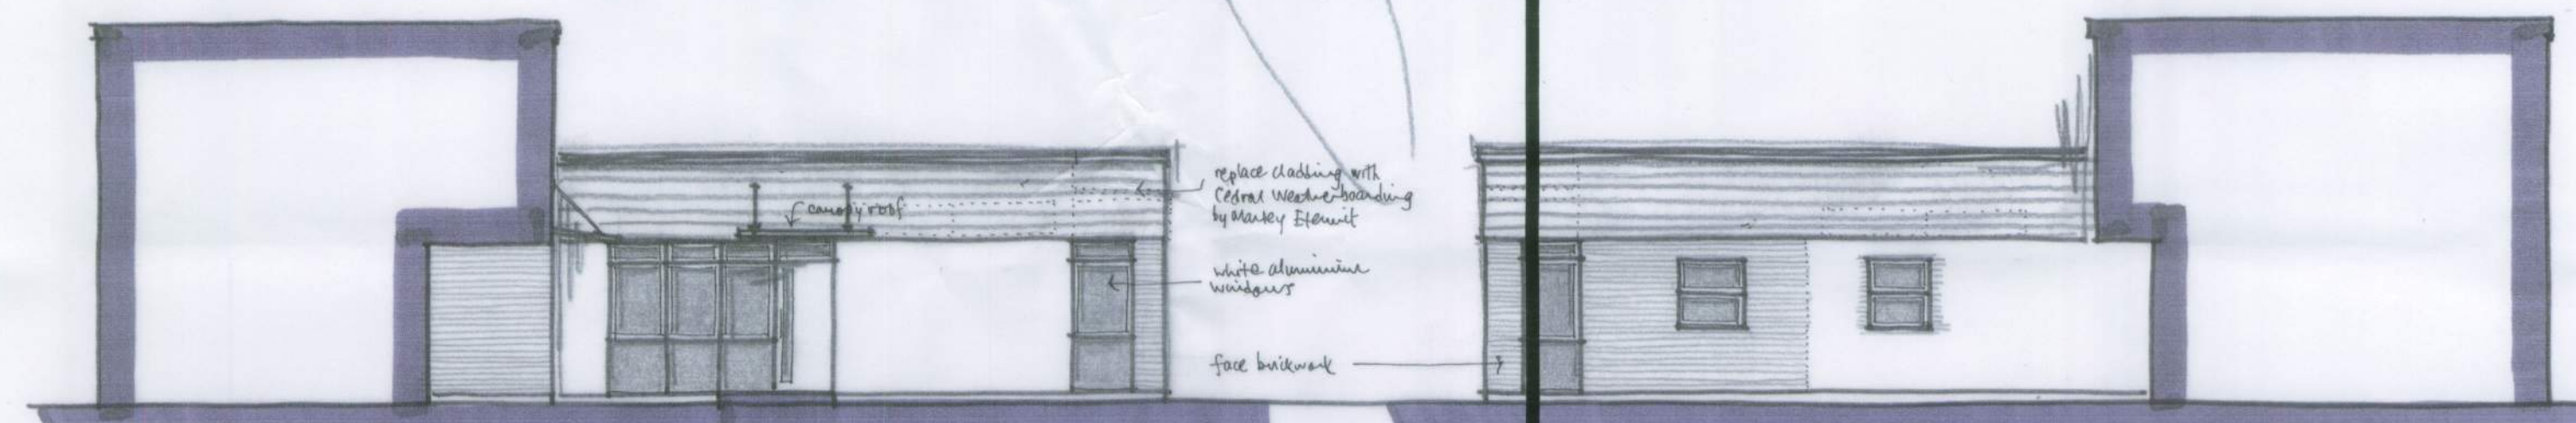


SIDE (s/e)

SIDE

0 1 2 3 4 5 m
metres



FRONT (n/e)

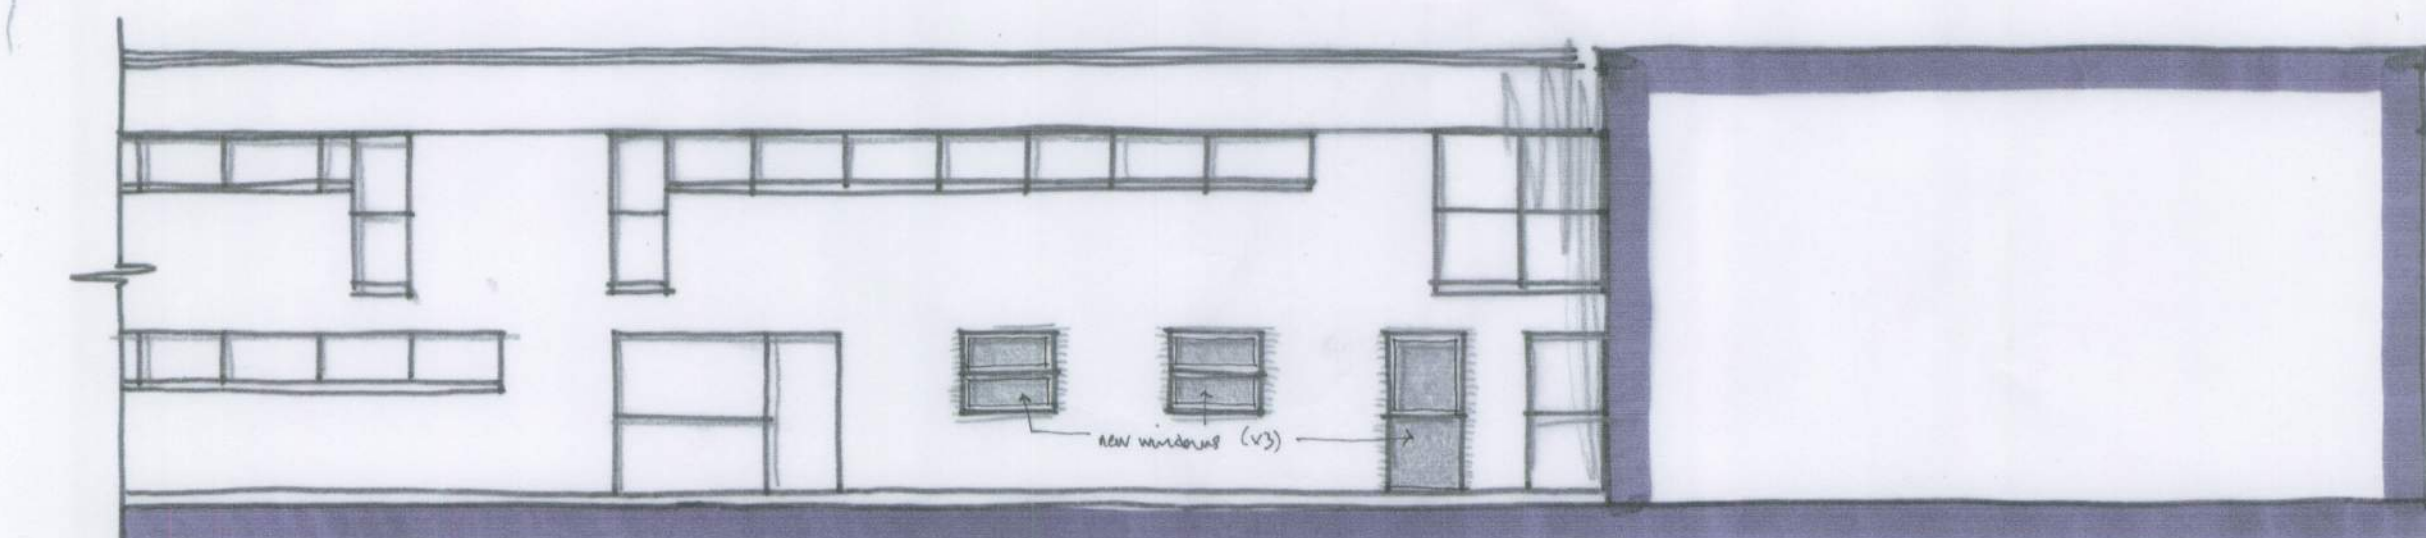

REAR

Revisions A - as follows amended 9/11/13

Figured dimensions to take precedence over scaled dimensions. The contractor is to verify all dimensions on site before commencing any work.
Any discrepancies whatsoever to be brought to the attention of the client immediately.
The copyright of this drawing is reserved and the drawing must not be disclosed without authority.

Project

HOWARD HOUSE, PEVENSEY ROAD,
BOGNOR REGIS

Conversion proposals

Client

Arun District Council

Drawing no.

BR/PR/02 A


Scale

A5 SHOWN Date JUNE 2013

Drawn by

WG

WAYNE GANDER MCIAT
Chartered Architectural Technologist
98 Durrington Lane
WORTHING
West Sussex
BN13 2RQ
Tel/Fax 01903 694817
Email - wayne@ganderfreemove.co.uk

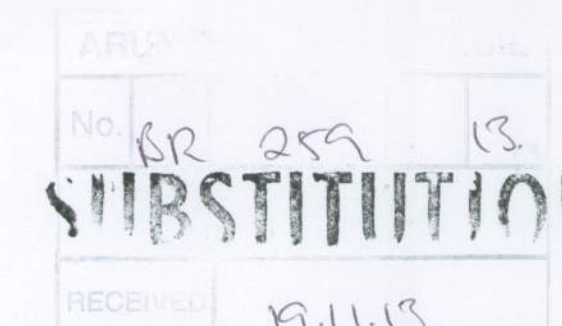

RECEIVED 11.11.13