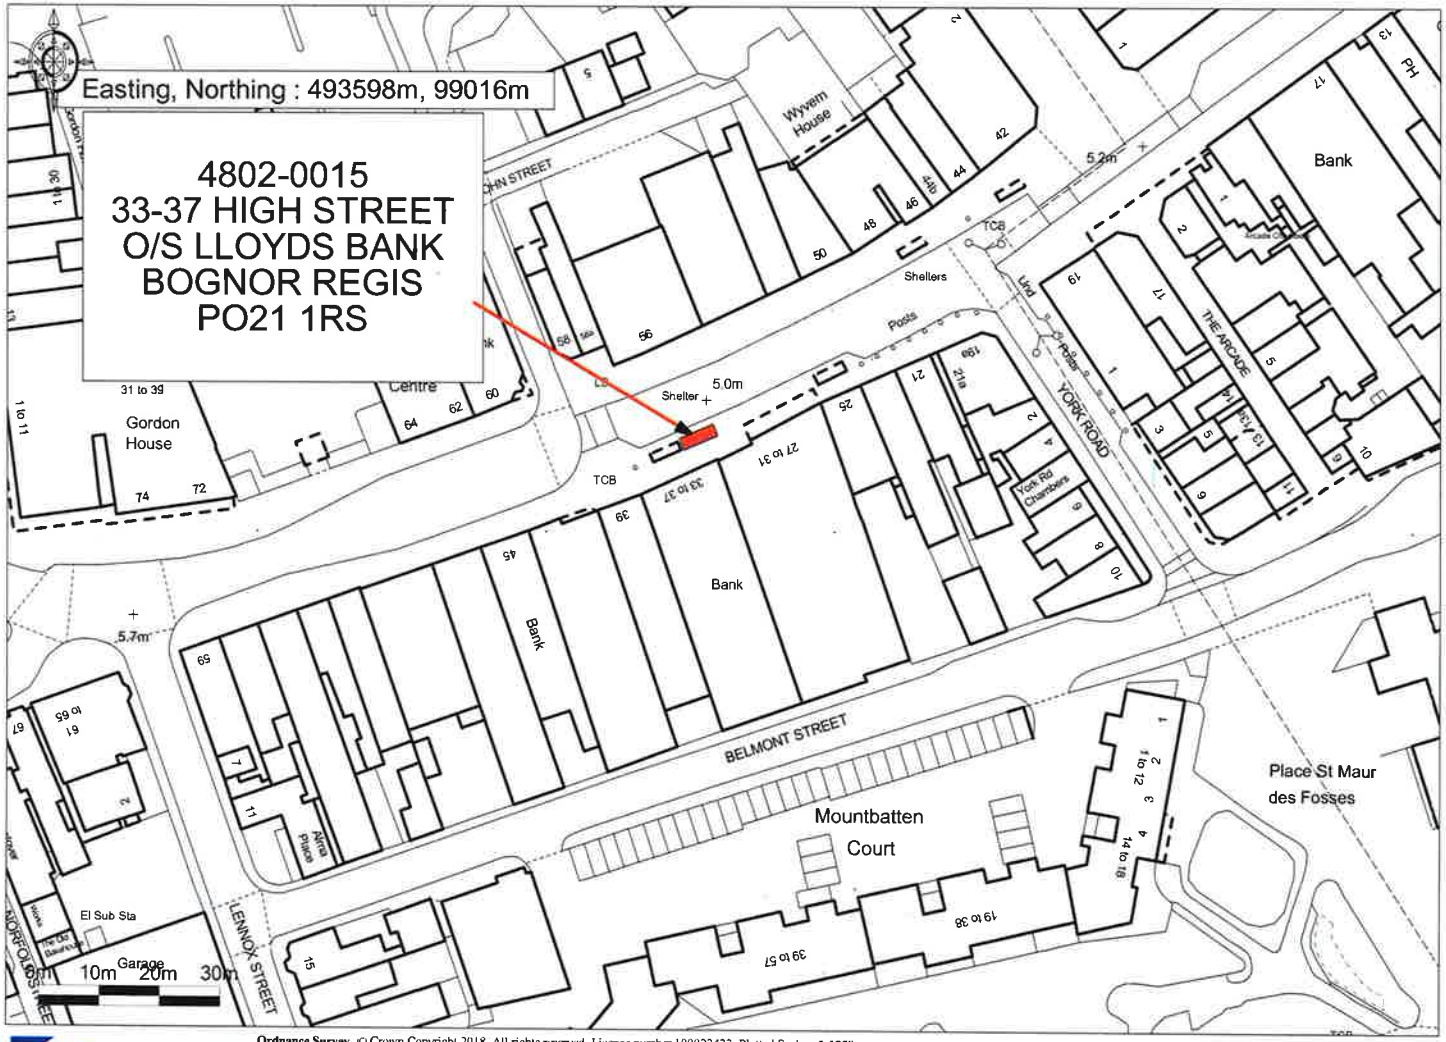

Ordnance Survey © Crown Copyright 2018. All rights reserved. Licence number 100022432. Plotted Scale - 1:1250

Promap

ARUN DISTRICT COUNCIL BR/259/18/A

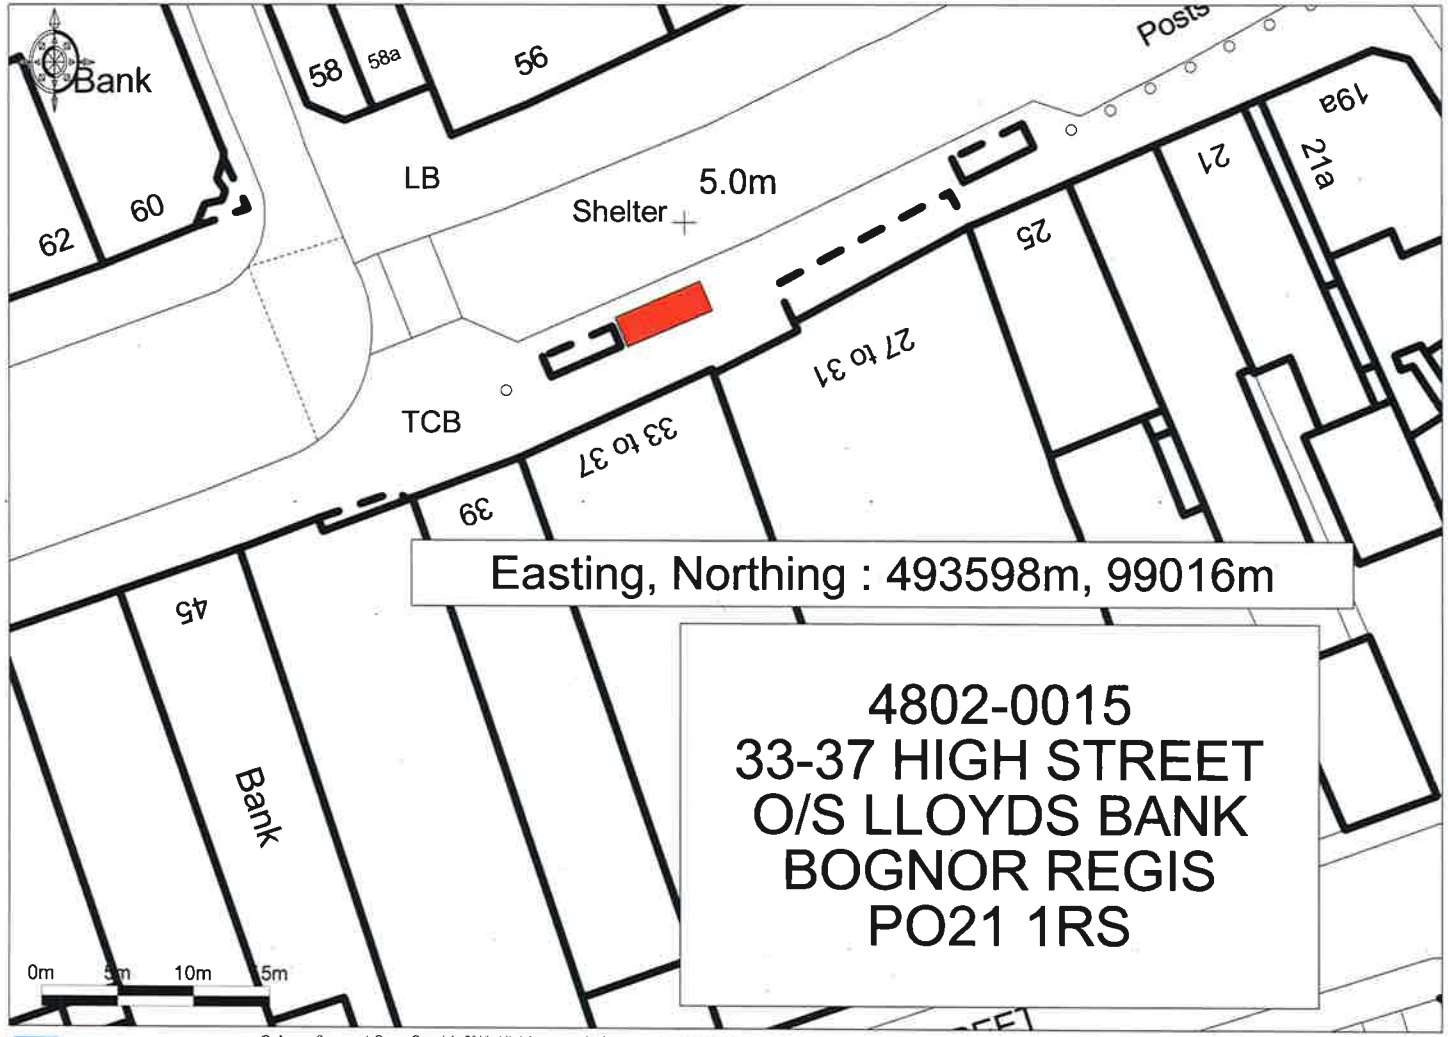

Ordnance Survey © Crown Copyright 2018. All rights reserved. Licence number 100022432. Plotted Scale - 1:500

Promap

ARUN DISTRICT COUNCIL BR/259/18/A