

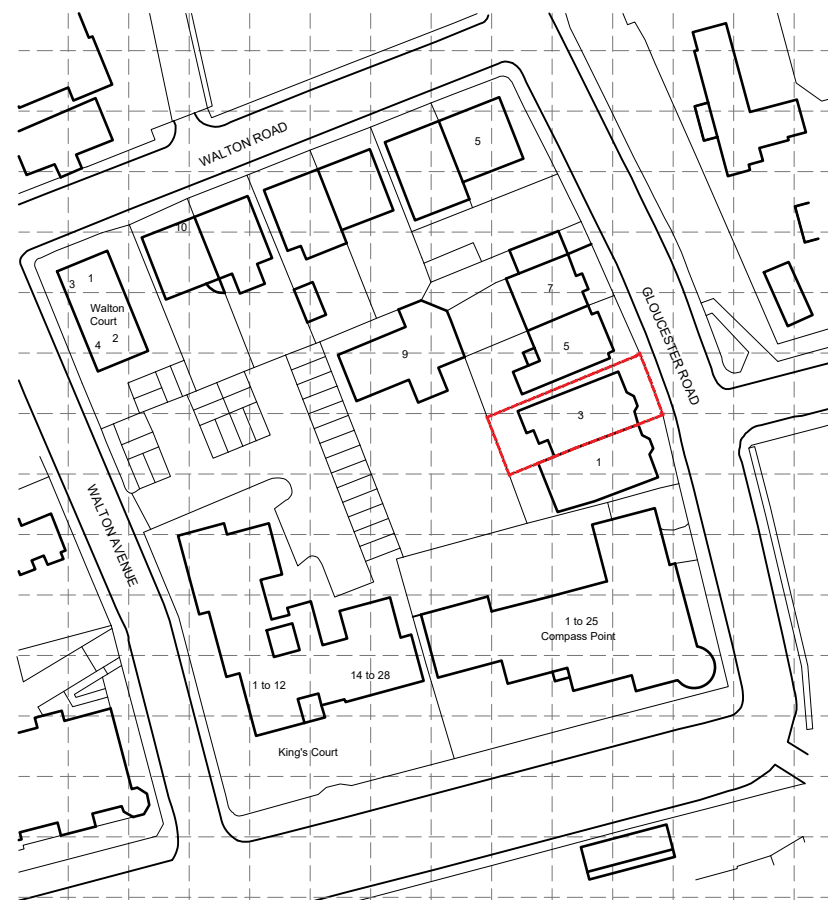


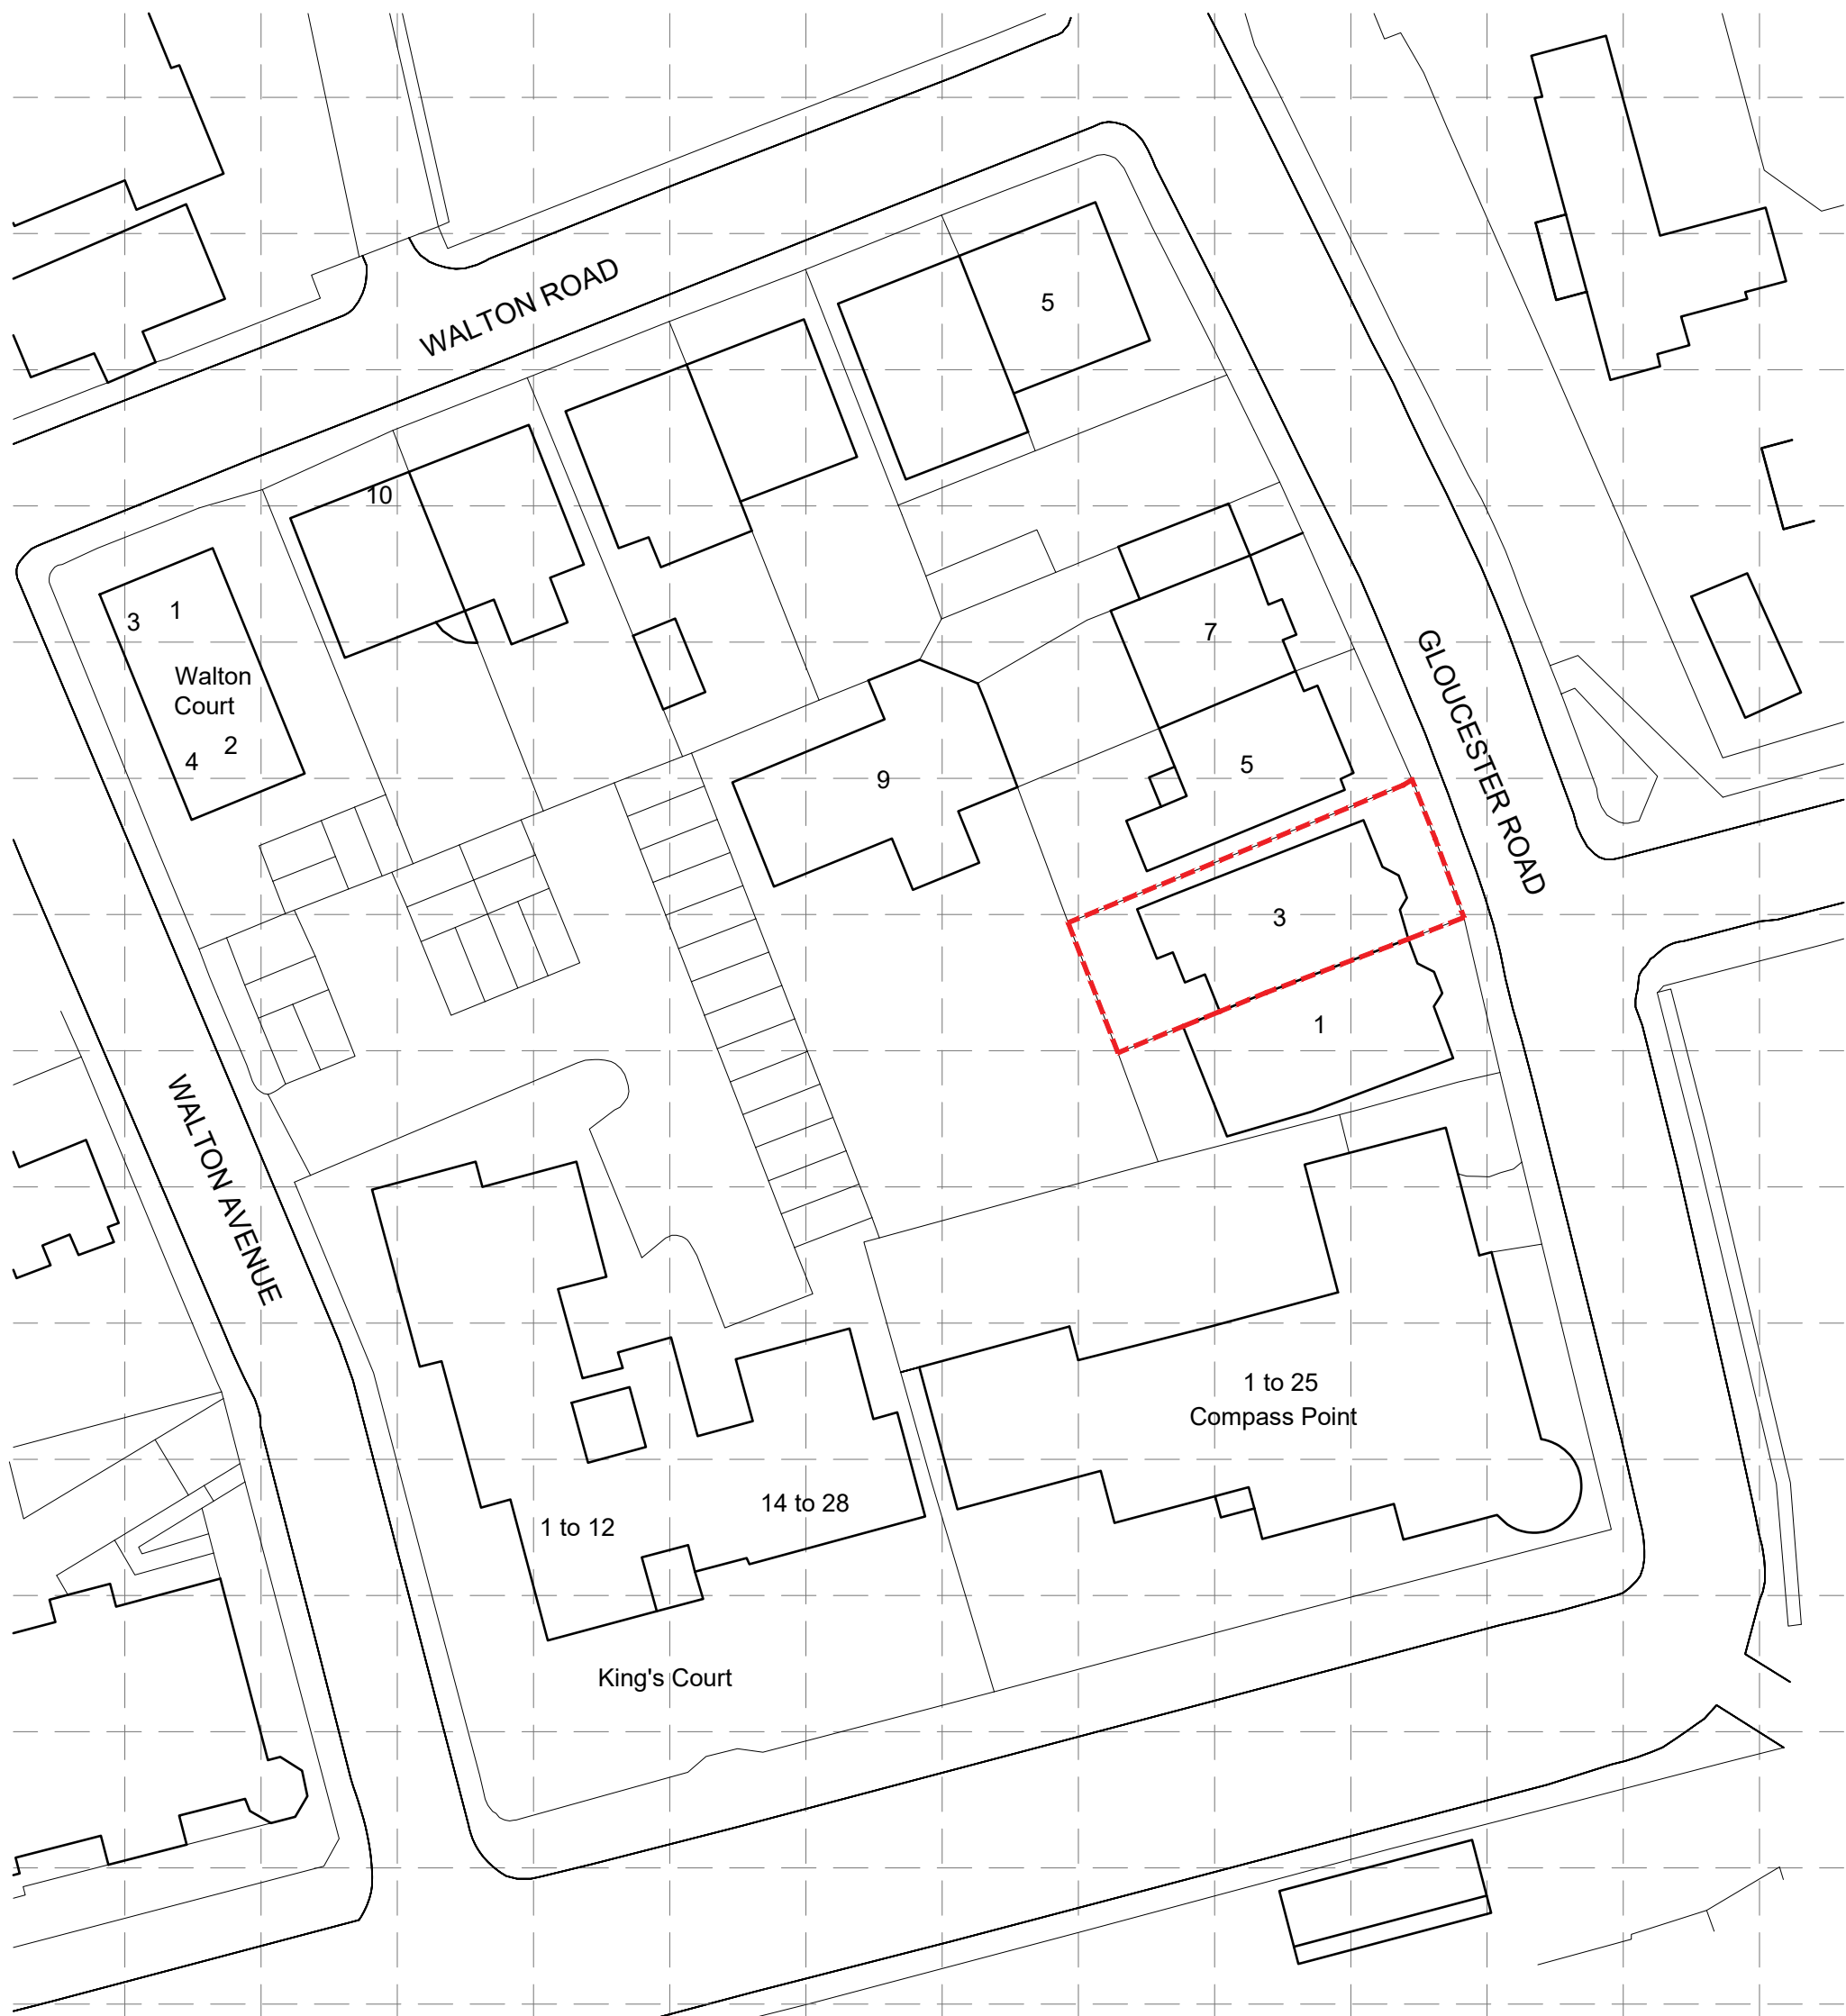


Ordnance Survey (c) Crown Copyright 2020  
All rights reserved. Licence number 100022432

location Plan  
1:1250

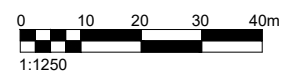

Ordnance Survey (c) Crown Copyright 2020  
All rights reserved. Licence number 100022432

Block Plan  
1:500

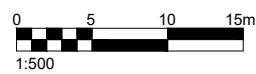

notes:

revisions: A | 16.11.2021 | SCR Boundary Amended

- 
- 
- 
- 
- 
- 

to place a revision insert a 'A1REV' block

NOTE: The contractor is responsible for checking all site dimensions and levels. These should be checked prior to the ordering of any components and before the commencement of the works. All discrepancies should be brought to the attention of the Contract Administrator

Tommy Jones  
**3 Gloucester Road**  
Bognor Regis  
drawing information

title: Location & block plans  
status: Preliminary  
date: October 2021  
scale: 1:1250/1:500@A1  
drawn: GR  
chk'd: SCR



job: 1131 dwg: 1000 rev: A