
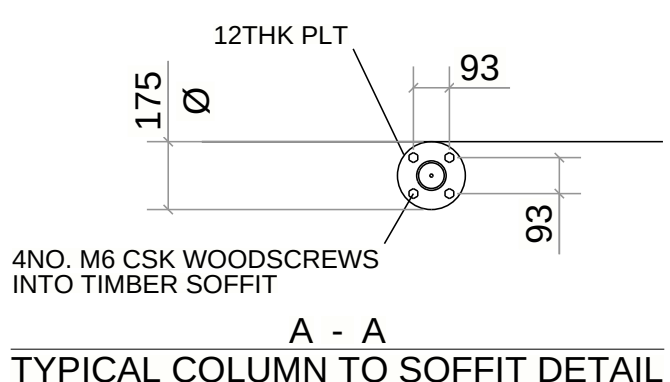
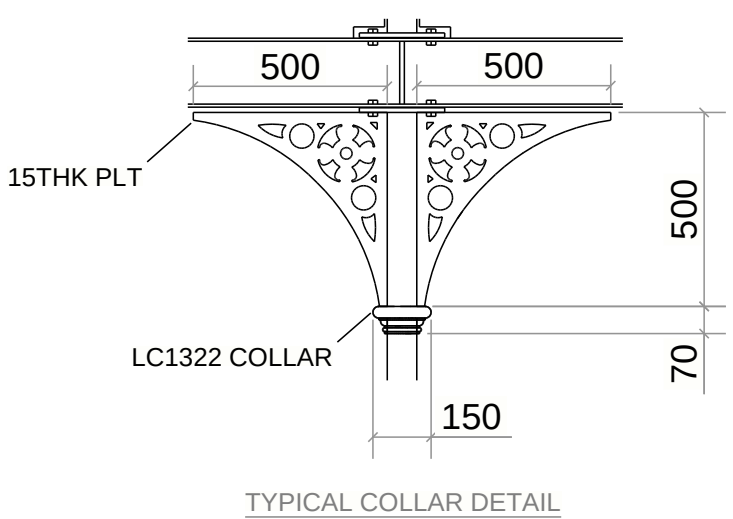
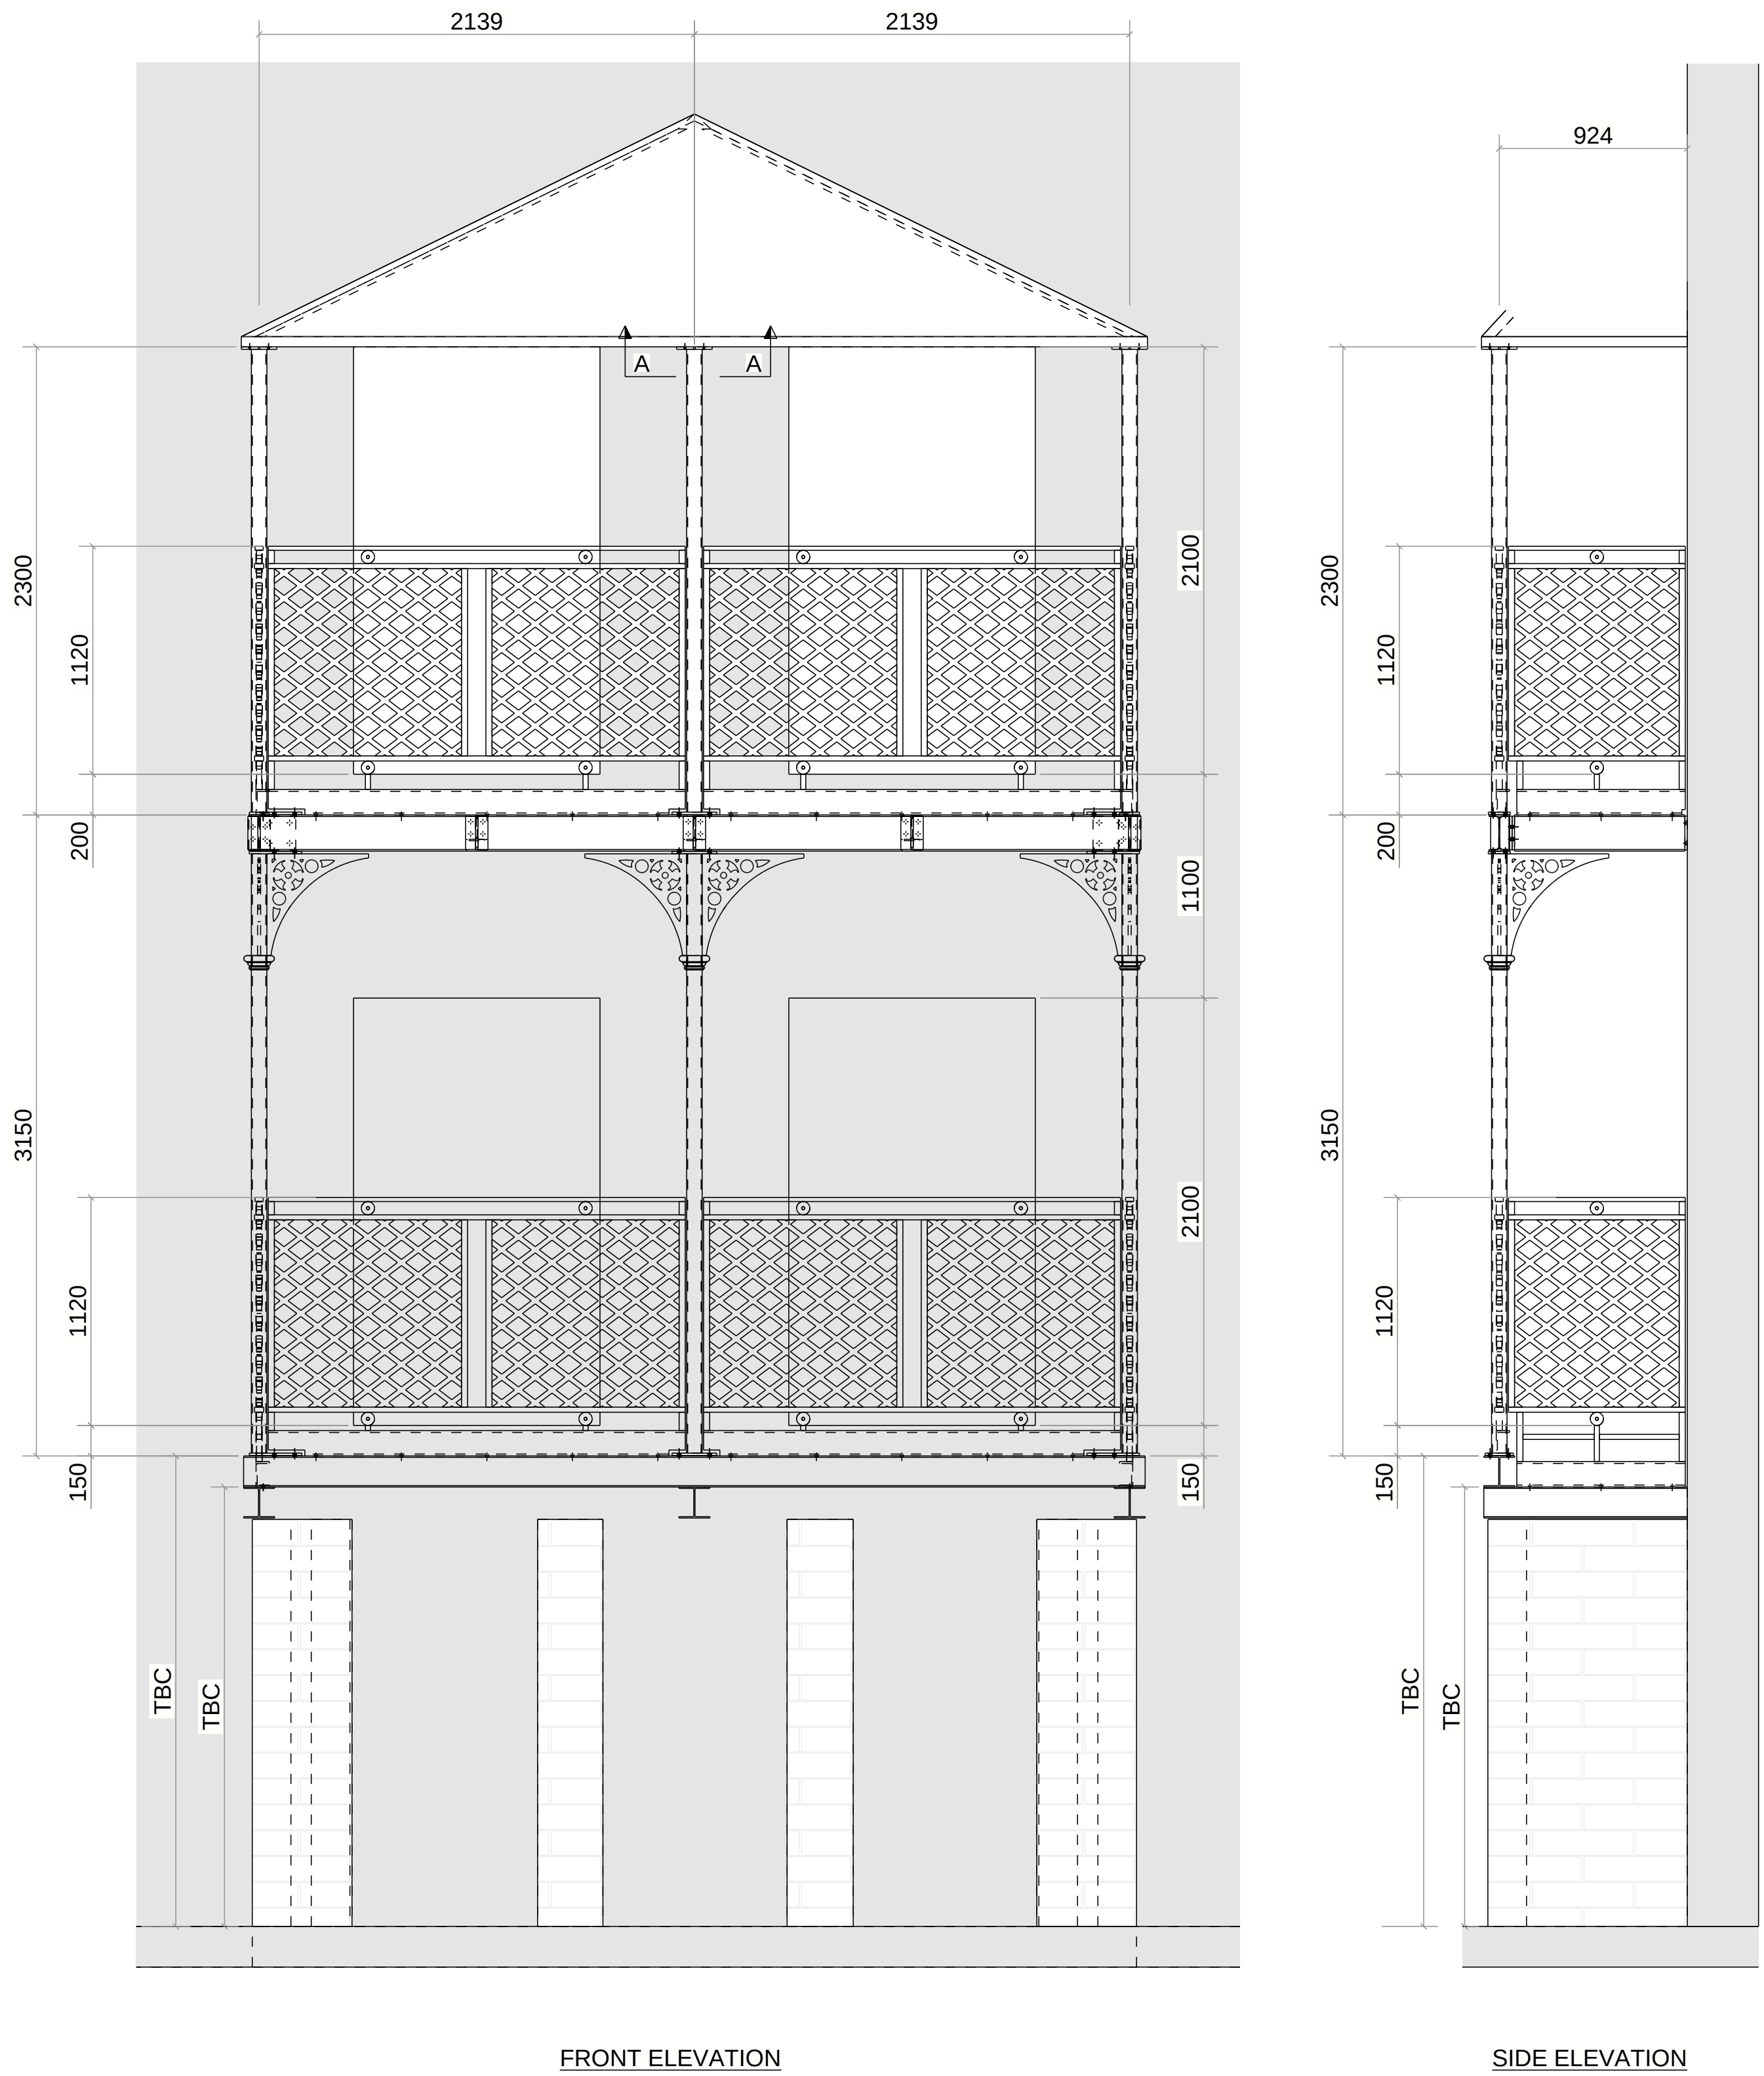
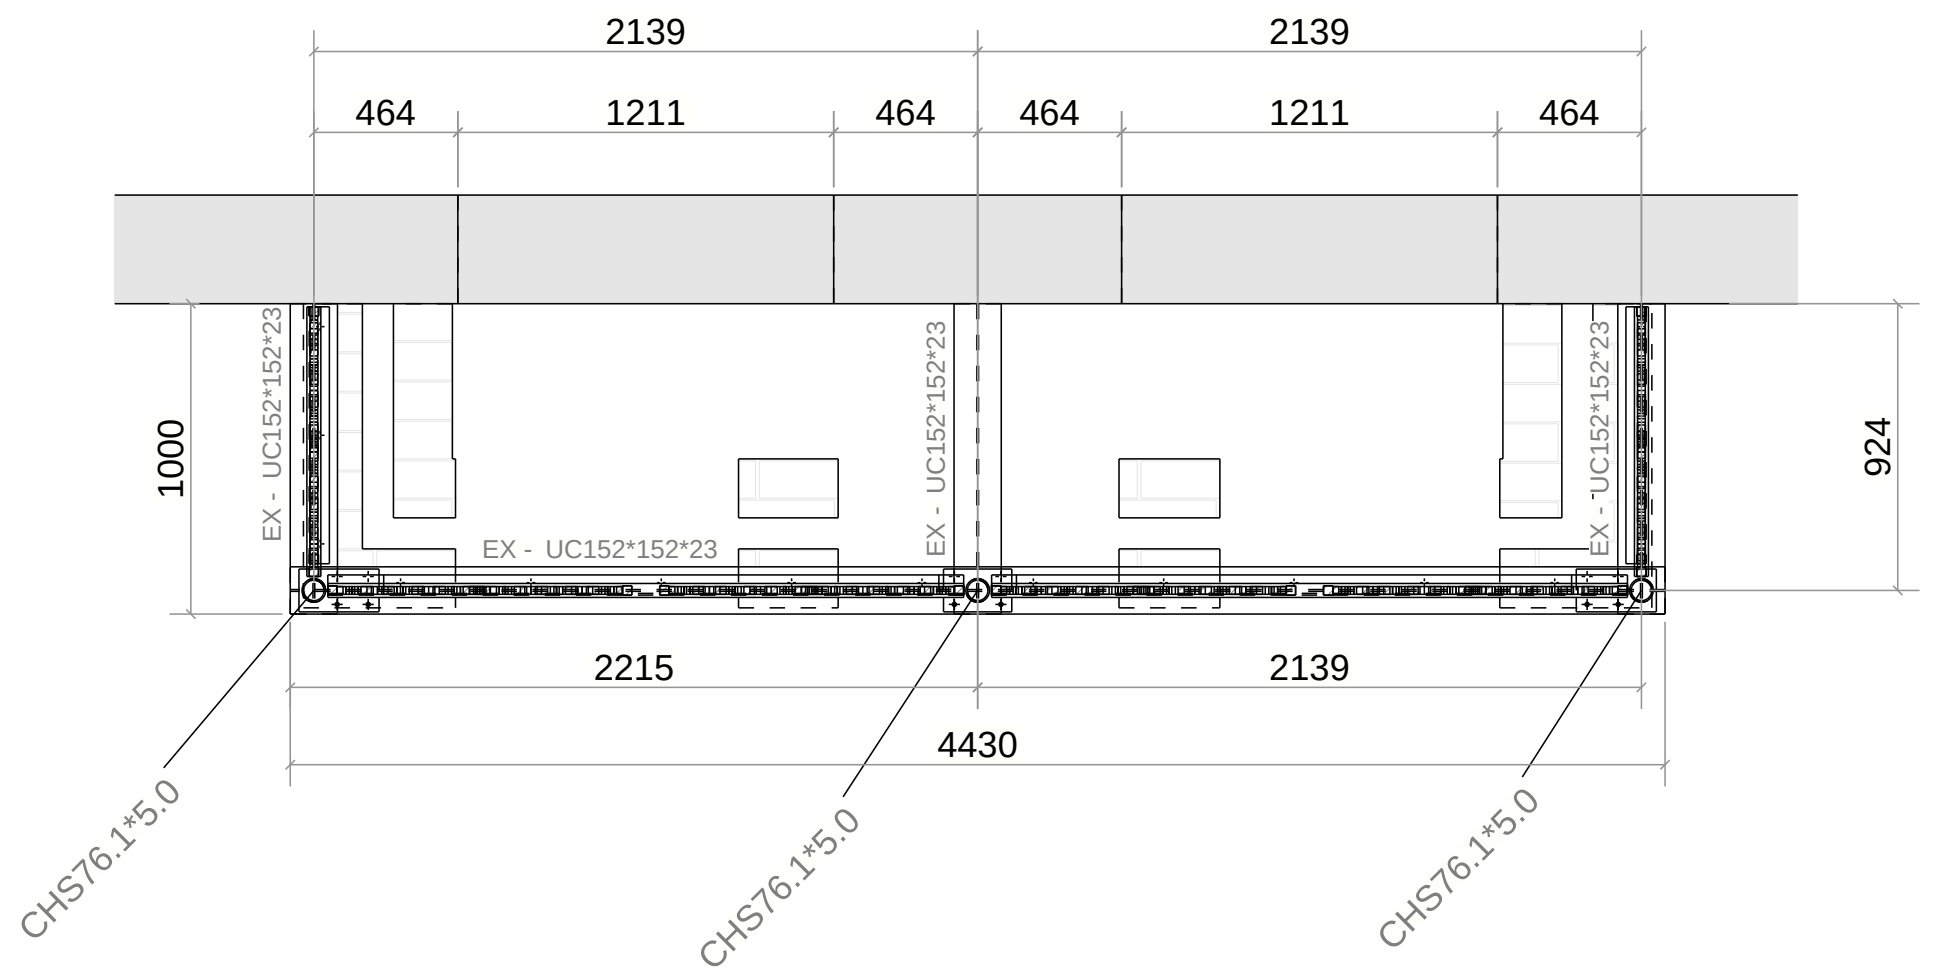
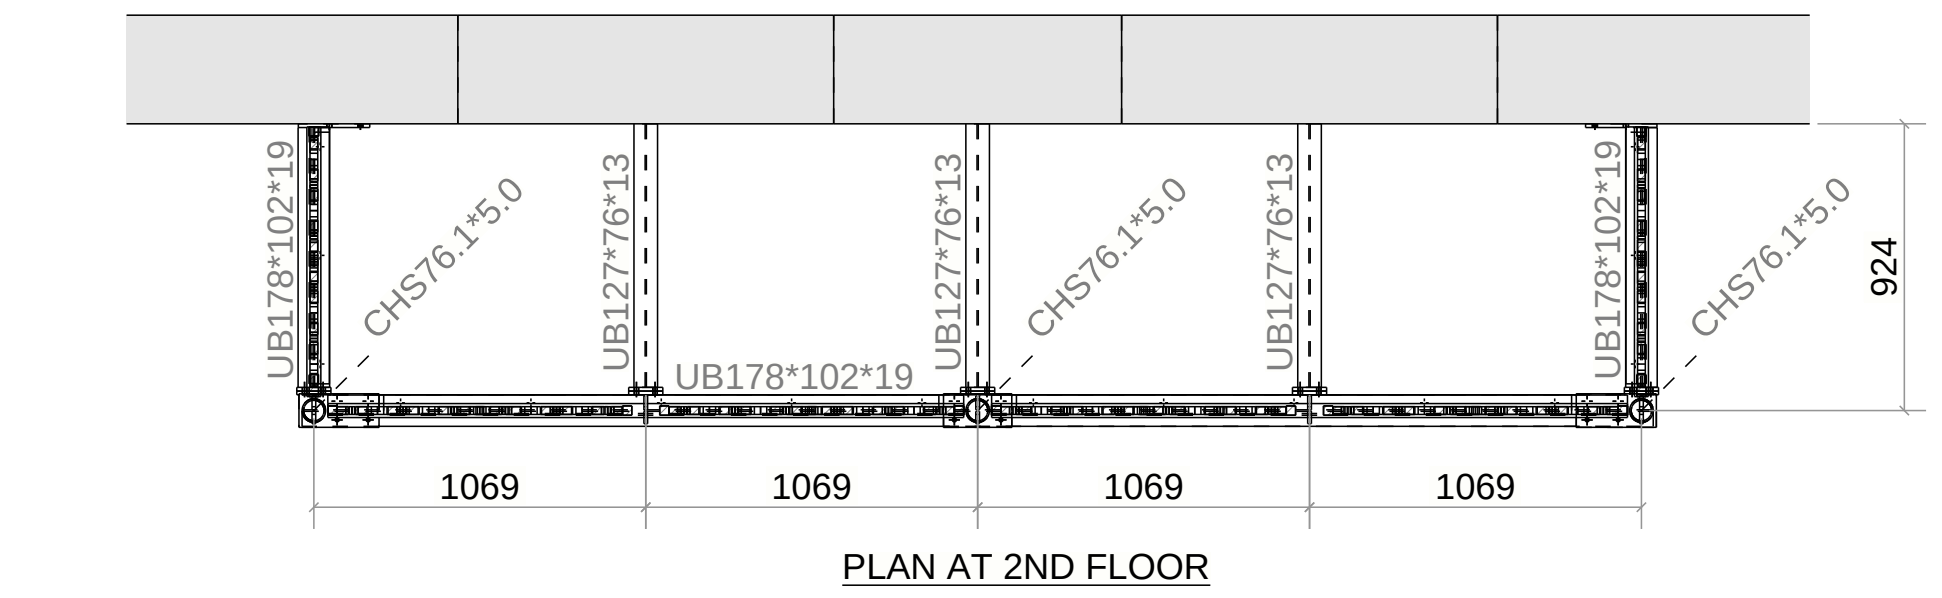


REVISION	REVISION DATE	REVISION DESCRIPTION
P02	09.06.2020	FOR APPROVAL

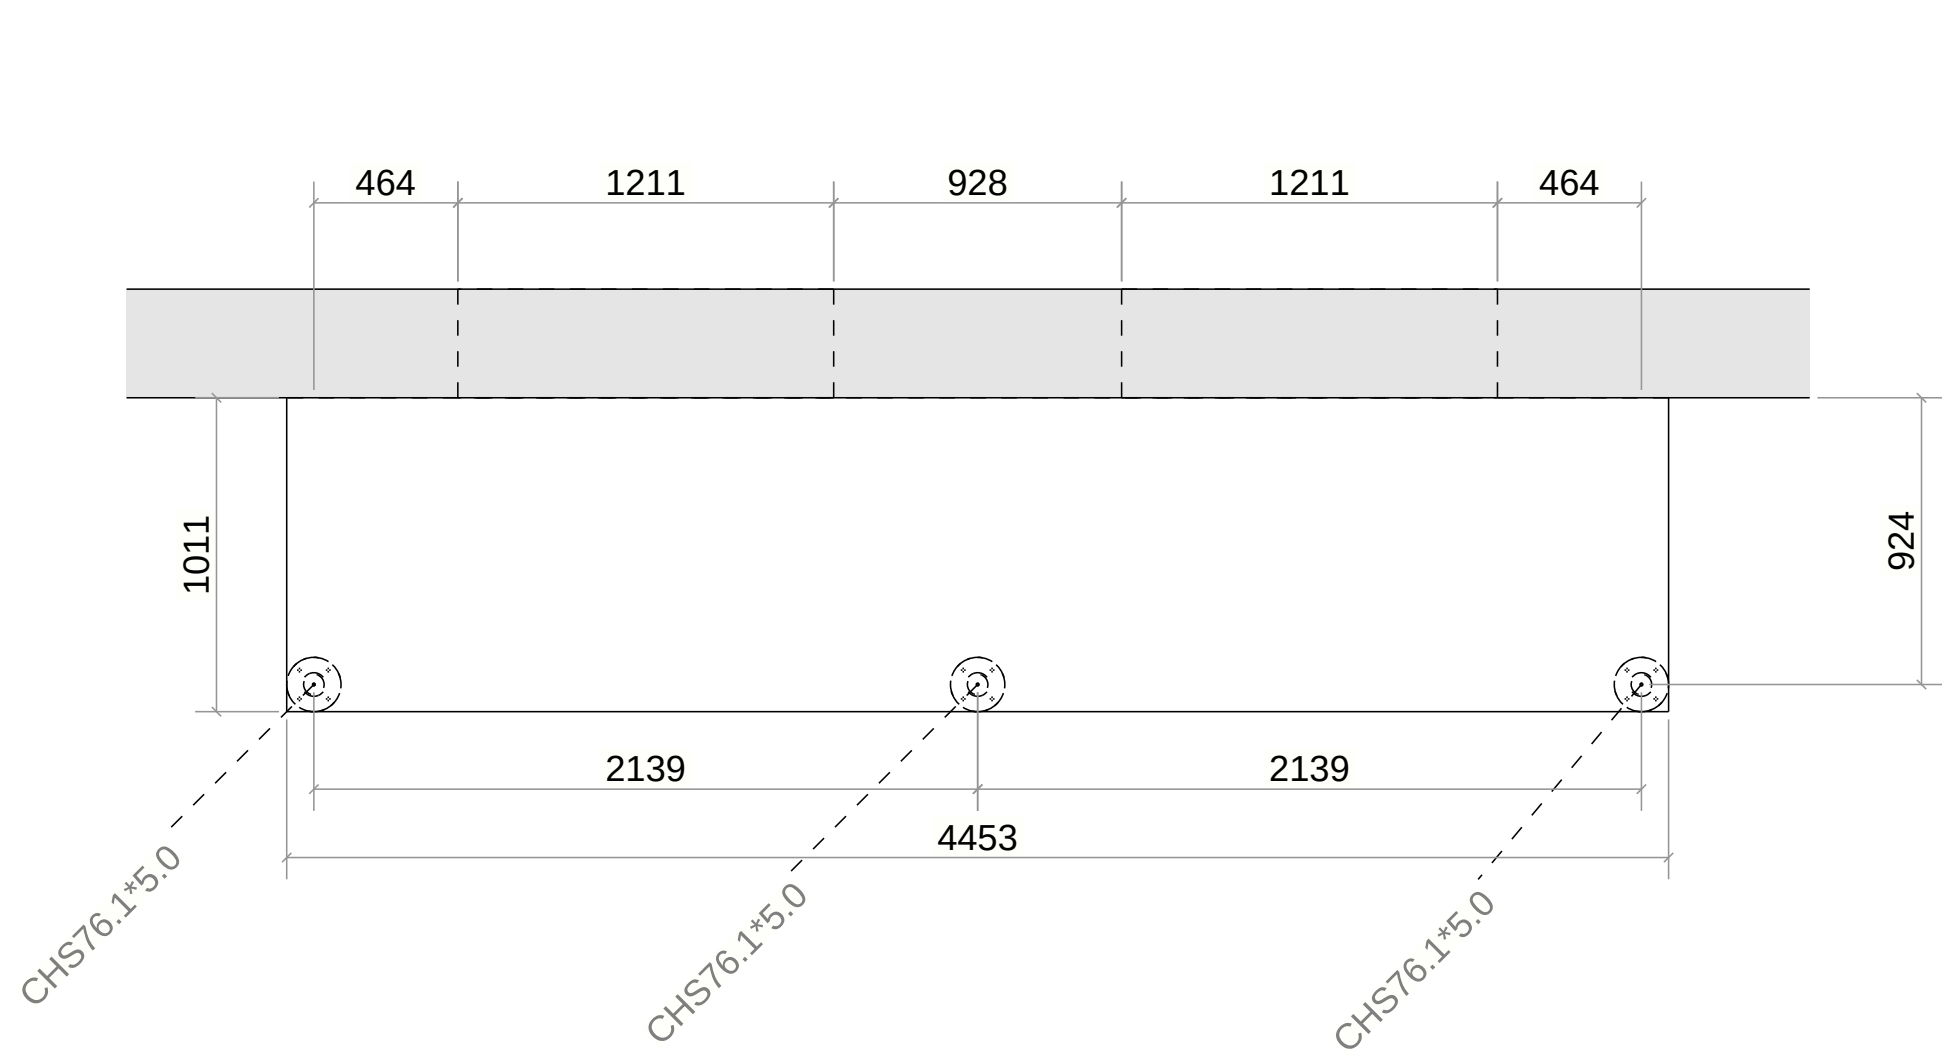

GENERAL NOTES			
MATERIALS UNO:			
SOLID STEEL - S275JR HOLLOW STEEL - S355J2H FIXINGS - 8.8			
WELDS UNO:			
VISIBLE WELDS 3MM CFW HIDDEN WELDS 6MM CFW			
DRAWINGS USED:			
169/4.200 169/4.102 169/4.103 169/4.104			
RELATED DRAWINGS:			
GA-APG-001-004-002 - TYPICAL DETAILS			
			
DO NOT SCALE FROM DRAWING If in doubt, ask!			
ALL DIMENSIONS IN MM			
PROJECT			
THE ROYAL HOTEL			
TITLE			
EAST LODGE BAY WINDOW PLAN & ELEVATIONS			
FINISH			
SHOT BLAST & GALVANISED 140MIC PPC (RAL TBC)			
STATUS			
FOR APPROVAL			
DR'N BY	DR'N DATE	CHK'D BY	CHK'D DATE
BR	09.06.2020	PG	09.06.2020
REV	SCALE	SIZE	CONTRACT No.
P02	1:20	A1	S4068
BR DRAWING No.			
GA-APG-001-004-001			
PROJECT DRAWING No.			
GA-APG-001-004-001			