
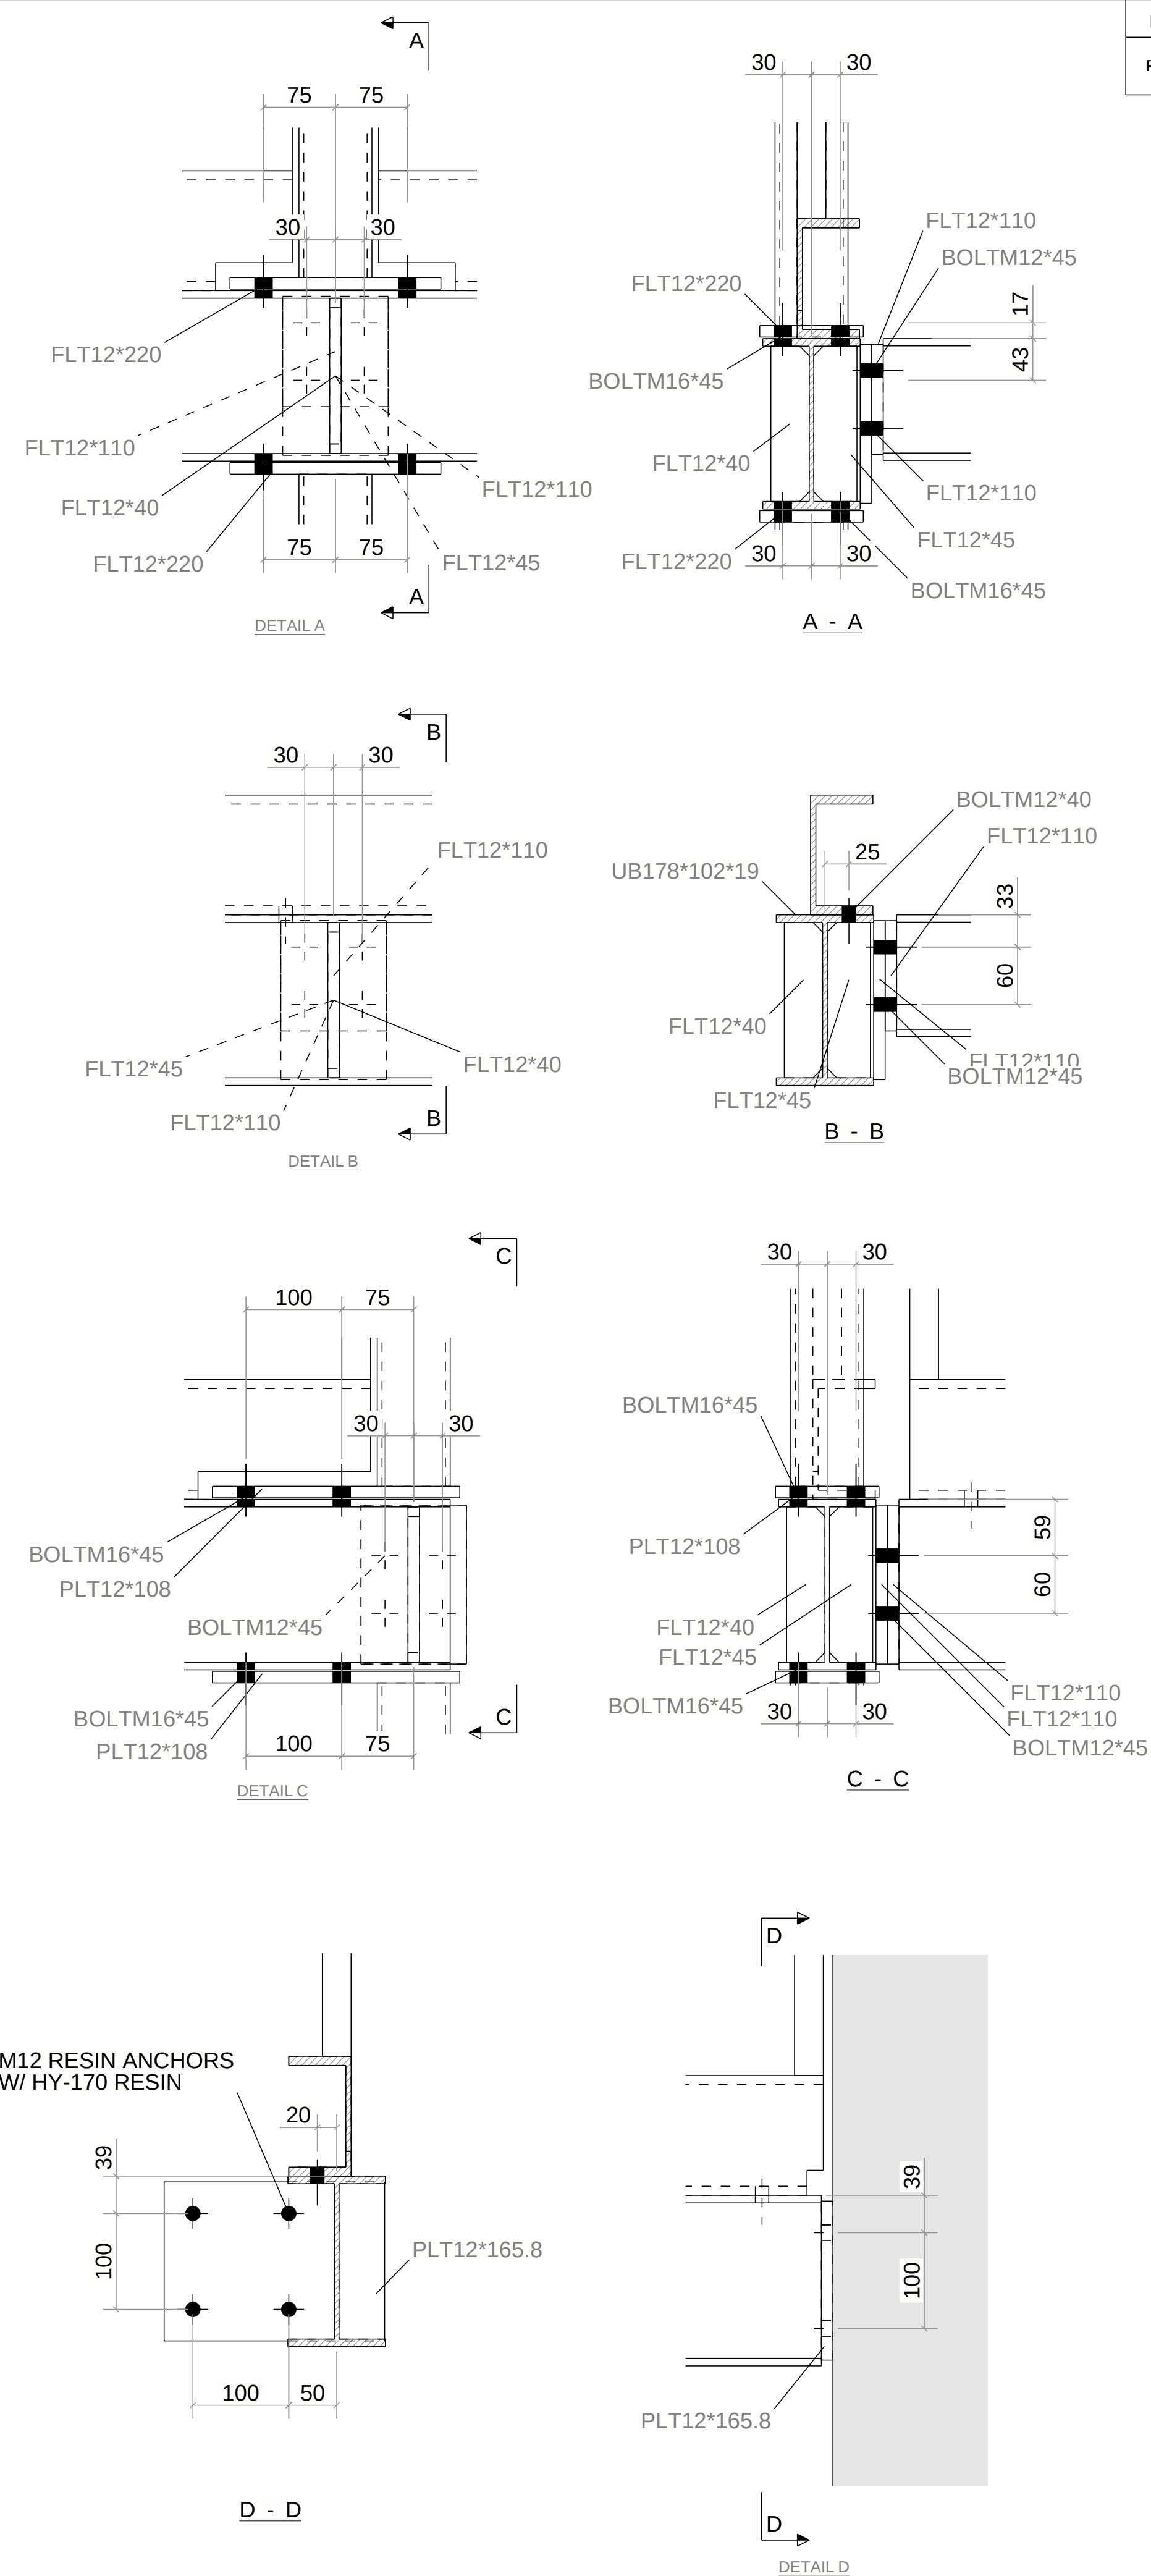
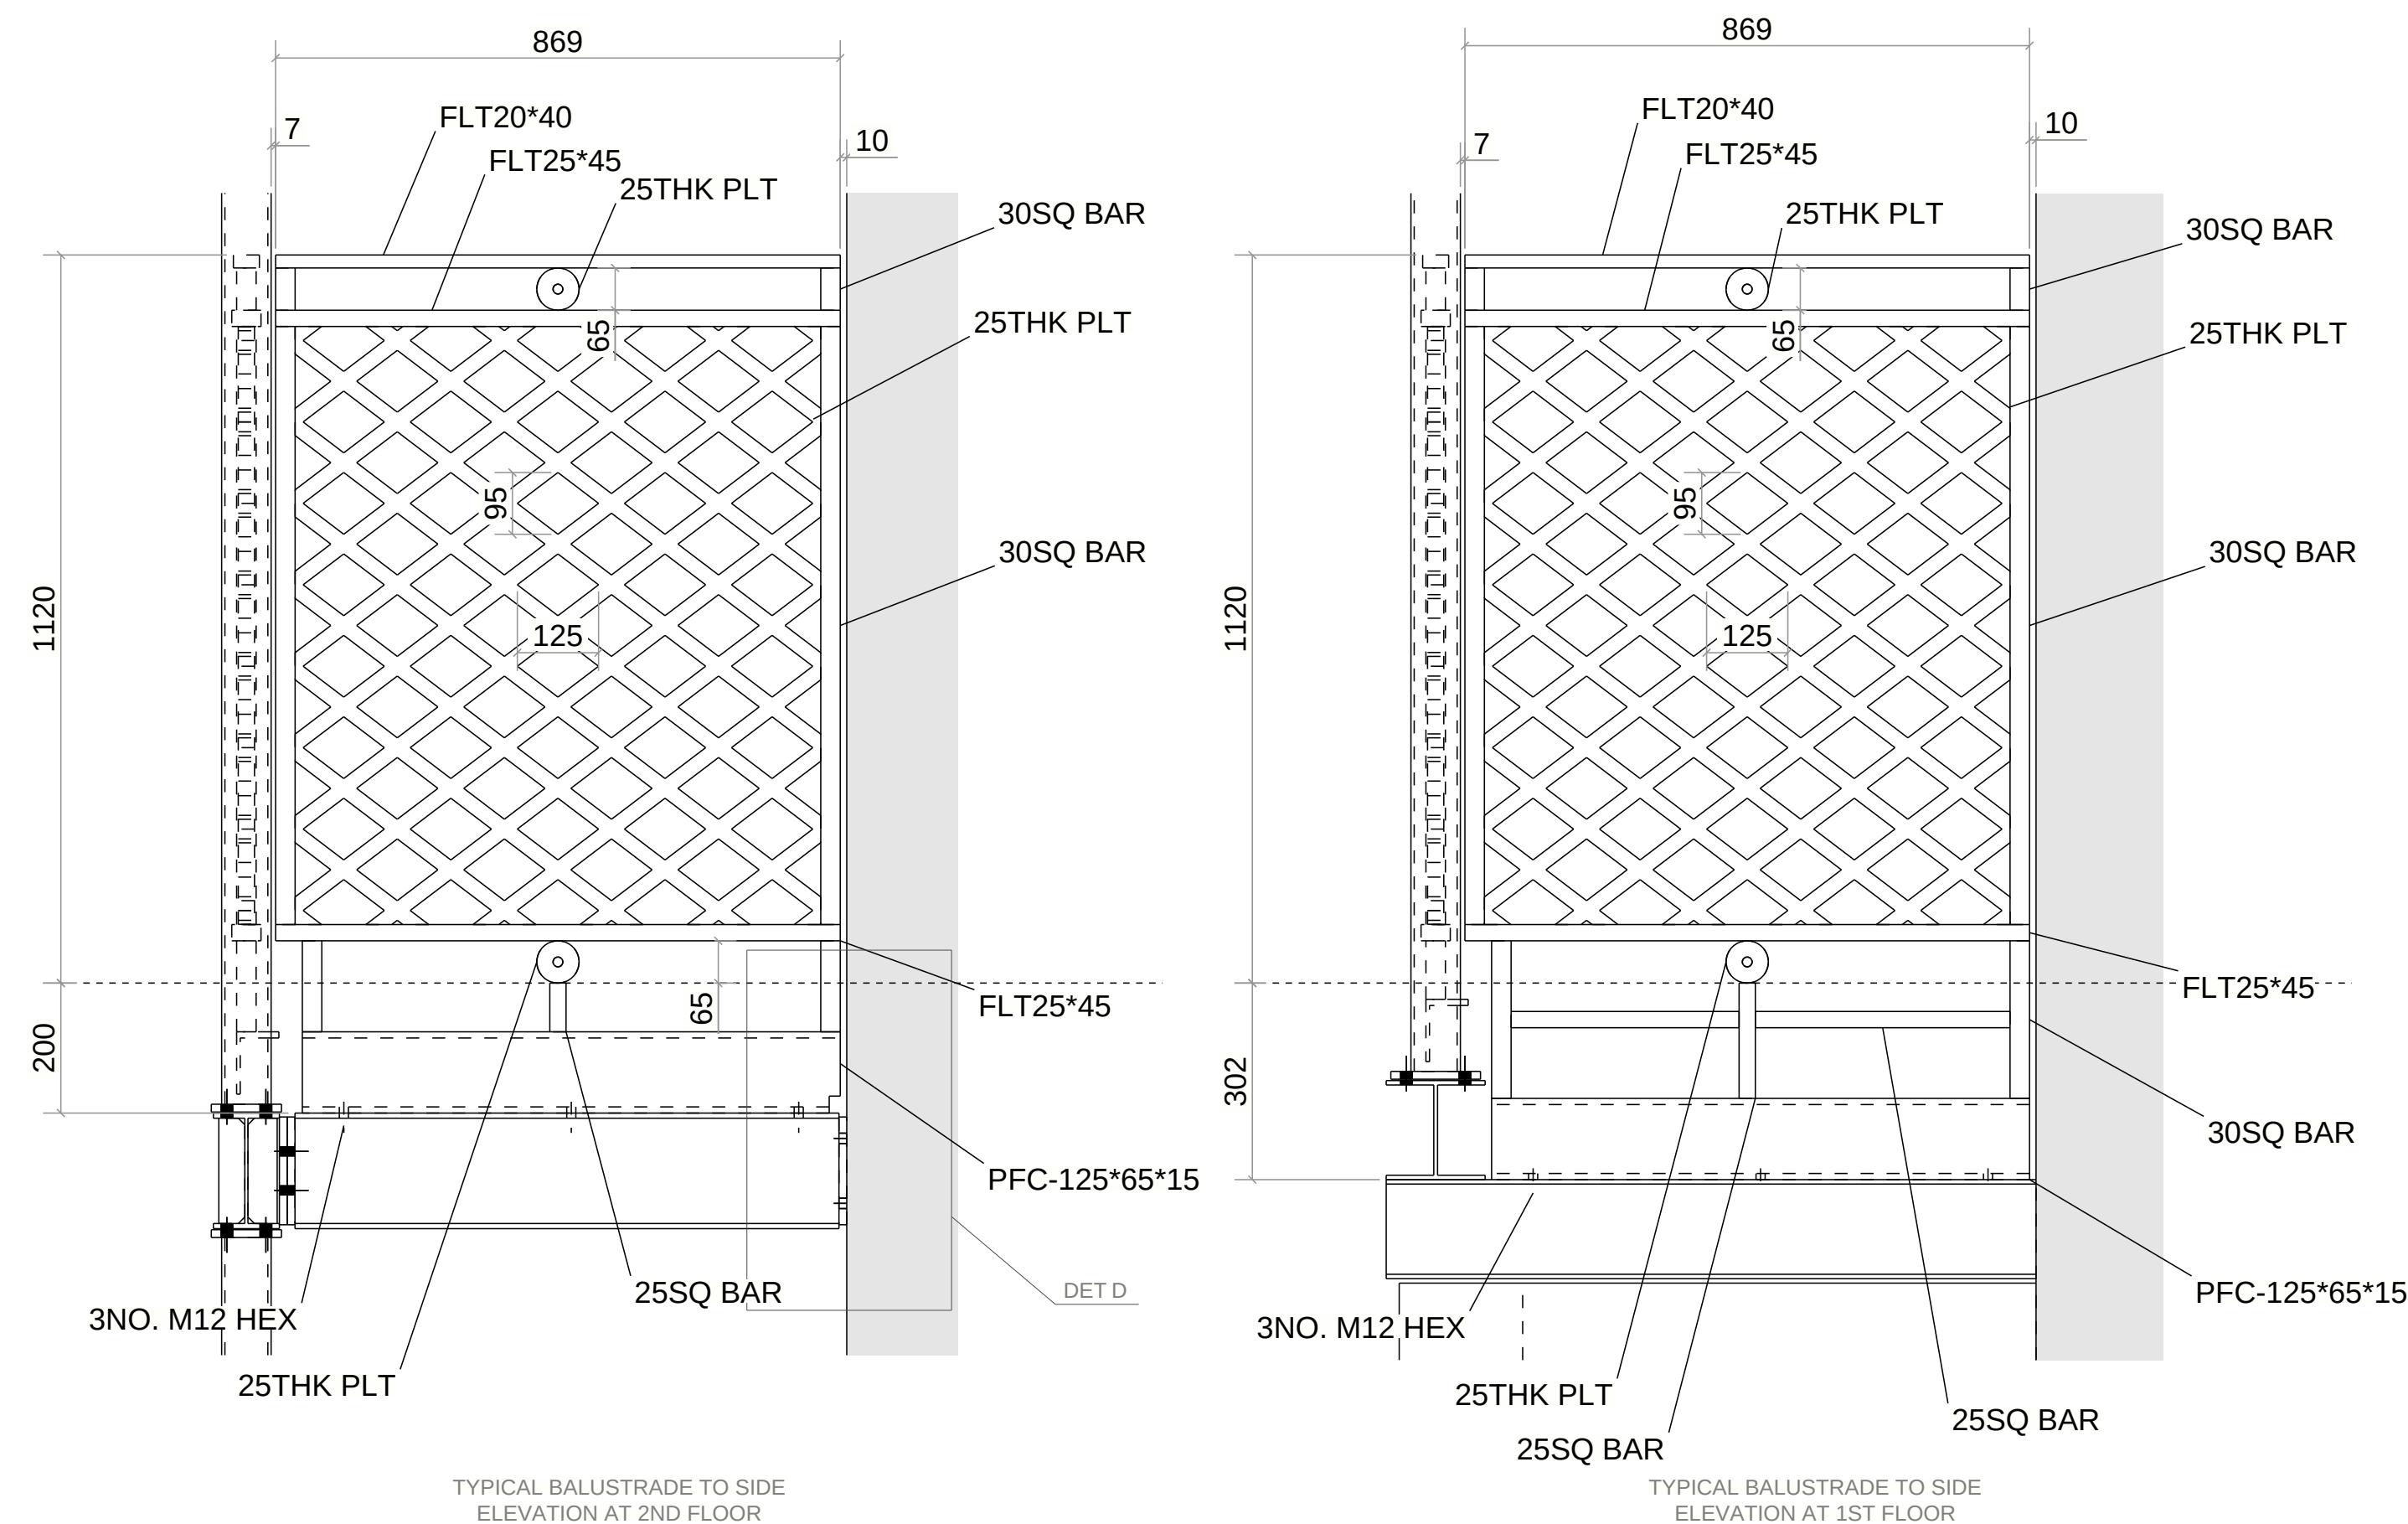


REVISION	REVISION DATE	REVISION DESCRIPTION
P02	09.06.2020	FOR APPROVAL

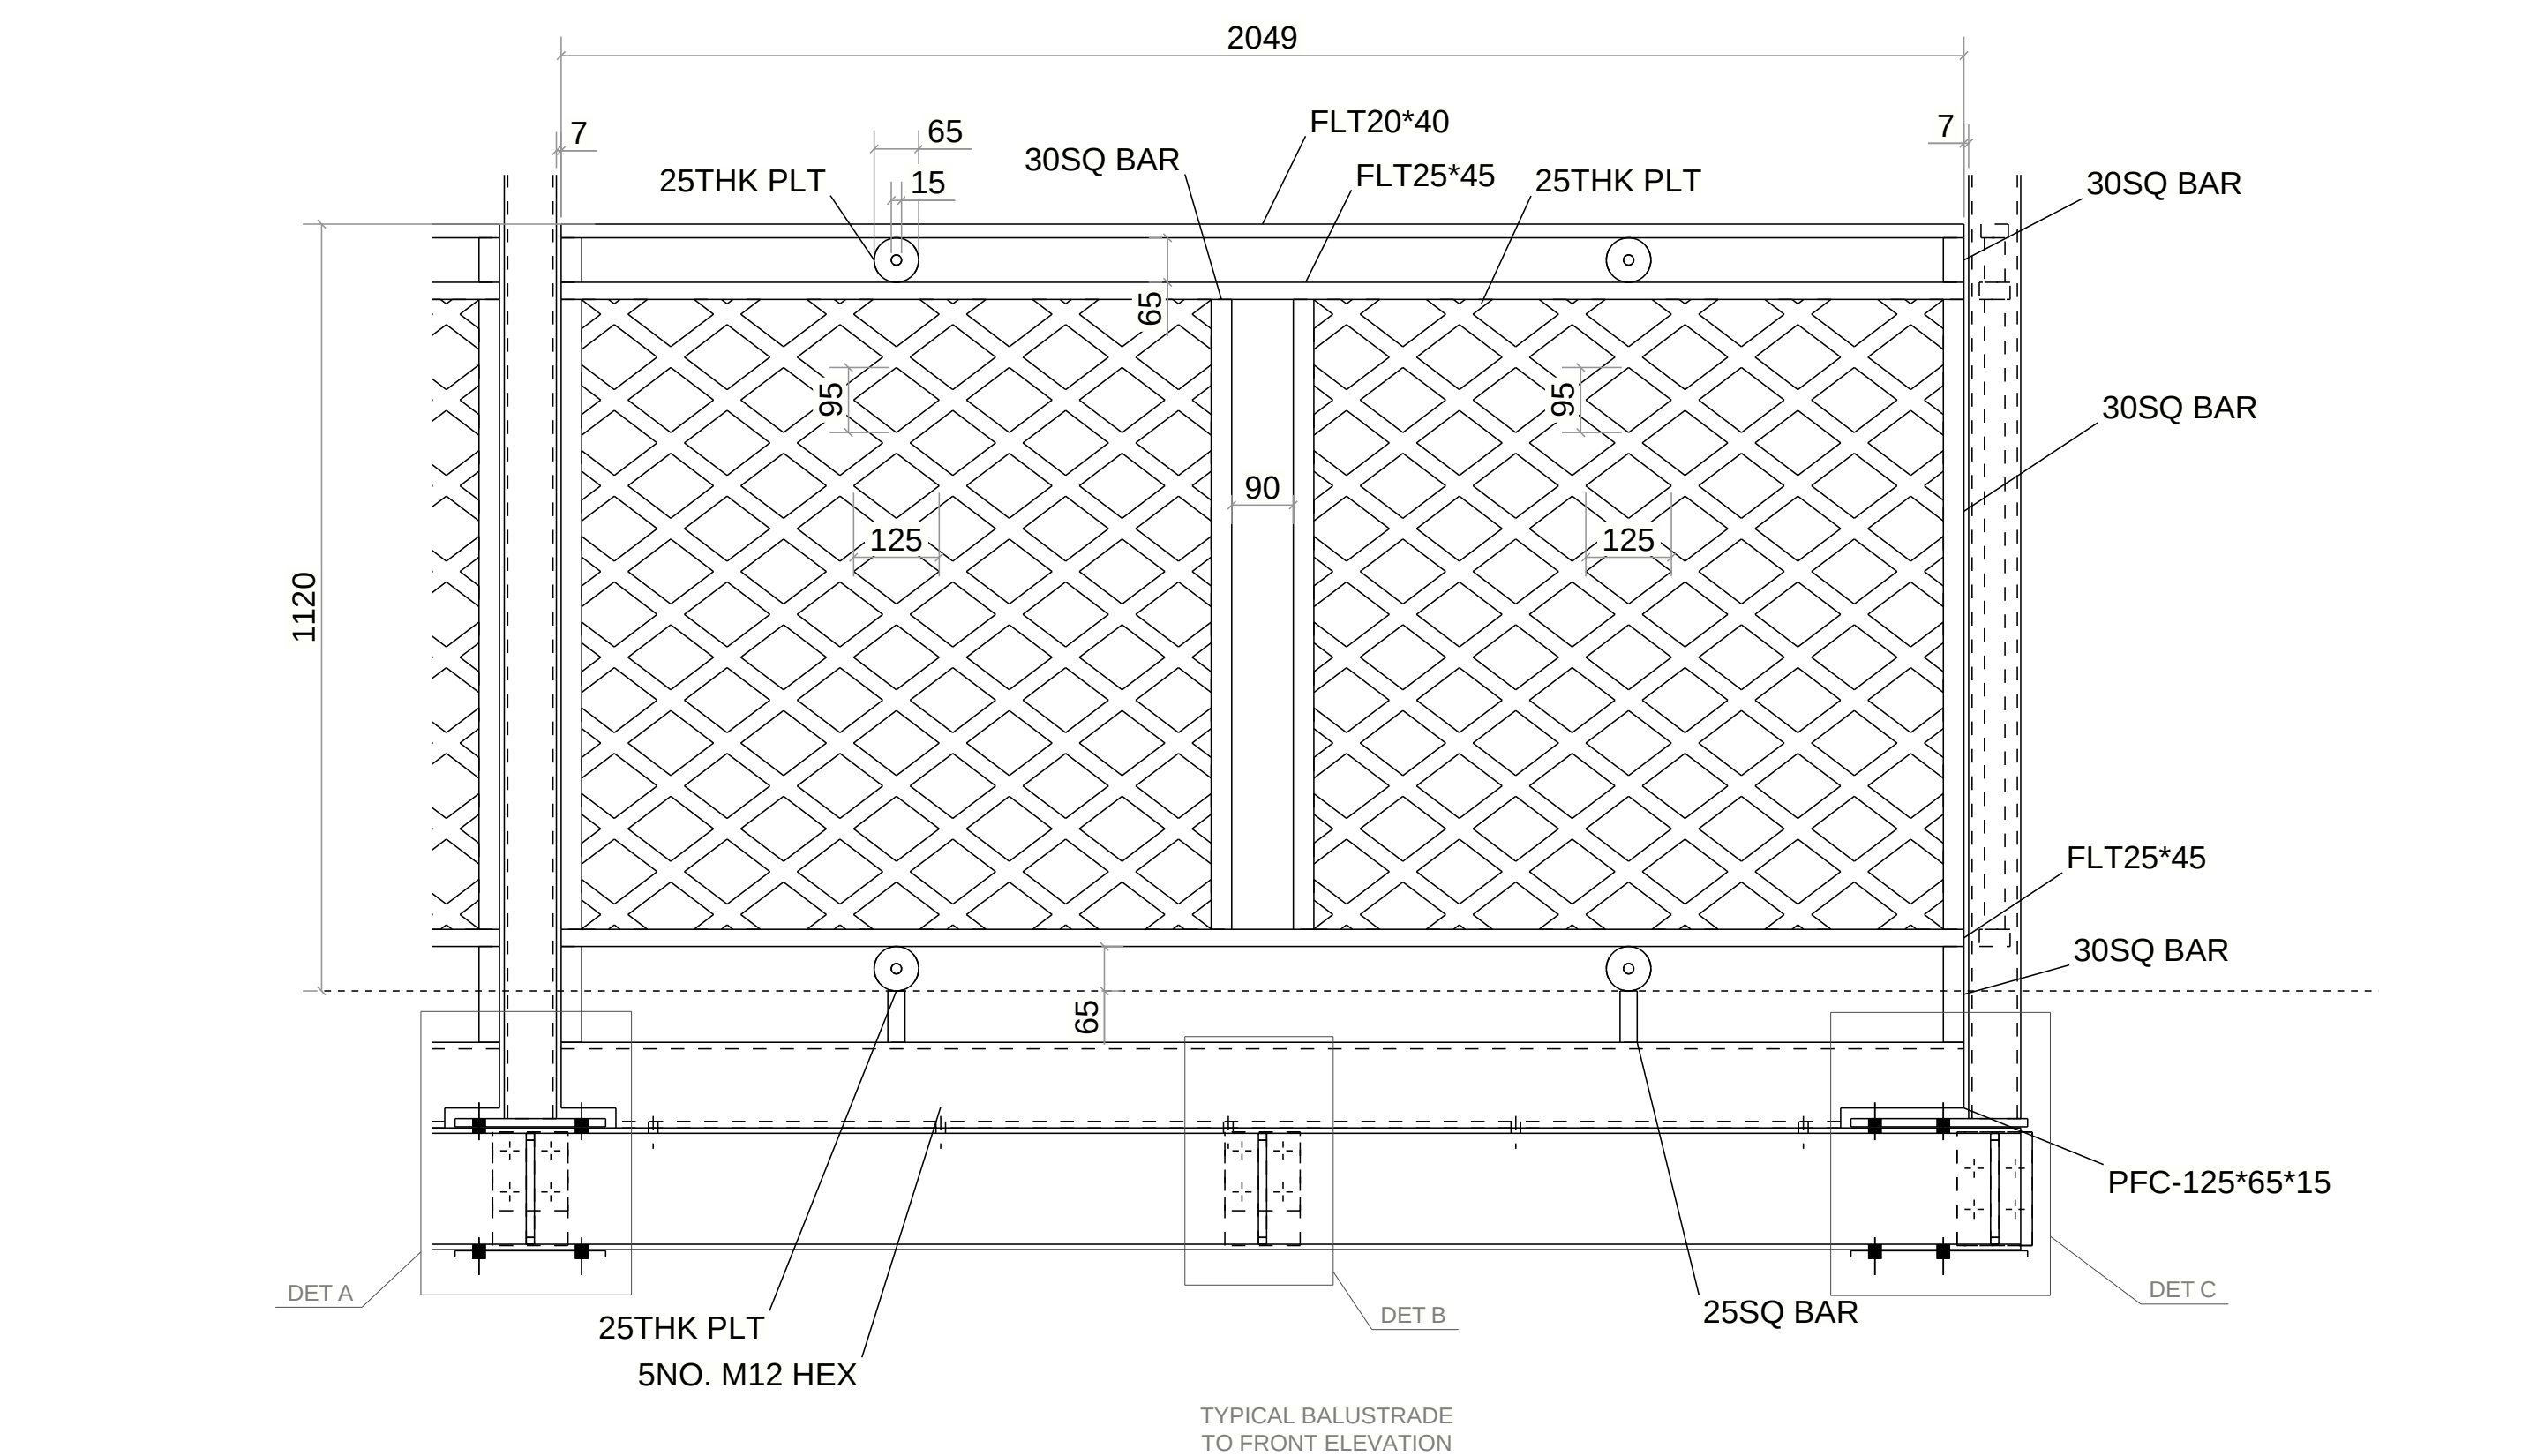

GENERAL NOTES

MATERIALS UNO:
SOLID STEEL - S275JR
HOLLOW STEEL - S355J2H
FIXINGS - 8.8

WELDS UNO:

VISIBLE WELDS 3MM CFW
HIDDEN WELDS 6MM CFW

DRAWINGS USED:

169/4.200
169/4.102
169/4.103
169/4.104

RELATED DRAWINGS:
GA-APG-001-004-001 - PLANS &
ELEVATIONS



DO NOT SCALE FROM DRAWING
If in doubt, ask!

ALL DIMENSIONS IN MM

PROJECT

THE ROYAL HOTEL

TITLE

EAST LODGE BAY WINDOW
TYPICAL DETAILS

FINISH

SHOT BLAST & GALVANISED 140MIC
PPC (RAL TBC)

STATUS

FOR APPROVAL

DR'N BY BR	DR'N DATE 09.06.2020	CHK'D BY PG	CHK'D DATE 09.06.2020
REV P02	SCALE 1:5, 1:10	SIZE A1	CONTRACT No. S4068

BR DRAWING No.

GA-APG-001-004-002

PROJECT DRAWING No. _____