



PROPOSED LAYOUT looking towards street

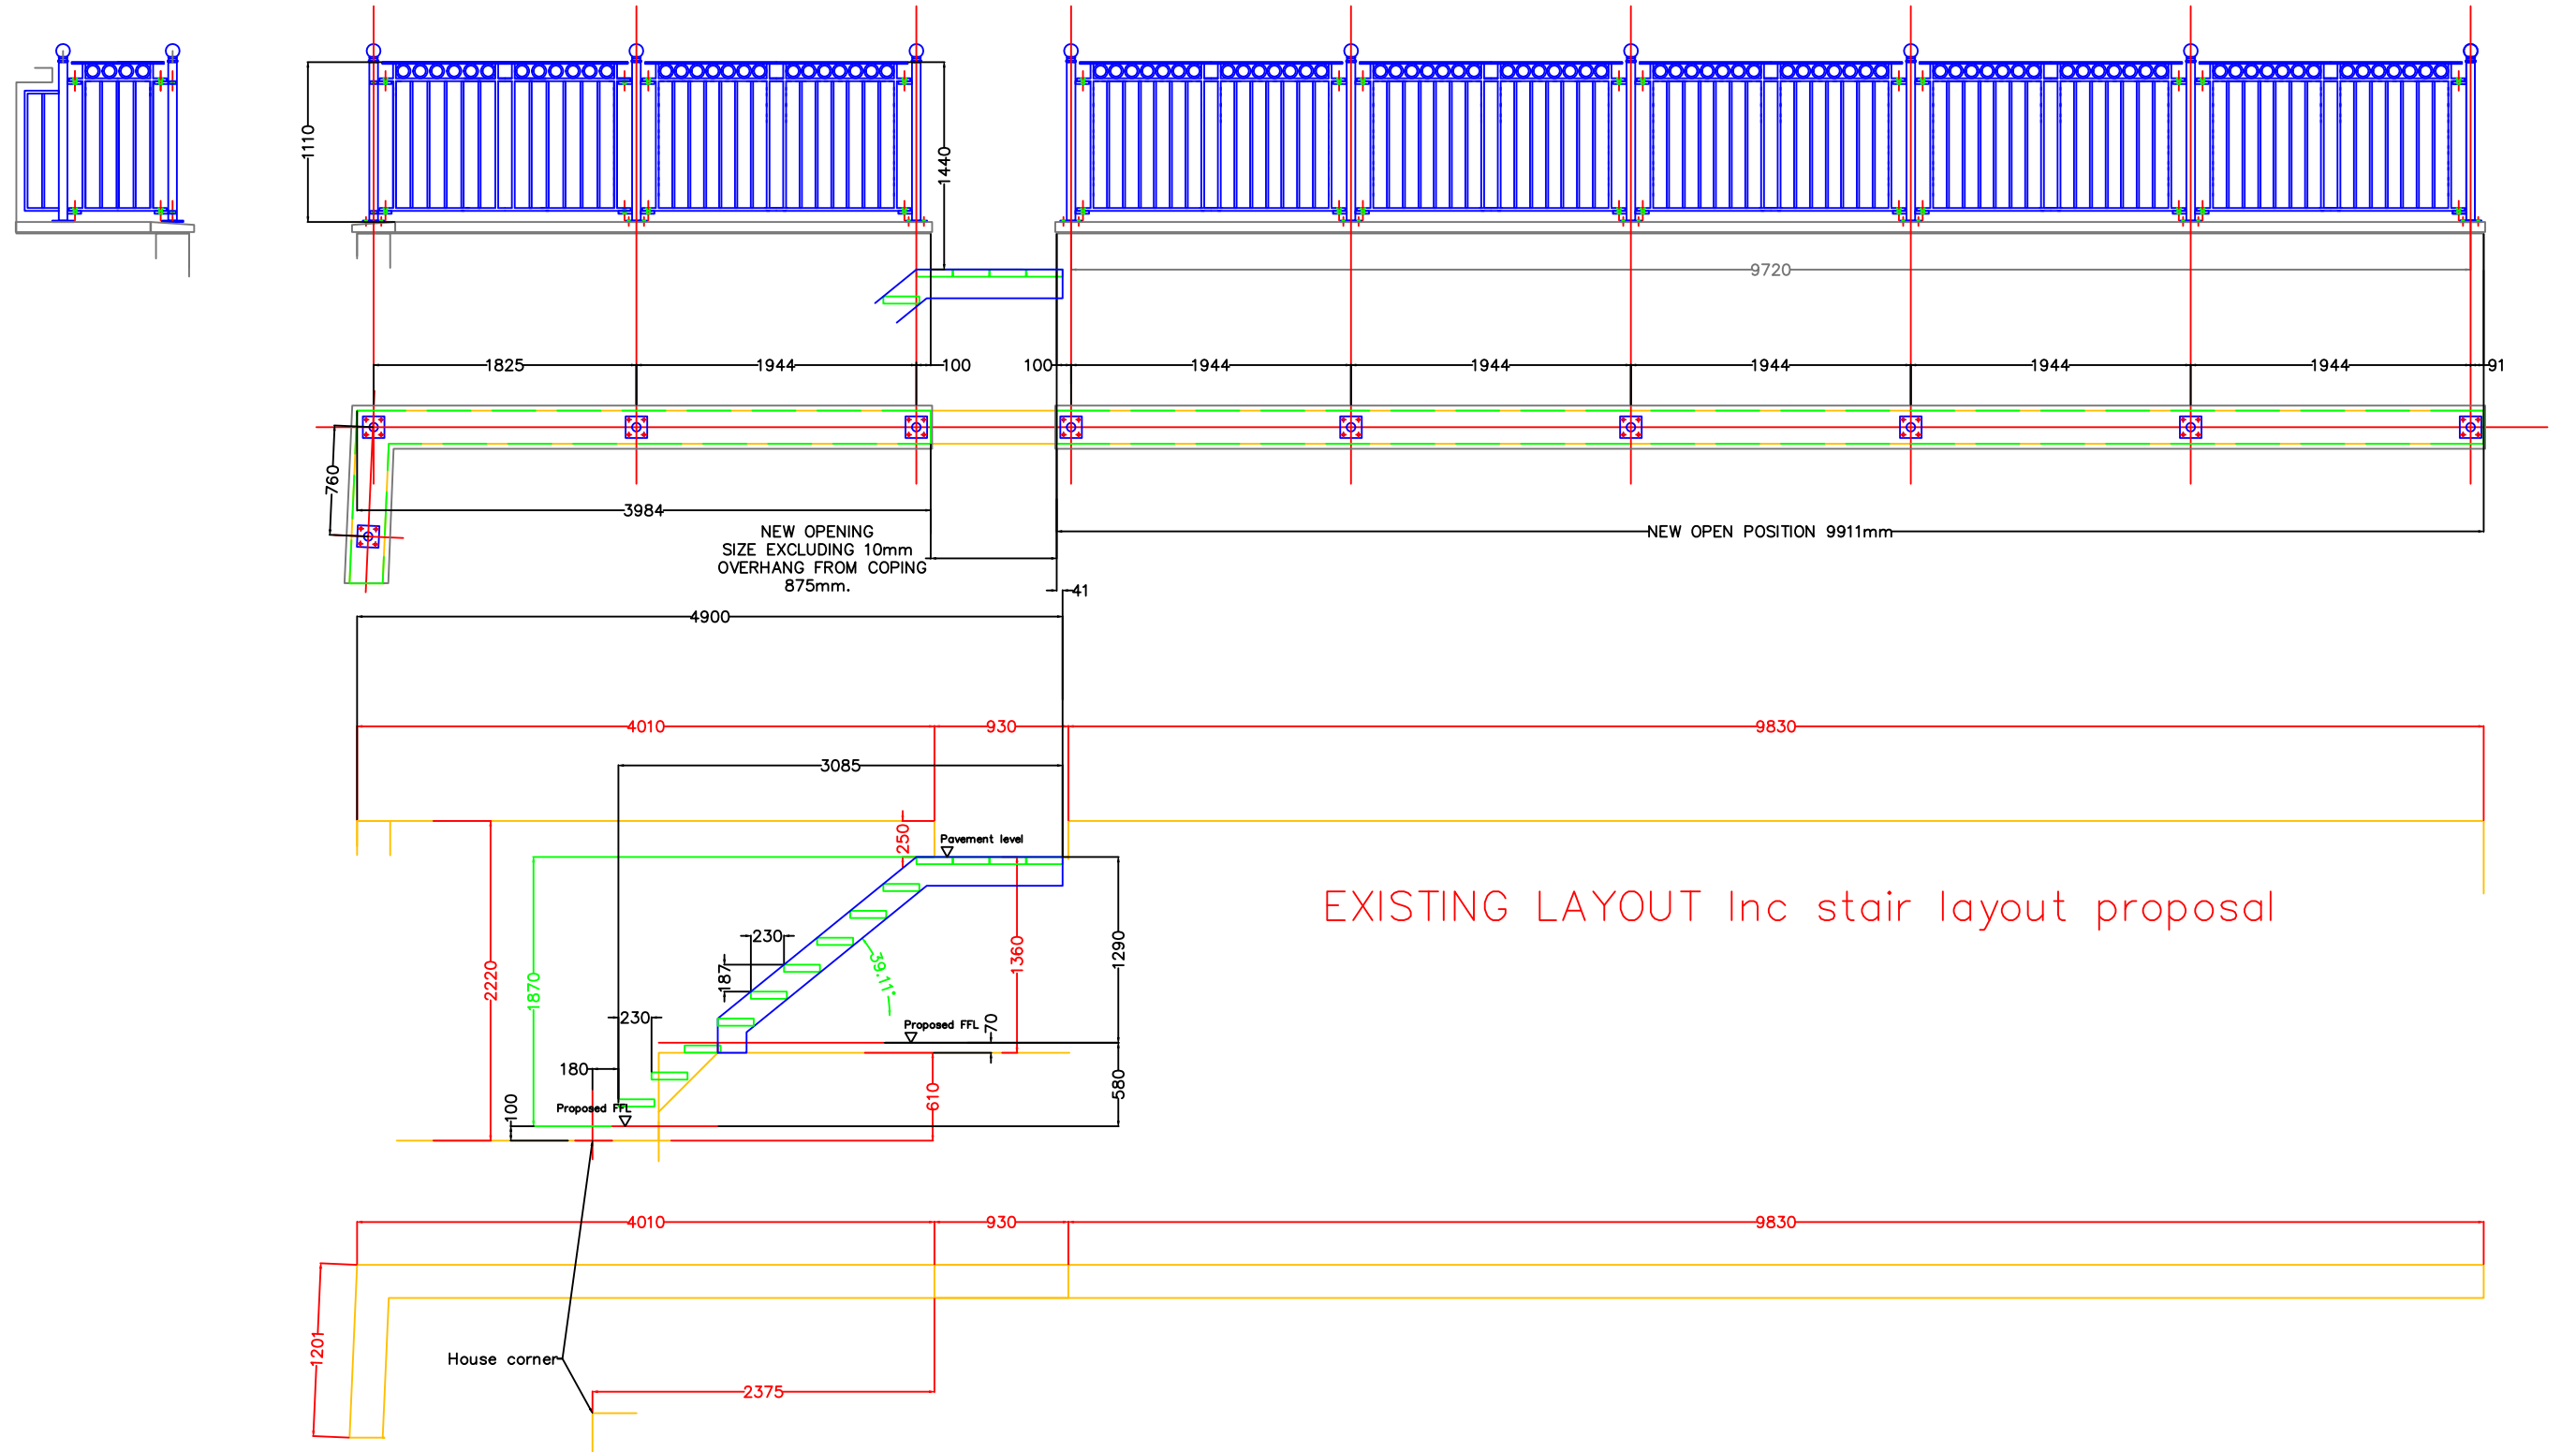

EXISTING LAYOUT Inc stair layout proposal

SPECIFICATION: **ALL WELDS UNLESS OTHERWISE SPECIFIED: MINIMUM 6MM FILLET WELD (LL).**
WPS-MAG-FW-TACK WELD - SL : WPS-MAG-FW-001-SL : TOLERANCE +0/-2
WPS-MAG-FW-002-ML : WPS-MAG-BW-003-PA

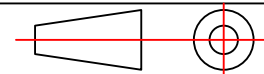

STRICTLY CONFIDENTIAL MAY NOT BE COPIED OR DISCLOSED TO A THIRD PARTY WITHOUT WRITTEN PERMISSION FROM OBE FABRICATIONS

PART/DRAWING No.: 7595-FRL01		SCALE					PROJECT THE ROYAL - C/o KING & DRURY			
PART DESCRIPTION FRONT RAILINGS							DRAWING TITLE FRONT RAILING LAYOUT			
MATERIAL SEE DRAWING		CHECKED BY					JOB NUMBER 7595			
No REQUIRED SEE DRAWING	FINISH SB/HZx2 & PPC BLACK	CHECKED DATE	REV	DATE	BY	DESCRIPTION	DATE 15/01/21	DRAWN BY PAO	REVISION	

