



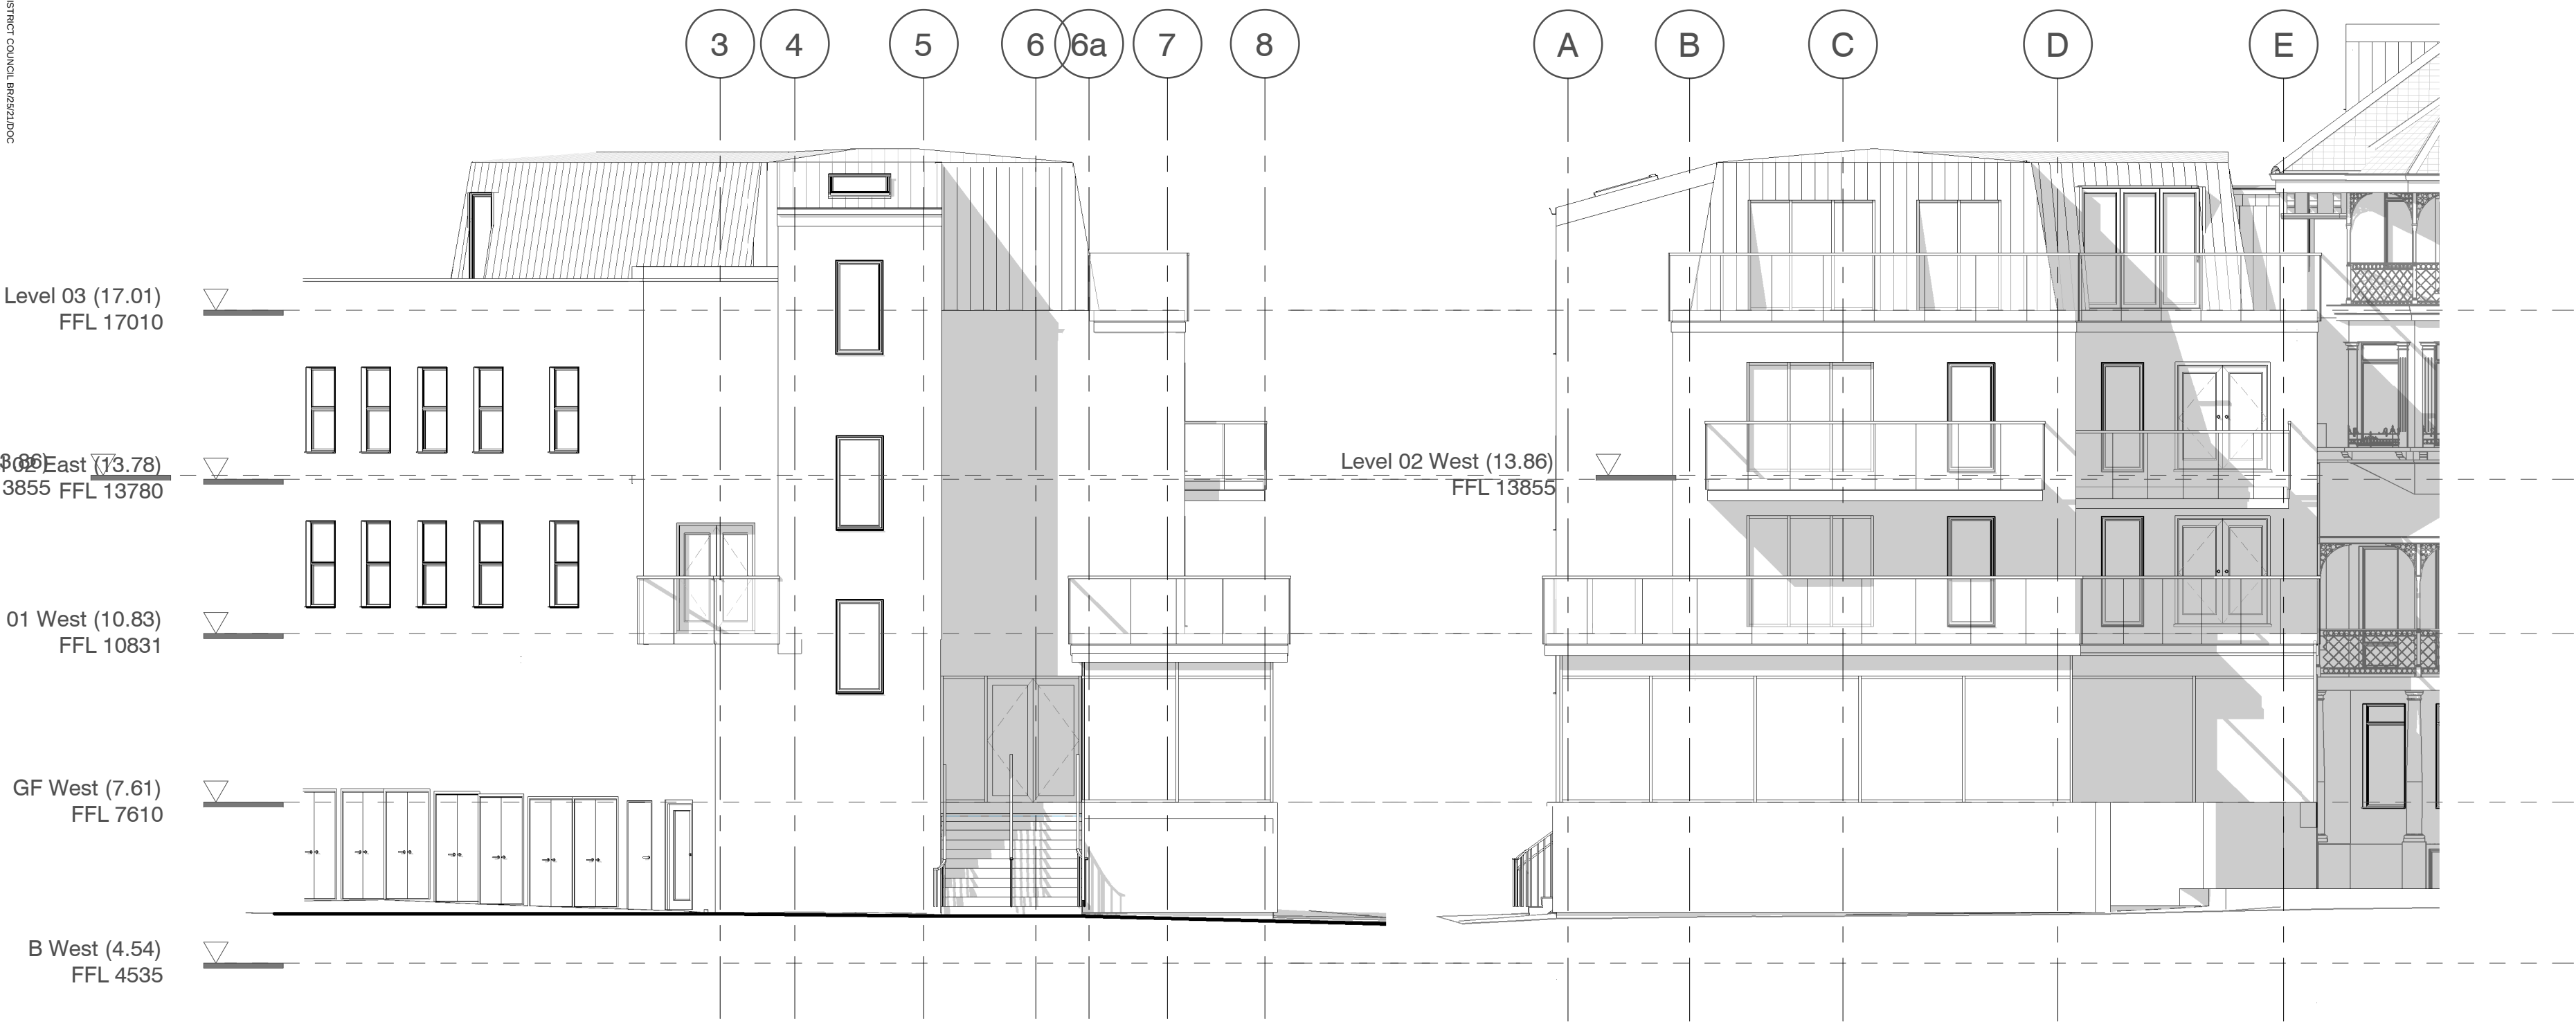

2. West Lodge Elevation 2
scale 1 : 100

1. West Lodge Elevation 1
scale 1 : 100

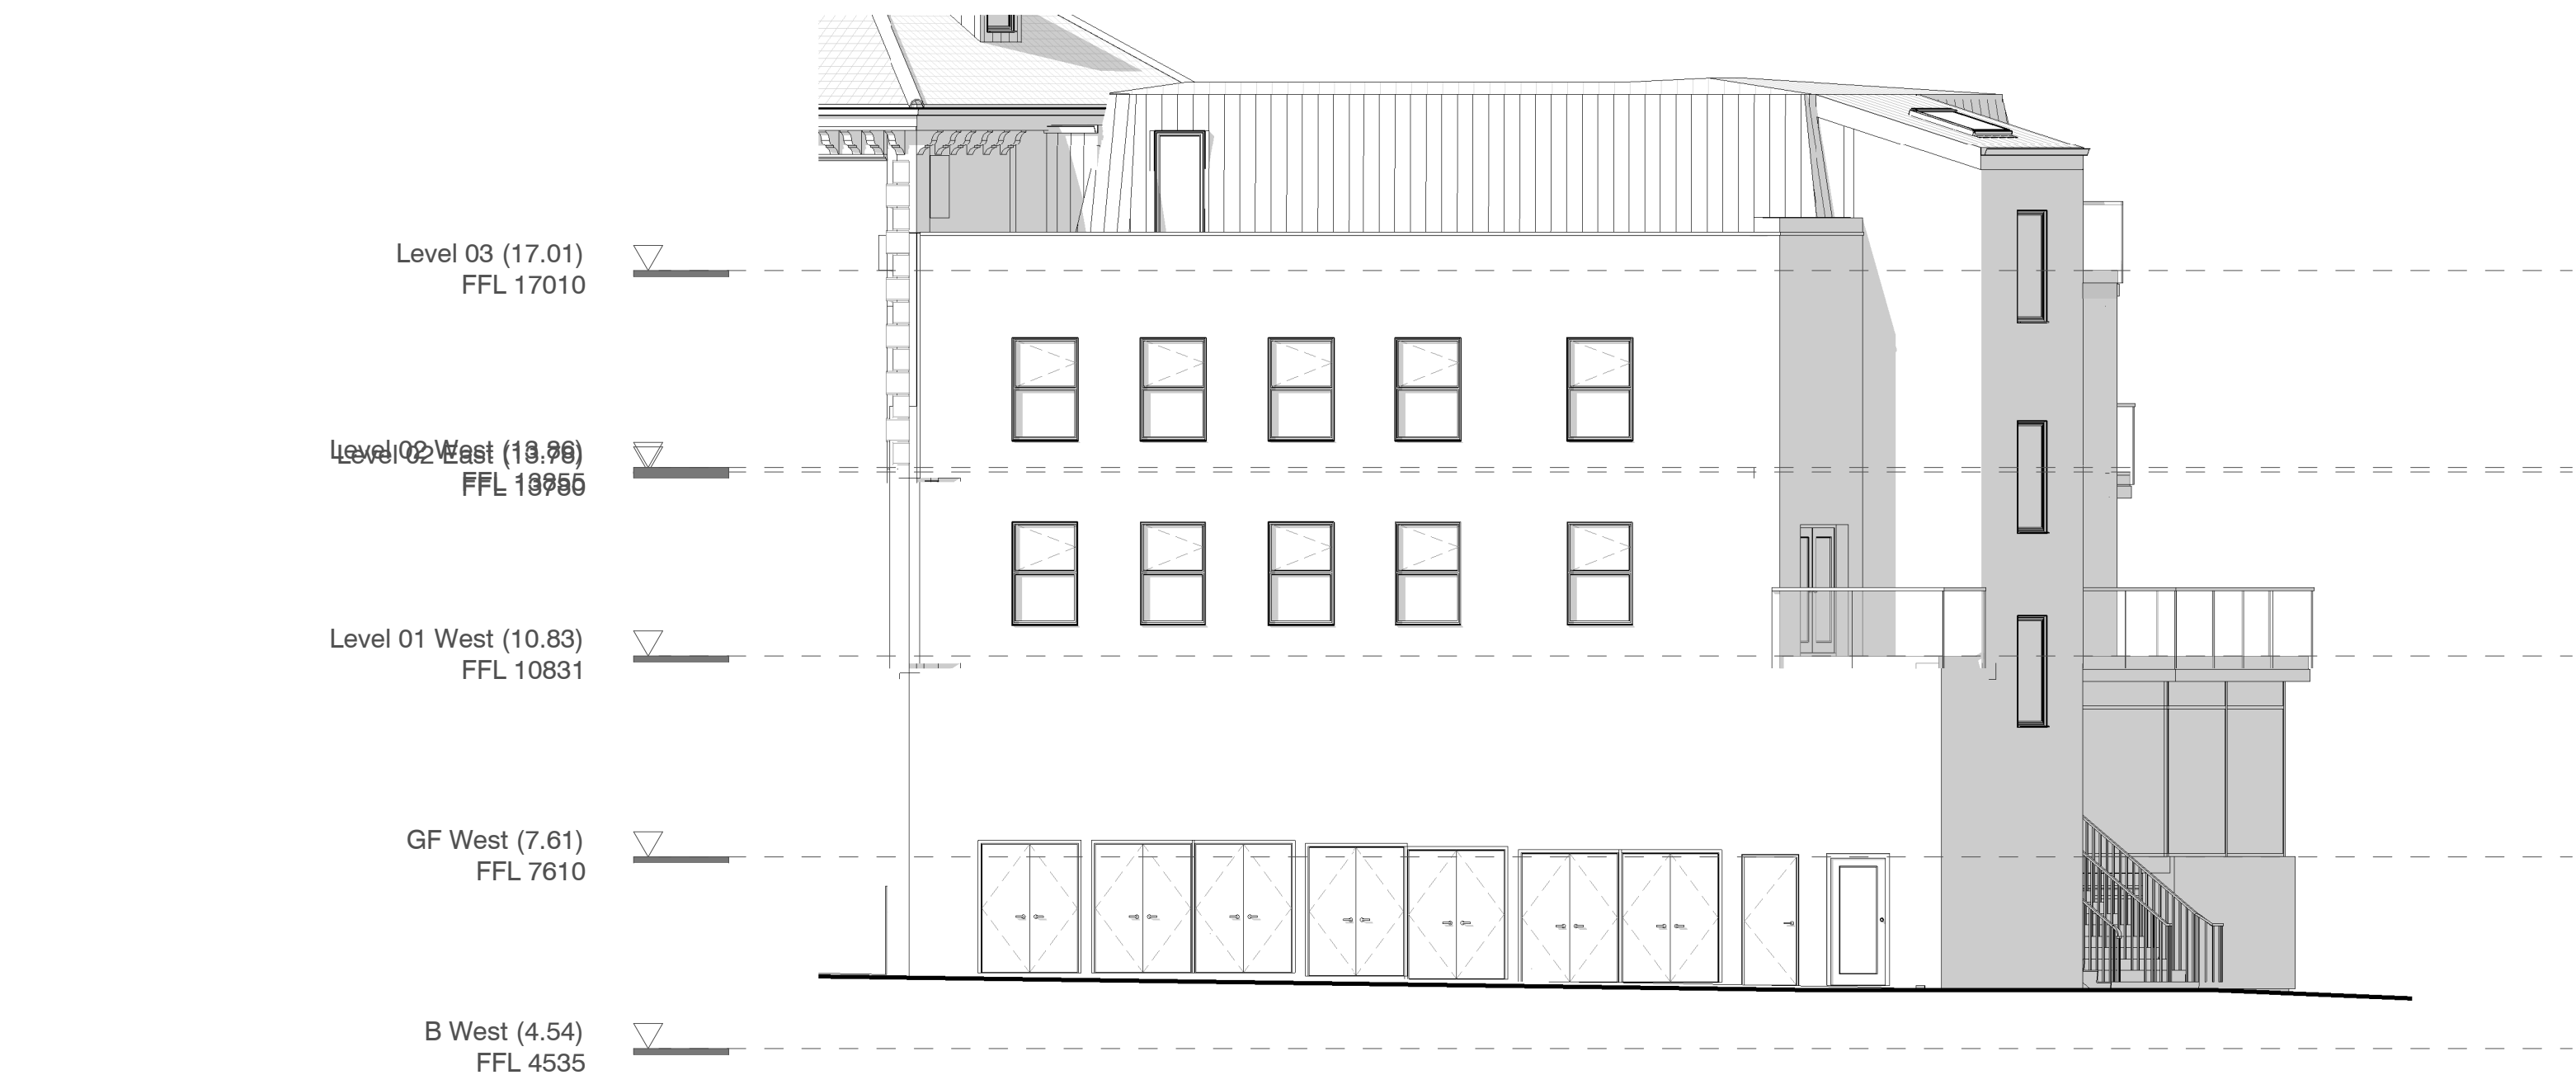

3. West Lodge Elevation 3
scale 1 : 100

randell design group

architecture | interior design | project management

more studio halls orchard barn apuldrum PO20 7FD
+44 (0) 1243 214 204 mail@randelldesigngroup.com
www.randelldesigngroup.com

THIS DRAWING IS FOR :

**TENDER
PURPOSES ONLY**

Not to Be Used for Construction


NOTES

This drawing is copyright and shall not be reproduced nor used for any other purpose without the written permission of the architects. Permission is granted to scale from this drawing for the purposes of Local Authority Planning Approval only. Please verify that the information is correctly printed to scale by checking the control bar below.

This drawing may be based upon or contain information from other consultants or designers. RDG shall not be liable for inaccuracies or errors contained in material produced by others but will take reasonable measures to ensure it is correct. It is the contractors responsibility to check and verify all dimensions on site prior to construction or fabrication.

This drawing must be read in conjunction with all other related drawings and documentation. It is the contractors responsibility to ensure full compliance with the Building Regulations. Any discrepancies to be reported immediately. If in doubt ask. Materials not in conformity with relevant British or European Standards/Codes of Practice or materials known to be deleterious to health & safety must not be used or specified on this project.

All drawings to be read in conjunction with all contract documents and all structural steelwork drawings to be submitted to engineer for approval

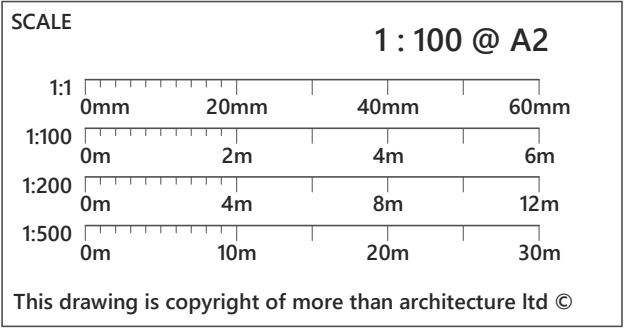

01	West Lodge Revised as per new Survey	07/07/20	SM
revision		date	author check

CLIENT	Metamorph Management LLP
PROJECT	The Royal Hotel, Bognor Regis
DATE	07/07/20
DRAWING TITLE	West Lodge Elevations

DRAWING NO.	REVISION
169 / 4.210	01