



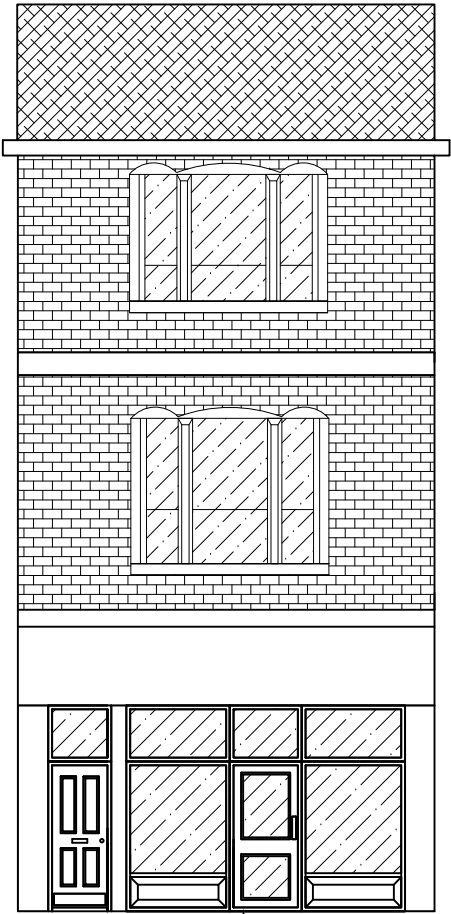


Timber framed
shop front and flat
entrance door with
toughened glass

Proposed Front
Elevation
Scale 1:100

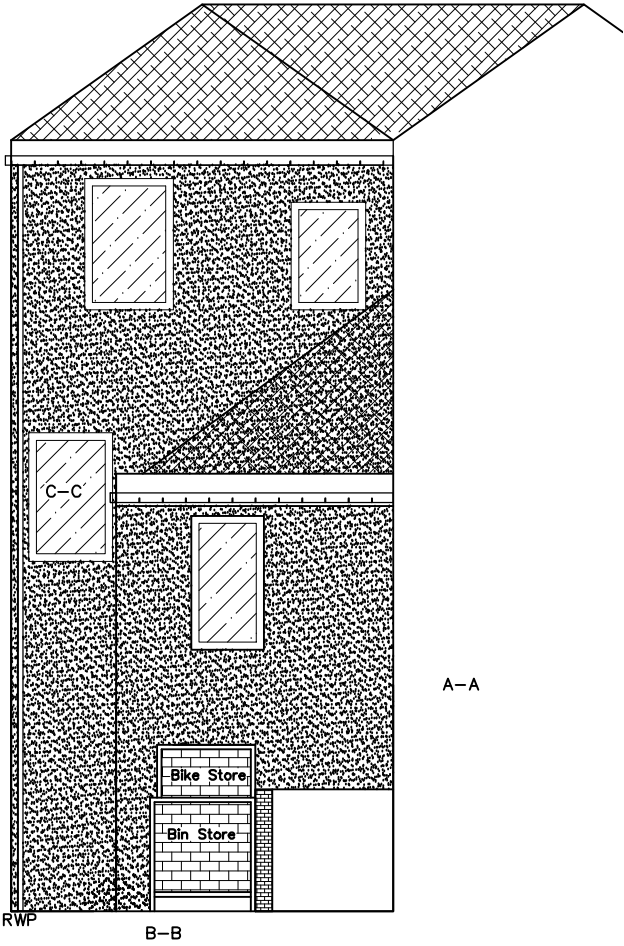

Proposed Rear
Elevation
Scale 1:100

Scale 1:100

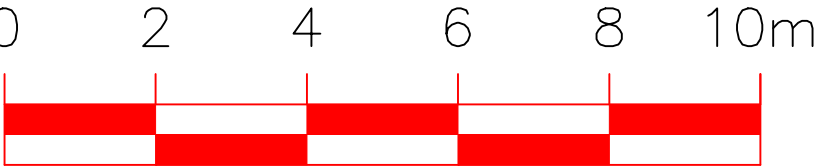

Rev D - Window moved 03/02/22
Rev C - Window sizes reduced and window removed 27/06/21
Rev B - Shop front door to open to the left 190321
Rev A - Scale changes and scale bar added 04/12/21

REVISIONS

All dimensions and particulars are to be checked on site before work commences and any discrepancy to be reported to Hughes Jay & Panter Ltd.

hughes jay & panter ltd
chartered surveyors & property consultants

Operating throughout the UK
from London & West Sussex

Grove House
64 Sutton Grove
Sutton, Surrey, SM1 4LP

Tel: 020 8661 2228
Fax: 020 8661 7551
mail@hjpsurveyors.com
www.hjpsurveyors.com

e-mail: mail@hjpsurveyors.com website: www.hjpsurveyors.com

Project

Redevelopment
53 High Street
Bognor Regis
PO21 1RX

Drawing
Proposed Front and Rear
Elevations

Job Number

5267

Drawing Number : Revision

06: D

Drawn
WP

Date
Feb 2022

Computer Reference
BR25/22/01

Scale
1:100@A3

Client
Reynolds