

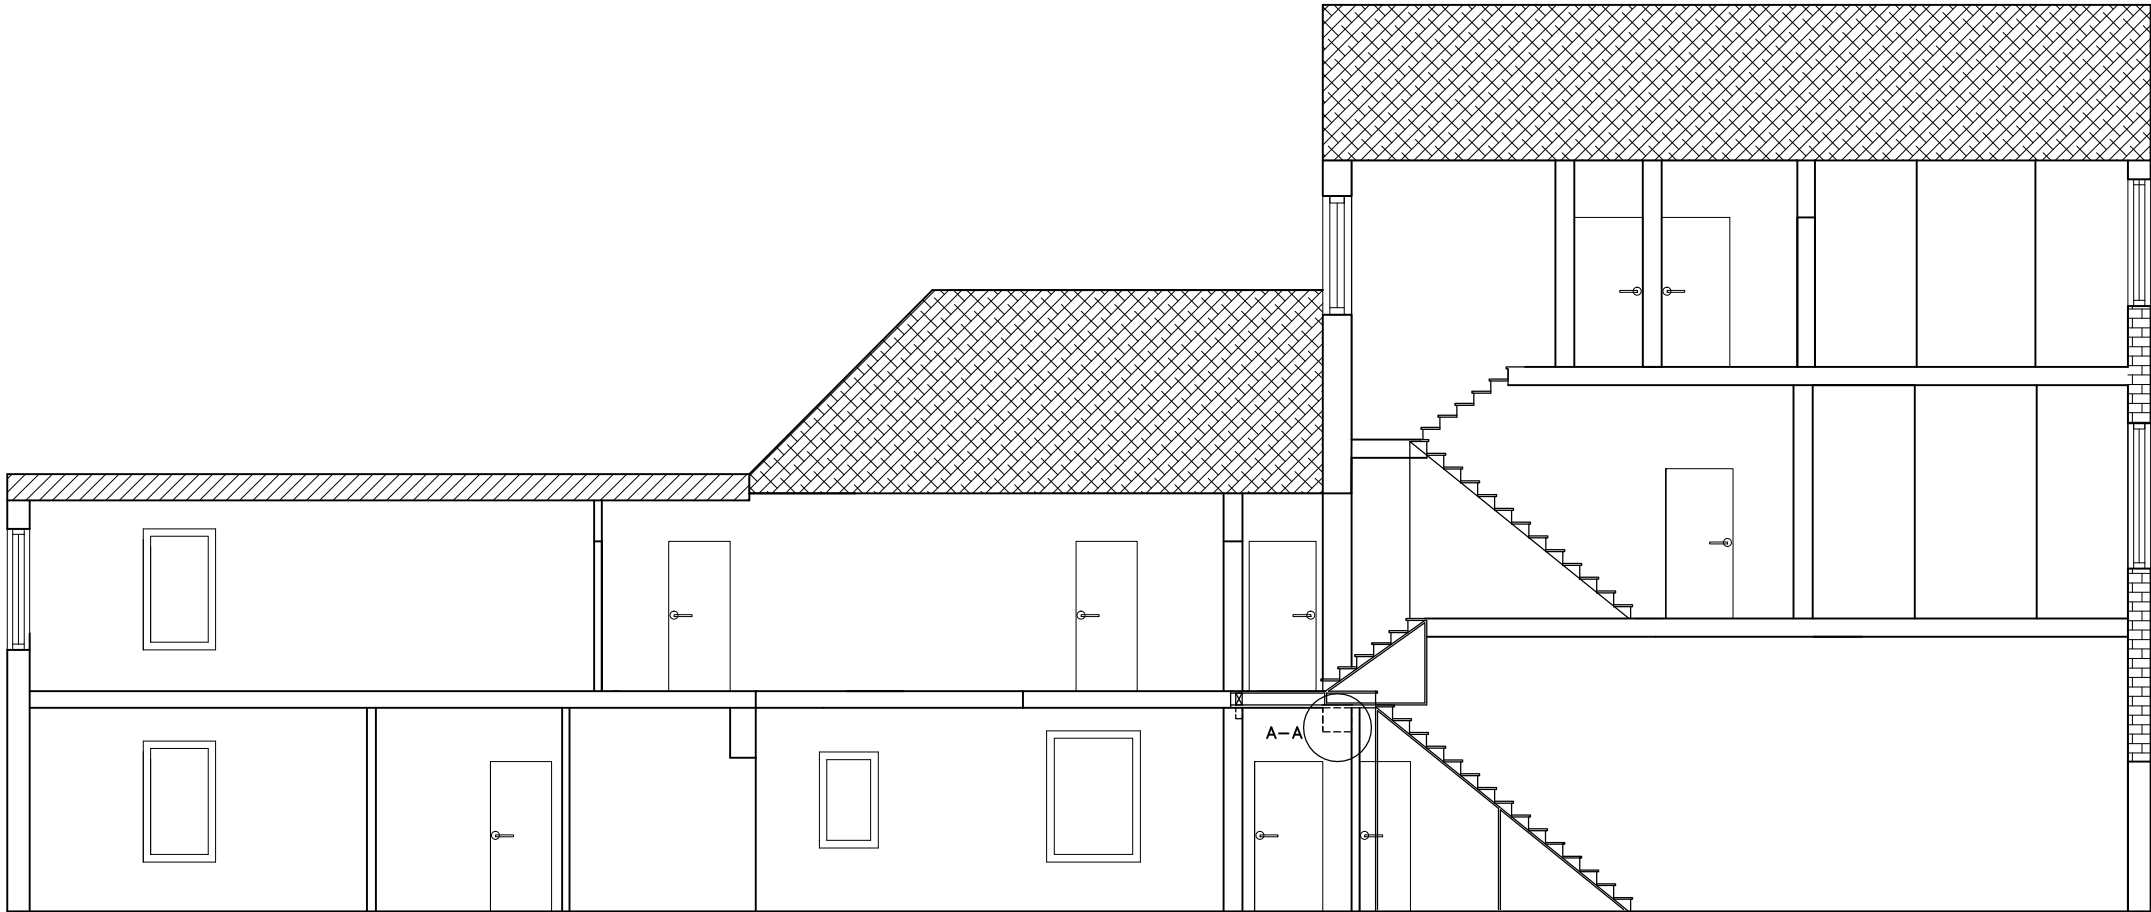


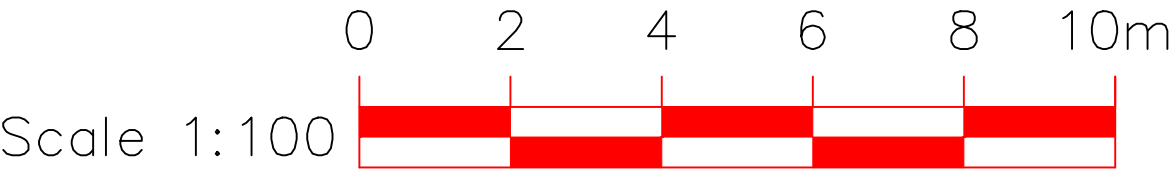

Proposed Section B–B
Scale 1:100

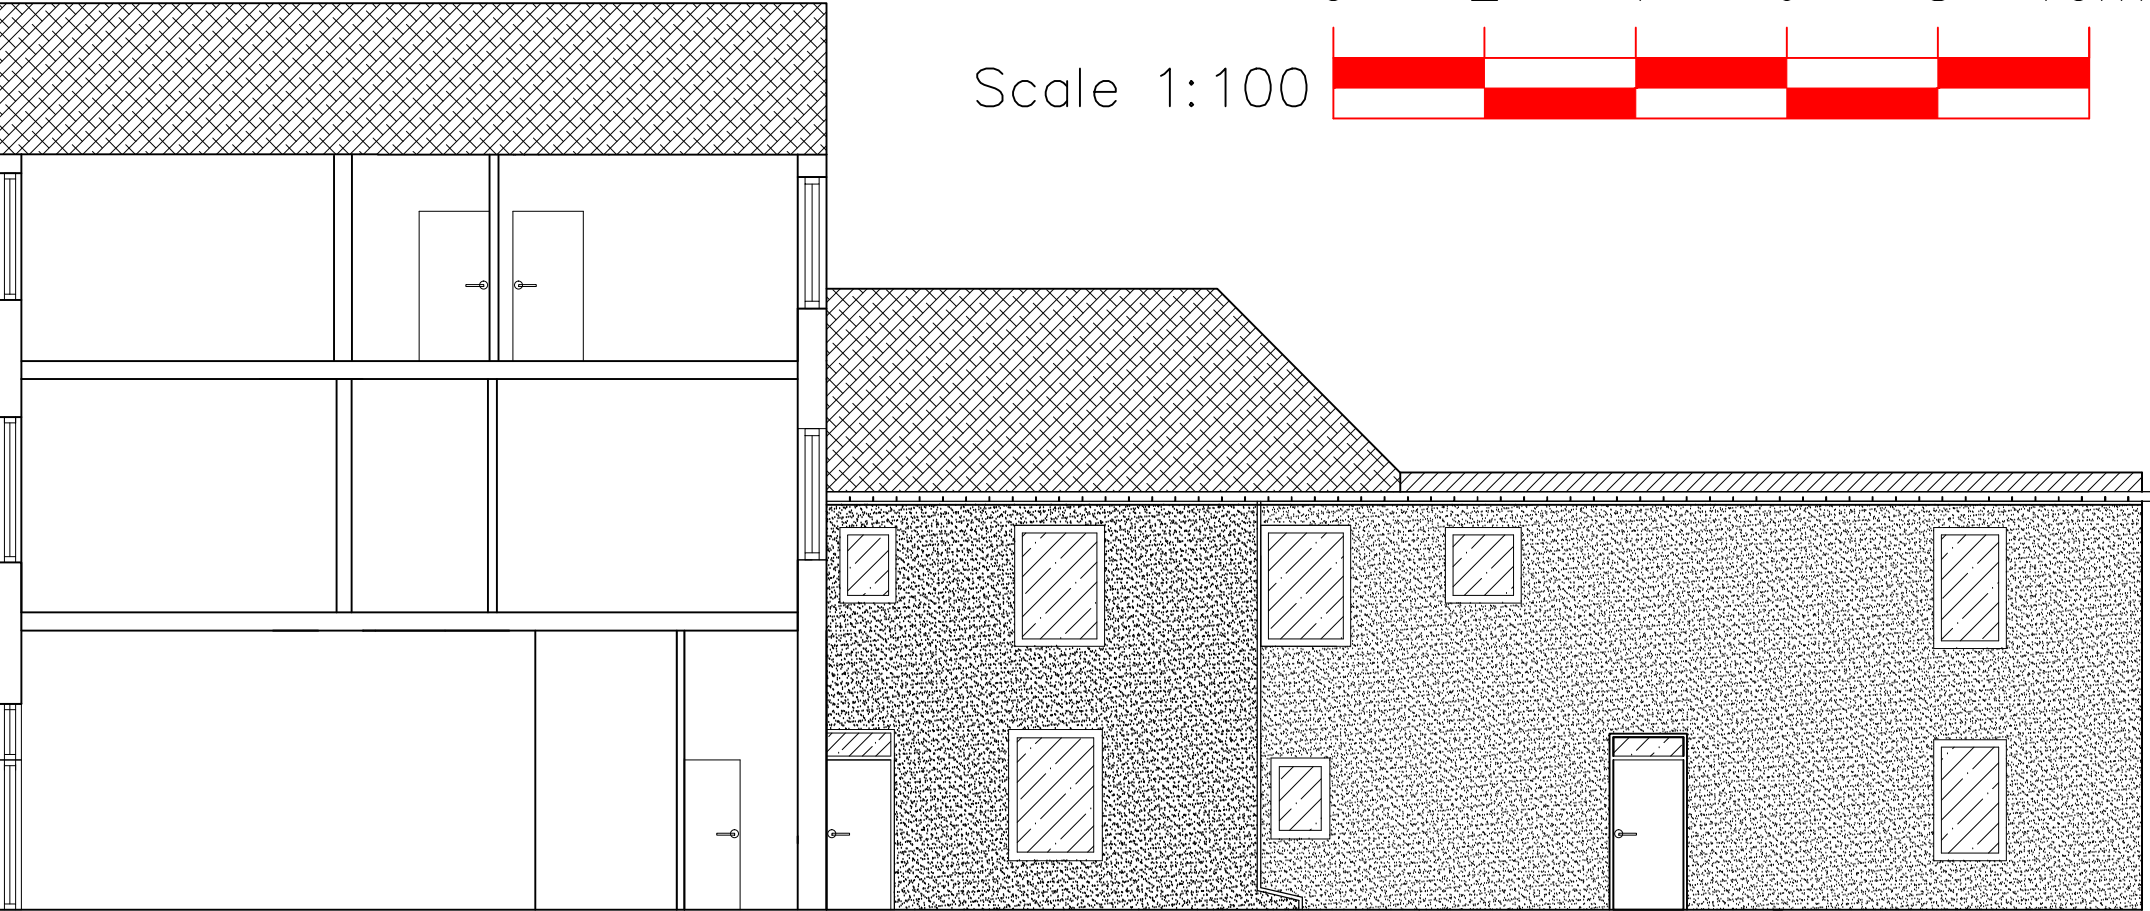

Proposed Section A–A
Scale 1:100

Rev B - Window sizes changed, window removed and rear extended
27/06/21

Rev A - Scale changes and scale bar added 04/12/21

REVISIONS

All dimensions and particulars are to be checked on site before work commences and any discrepancy to be reported to Hughes Jay & Panter Ltd.

hjp o o o

hughes jay & panter ltd
chartered surveyors & property consultants

Grove House
64 Sutton Grove
Sutton, Surrey, SM1 4LP

Tel: 020 8661 2228
Fax: 020 8661 7551
mail@hjpsurveyors.com
www.hjpsurveyors.com

Operating throughout the UK
from London & West Sussex

e-mail: mail@hjpsurveyors.com website: www.hjpsurveyors.com

Project

Redevelopment

53 High Street

Bognor Regis

PO21 1RX

Drawing

Proposal Sections

Job Number	Drawing Number : Revision
5267	07: B
Drawn WP	Computer Reference
Date Nov 2020	Scale 1:100@A3
Client Reynolds	