


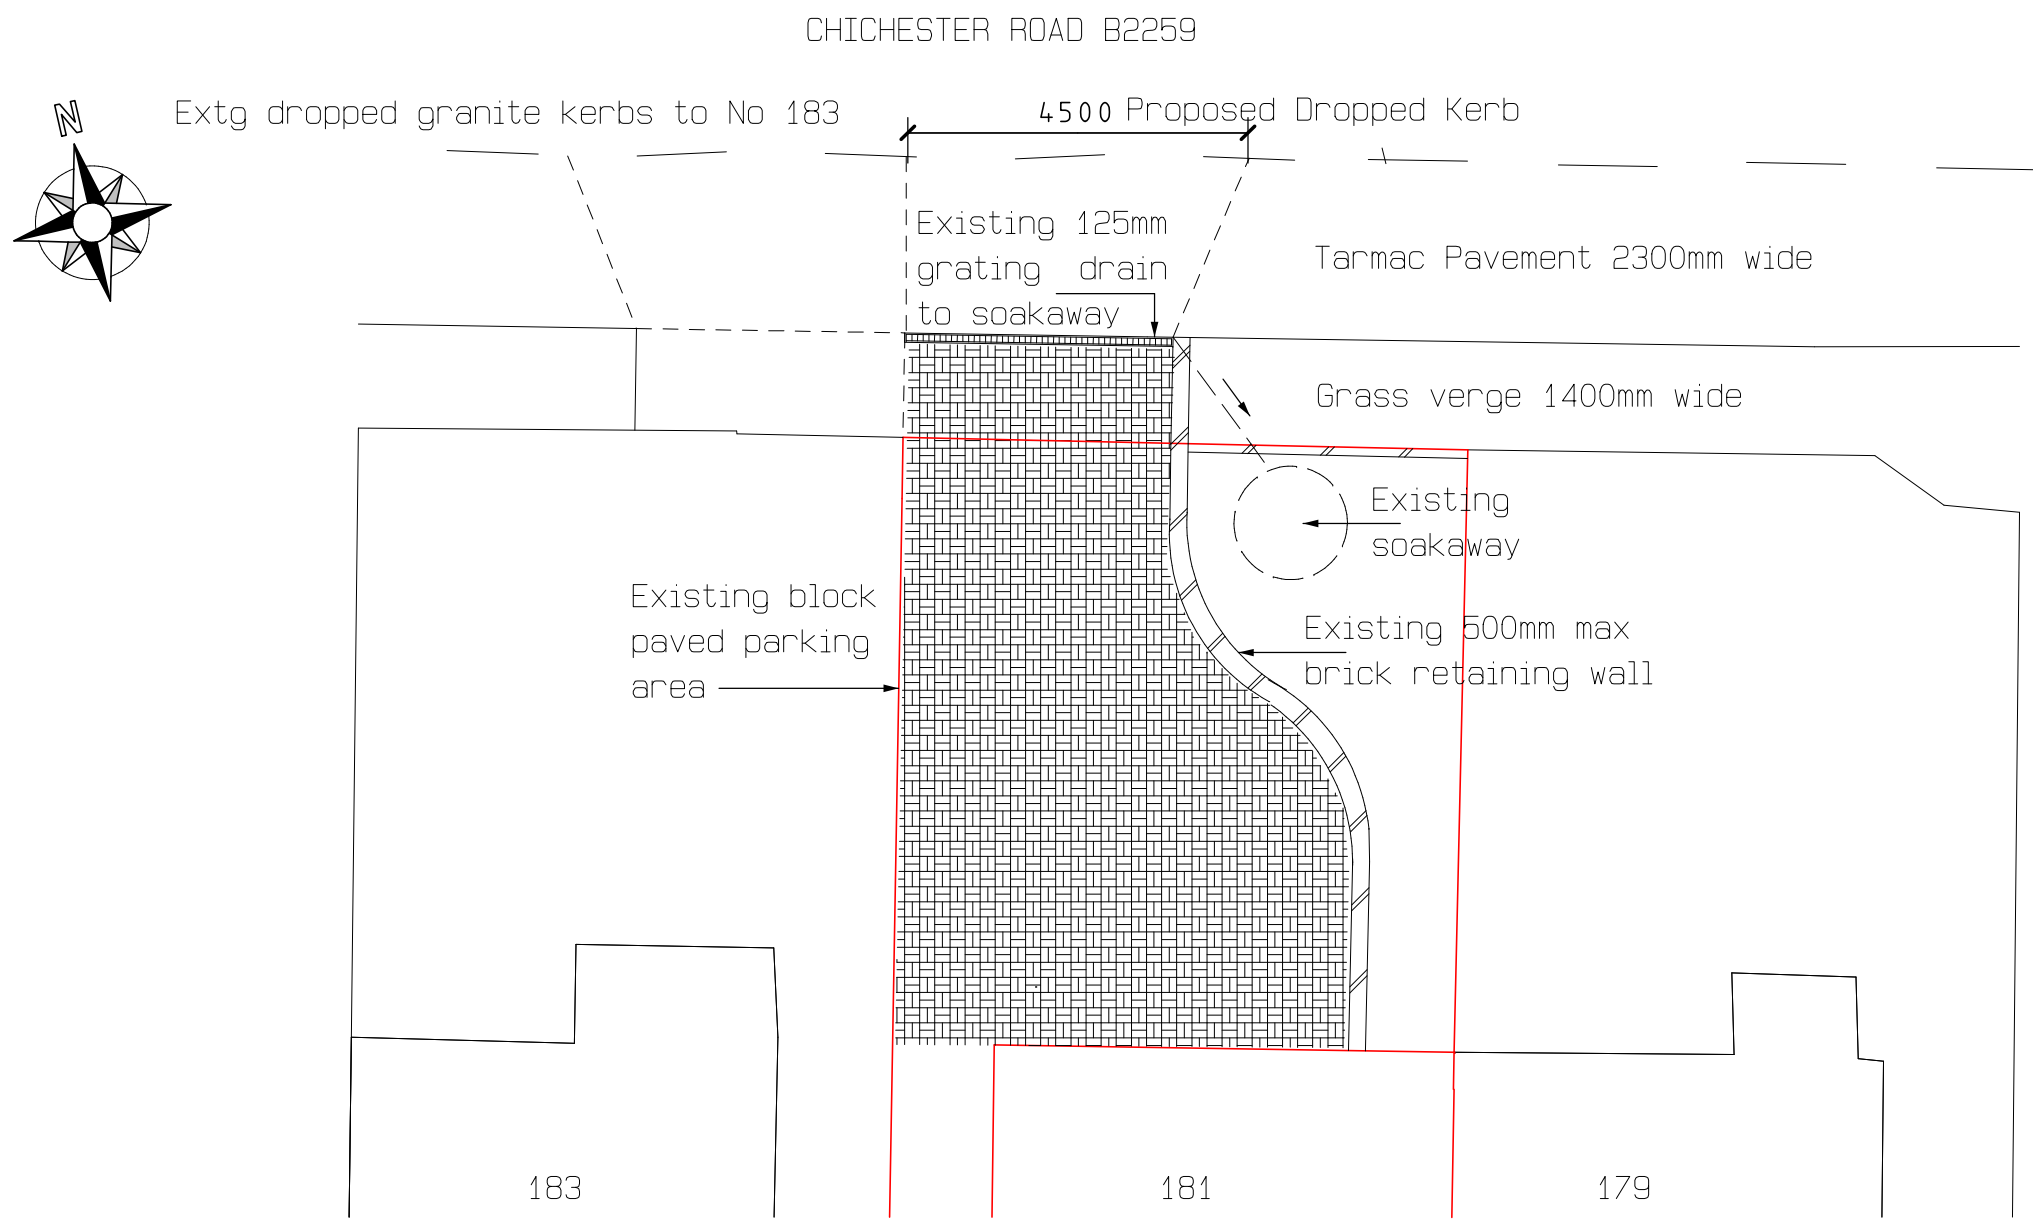


GENERAL NOTE

Sight lines - 2300mmpavement + 1400mm grass verge far exceed depth required + brick wall max 500mm high Chichester Road is 30 mph limit and totally straight so that excess of 70M is easily achieved.in both directions

To provide and lay on a concrete bed etc kerbing [existing suitably removed]

Pavement - suitably prepare existing to receive 100mm MOT type 1 sub bsae, 50mm AC20 dense binder coarse + 25mm AC6 dense surface course to BS EN 13108 all suitably compacted and rolled.

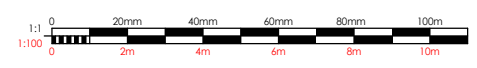

Title	Client
PROPOSED DROPPED KERB DETAILS	MR & MRS PETER LEE
Project	Drawn by Richard Hollands
PROPOSED PAVEMENT CROSSING AND DROPPED CURB	GROVE DESIGN UK
@ 181 CHICHESTER ROAD	Date October 2019
BOGNOR REGIS	Scale 1: 200 & 1 :500 @ A3
WEST SUSSEX	Drawing No 19-10-GD-239-02
PO21 5AF	Amendments