



CHICHESTER ROAD B2259

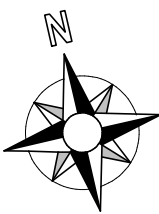

Extg dropped granite kerbs to No 183

4500 Proposed Dropped Kerb

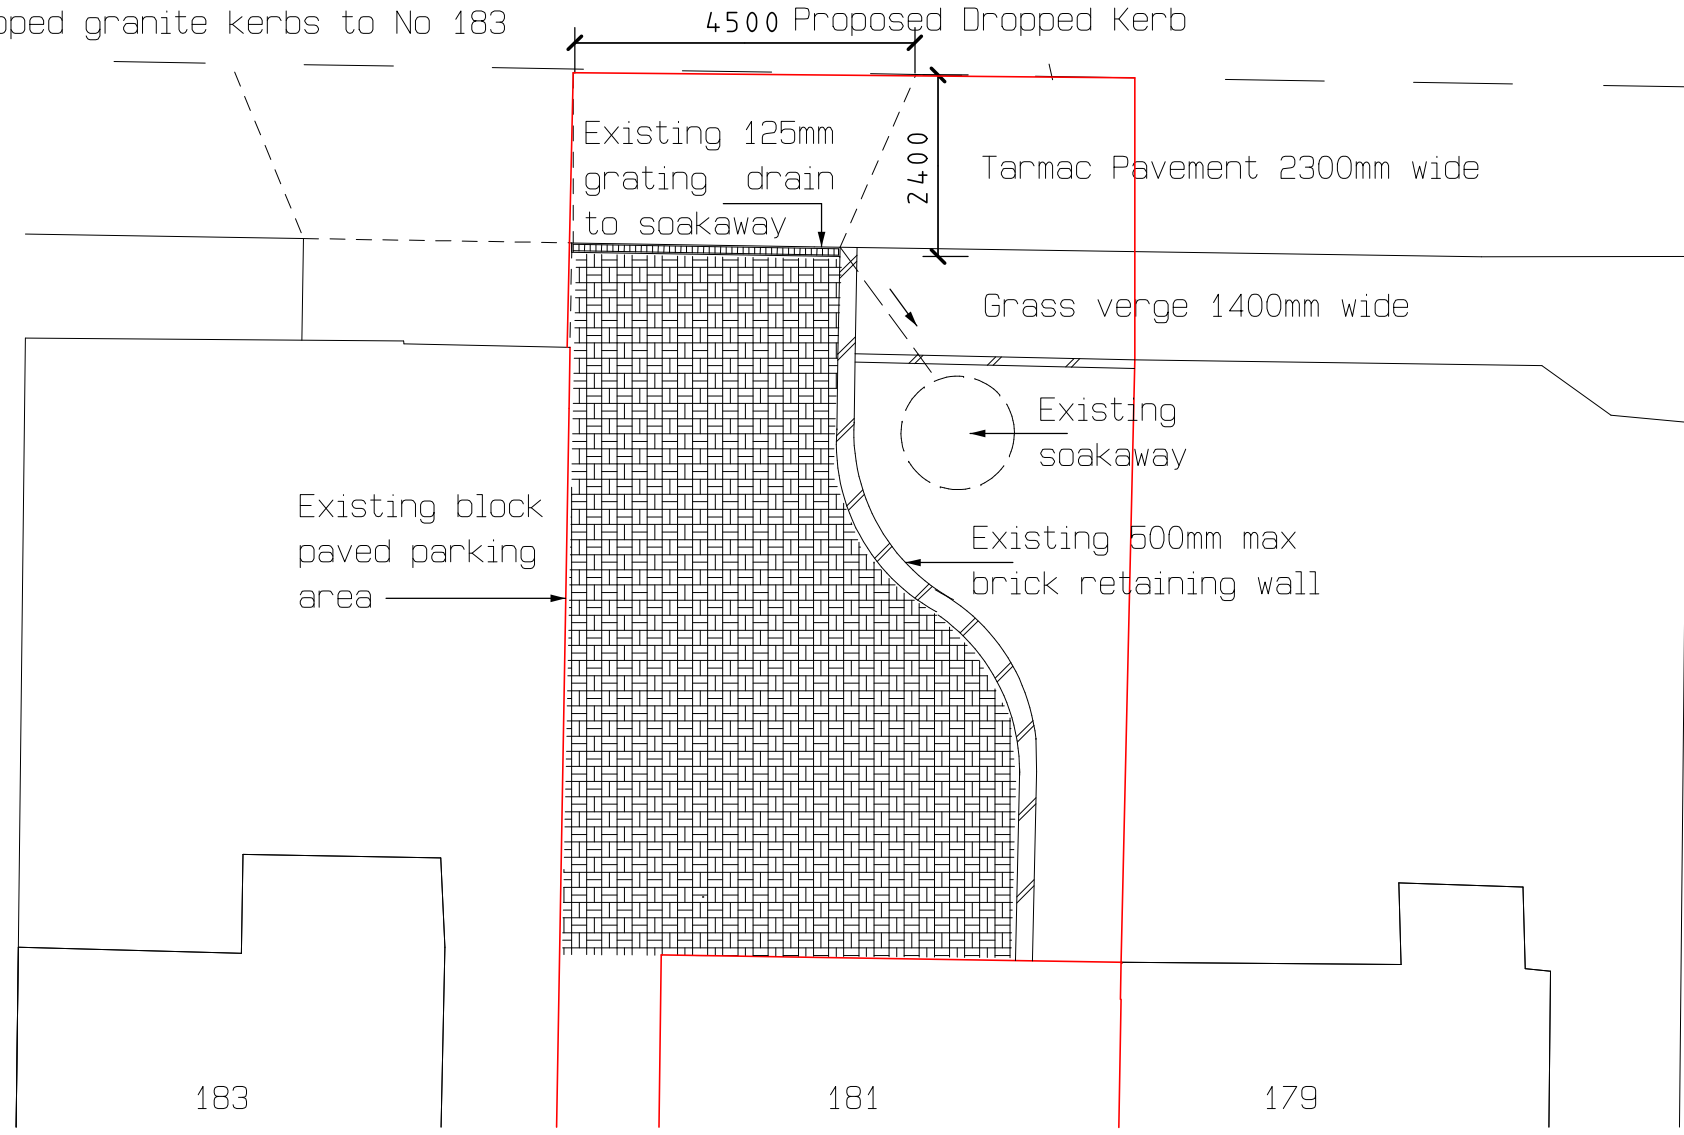

GENERAL NOTE

Sight lines - 2300mmpavement + 1400mm grass verge
far exceed depth required + brick wall max 500mm high
Chichester Road is 30 mph limit and totally straight
so that excess of 70M is easily achieved.in both
directions - see dwg 239-01A - Site Block Plan

To provide and lay on a concrete bed etc kerbing
[existing suitably removed]

Pavement - suitably prepare existing to receive 100mm
MOT type 1 sub bsae, 50mm AC20 dense binder coarse
+ 25mm AC6 dense surface course to BS EN 13108
all suitably compacted and rolled.



Title PROPOSED DROPPED KERB DETAILS	Client MR & MRS PETER LEE
Project PROPOSED PAVEMENT CROSSING AND DROPPED CURB @ 181 CHICHESTER ROAD BOGNOR REGIS WEST SUSSEX PO21 5AF	Drawn by Richard Hollands GROVE DESIGN UK Date November 2019 Scale 1: 100 @ A3 Drawing No 19-11-GD-239-02B Amendments (A) Splays added (B) Red boundary amend