




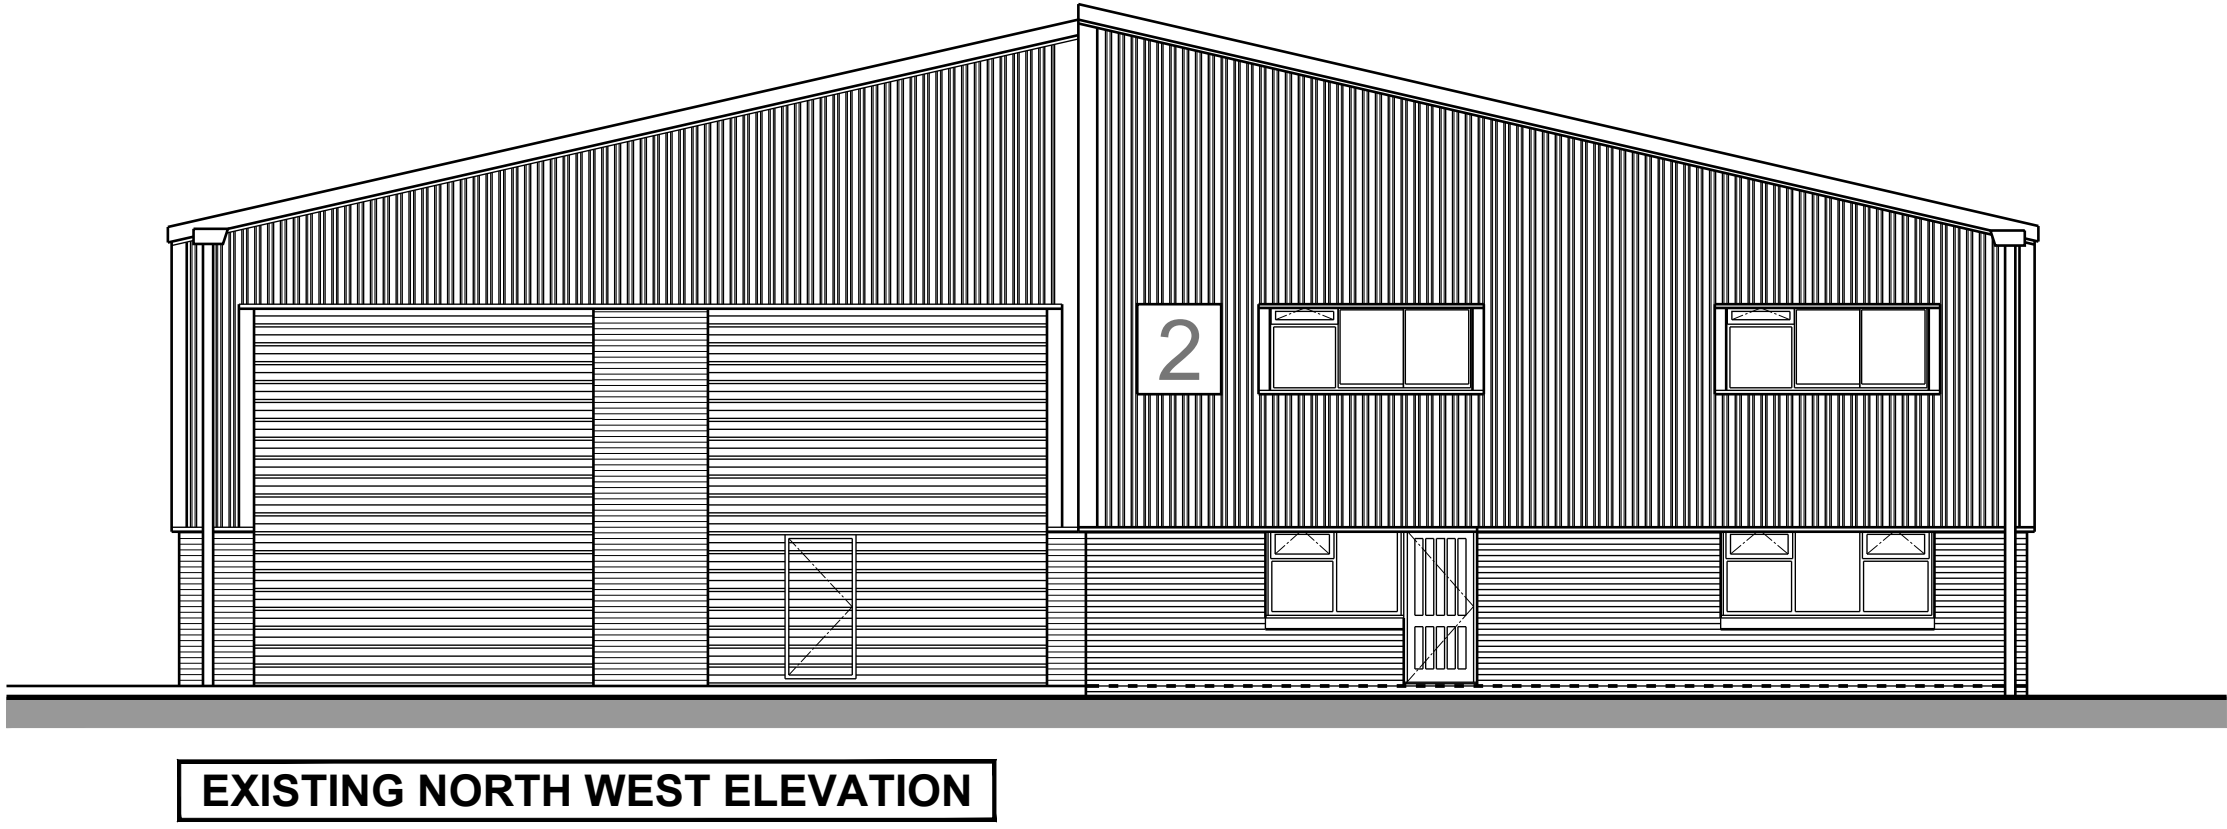

EXISTING NORTH WEST ELEVATION

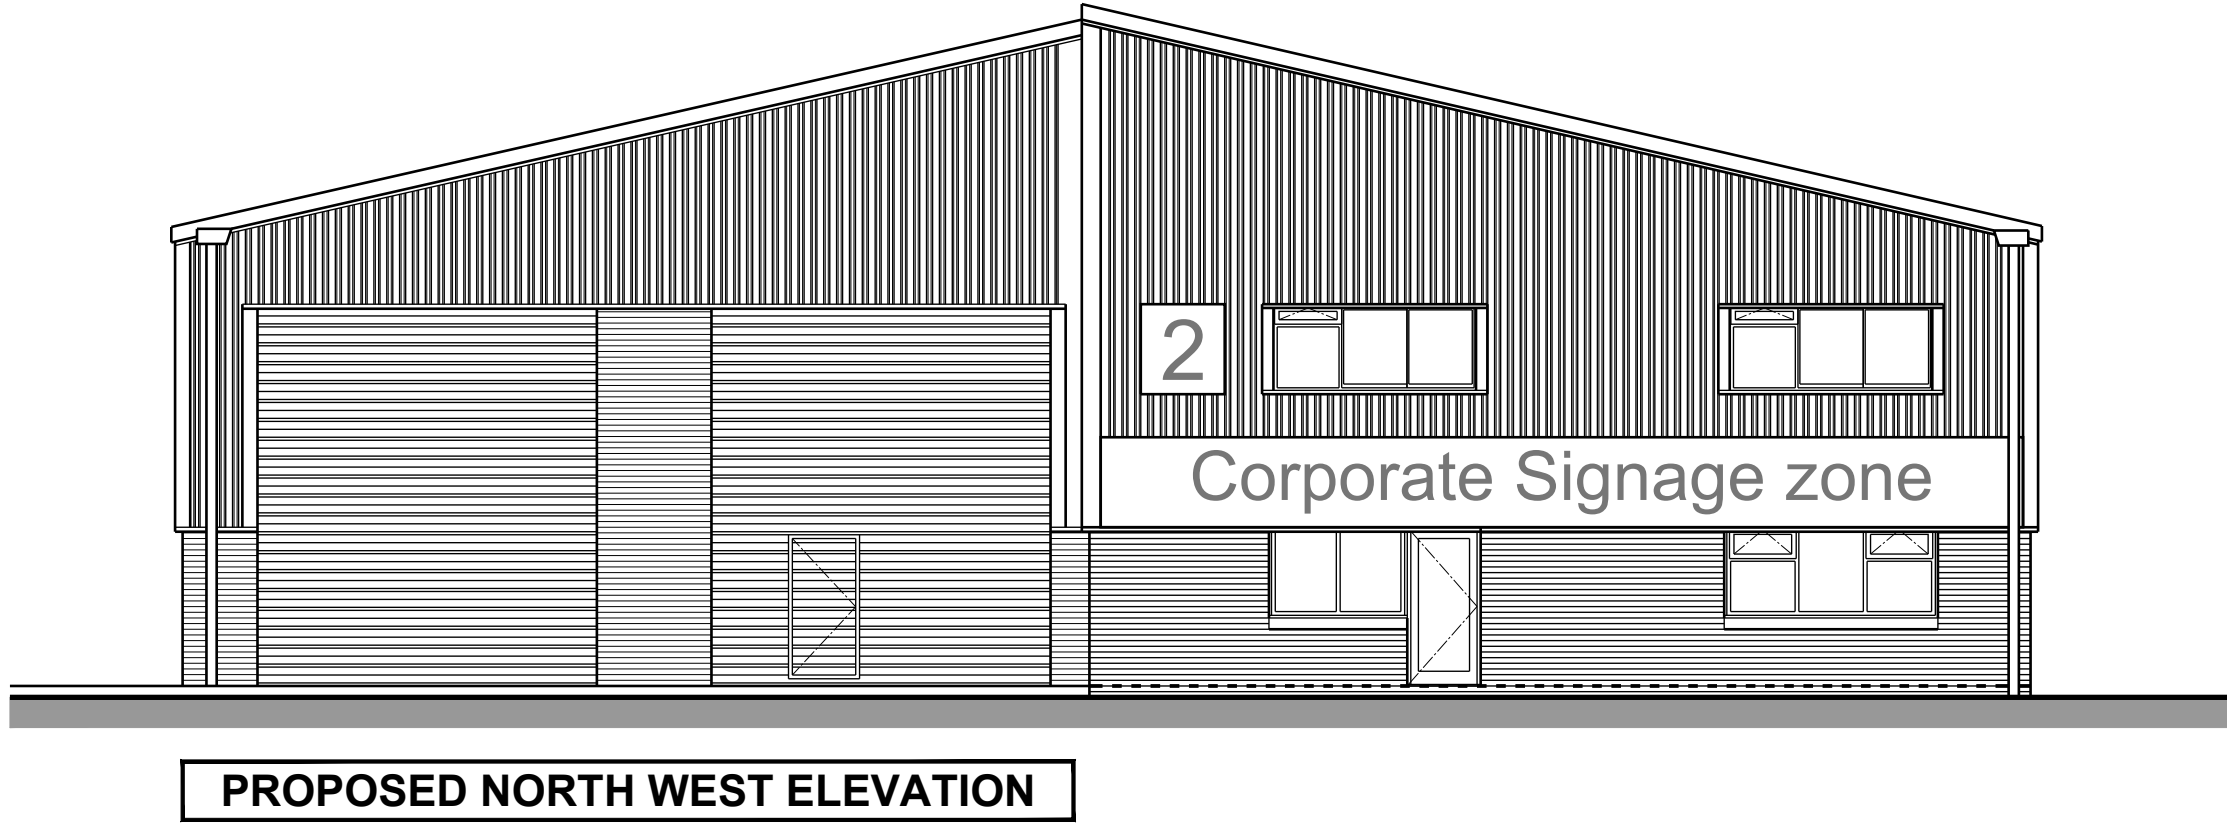


PROPOSED NORTH WEST ELEVATION

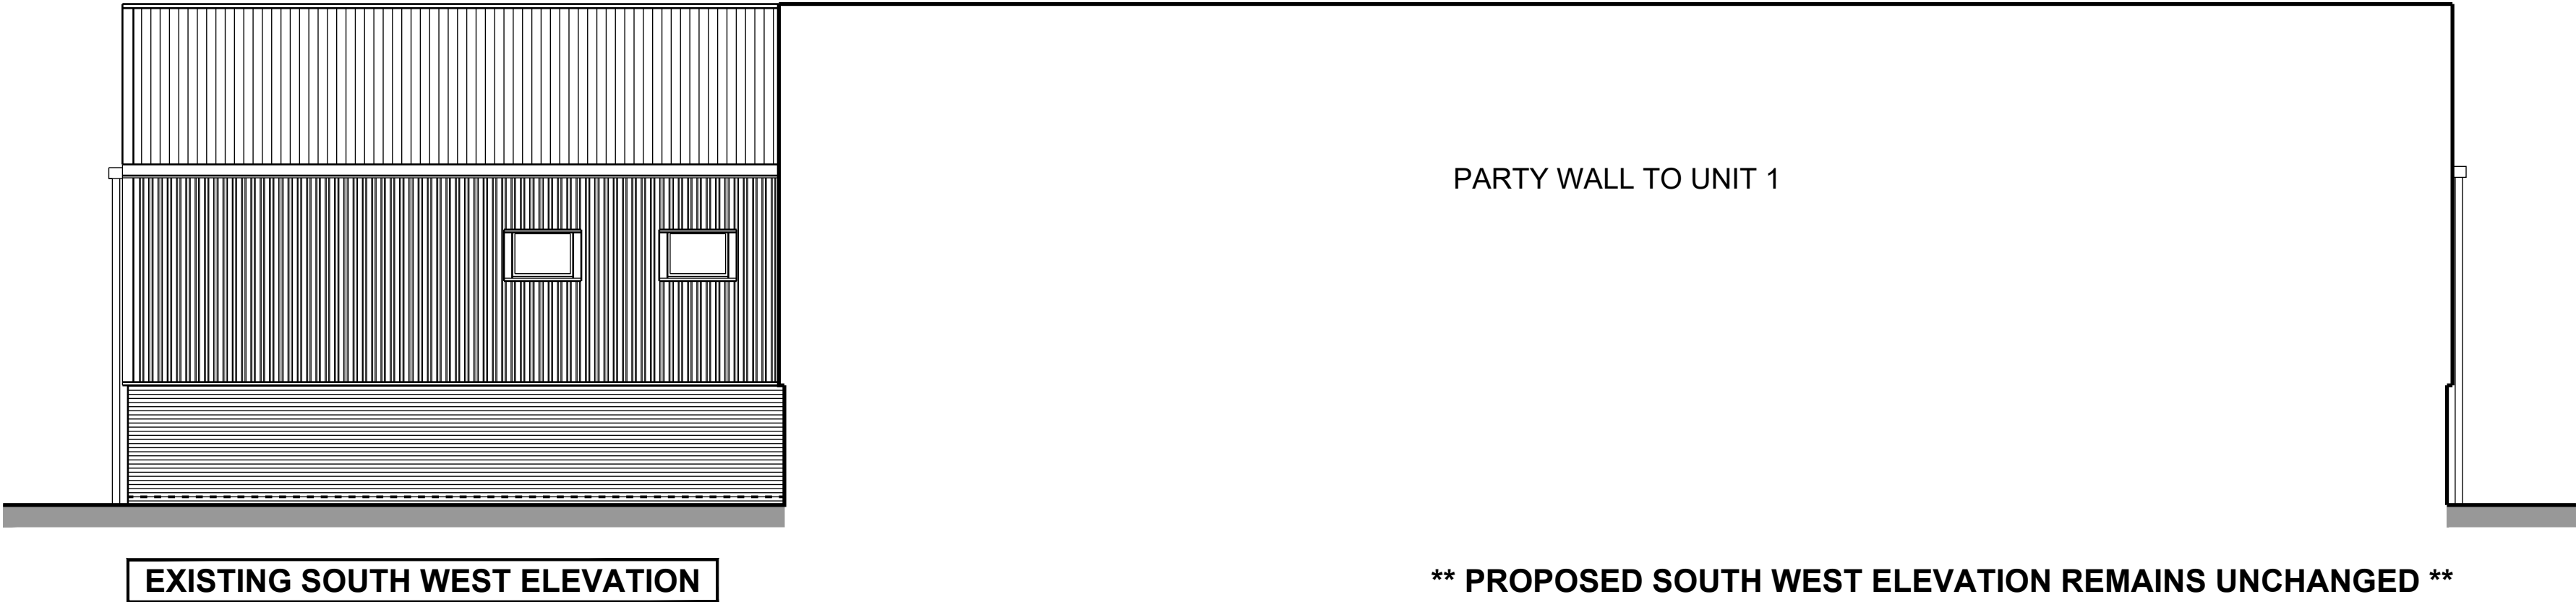


EXISTING SOUTH WEST ELEVATION

** PROPOSED SOUTH WEST ELEVATION REMAINS UNCHANGED **

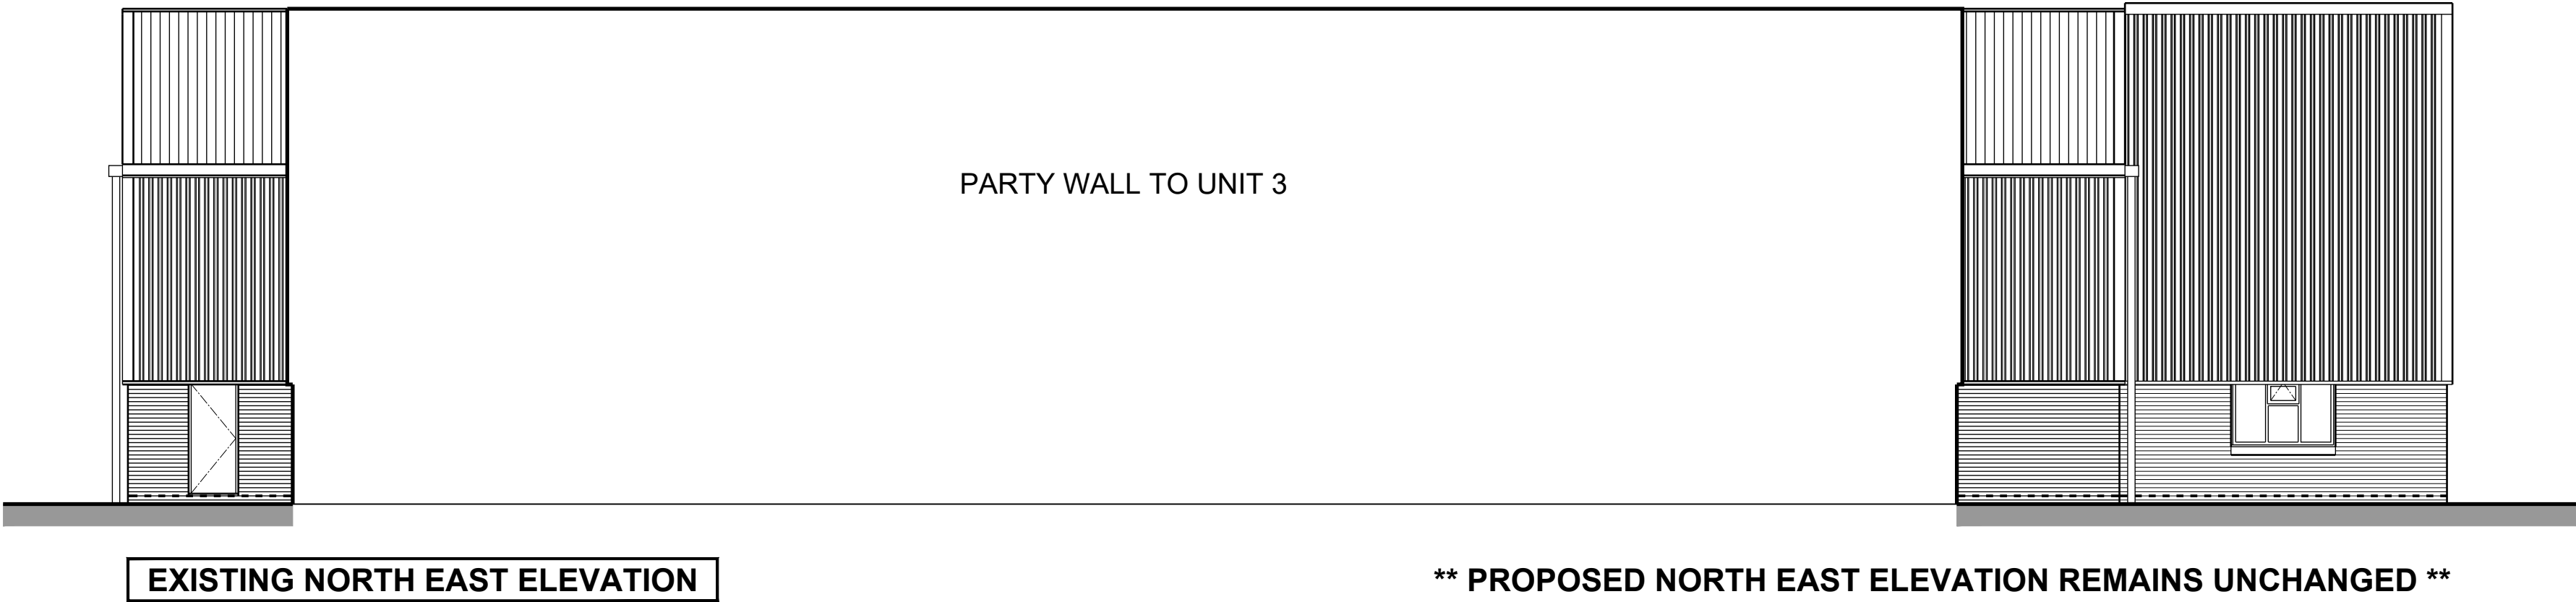


EXISTING NORTH EAST ELEVATION

** PROPOSED NORTH EAST ELEVATION REMAINS UNCHANGED **

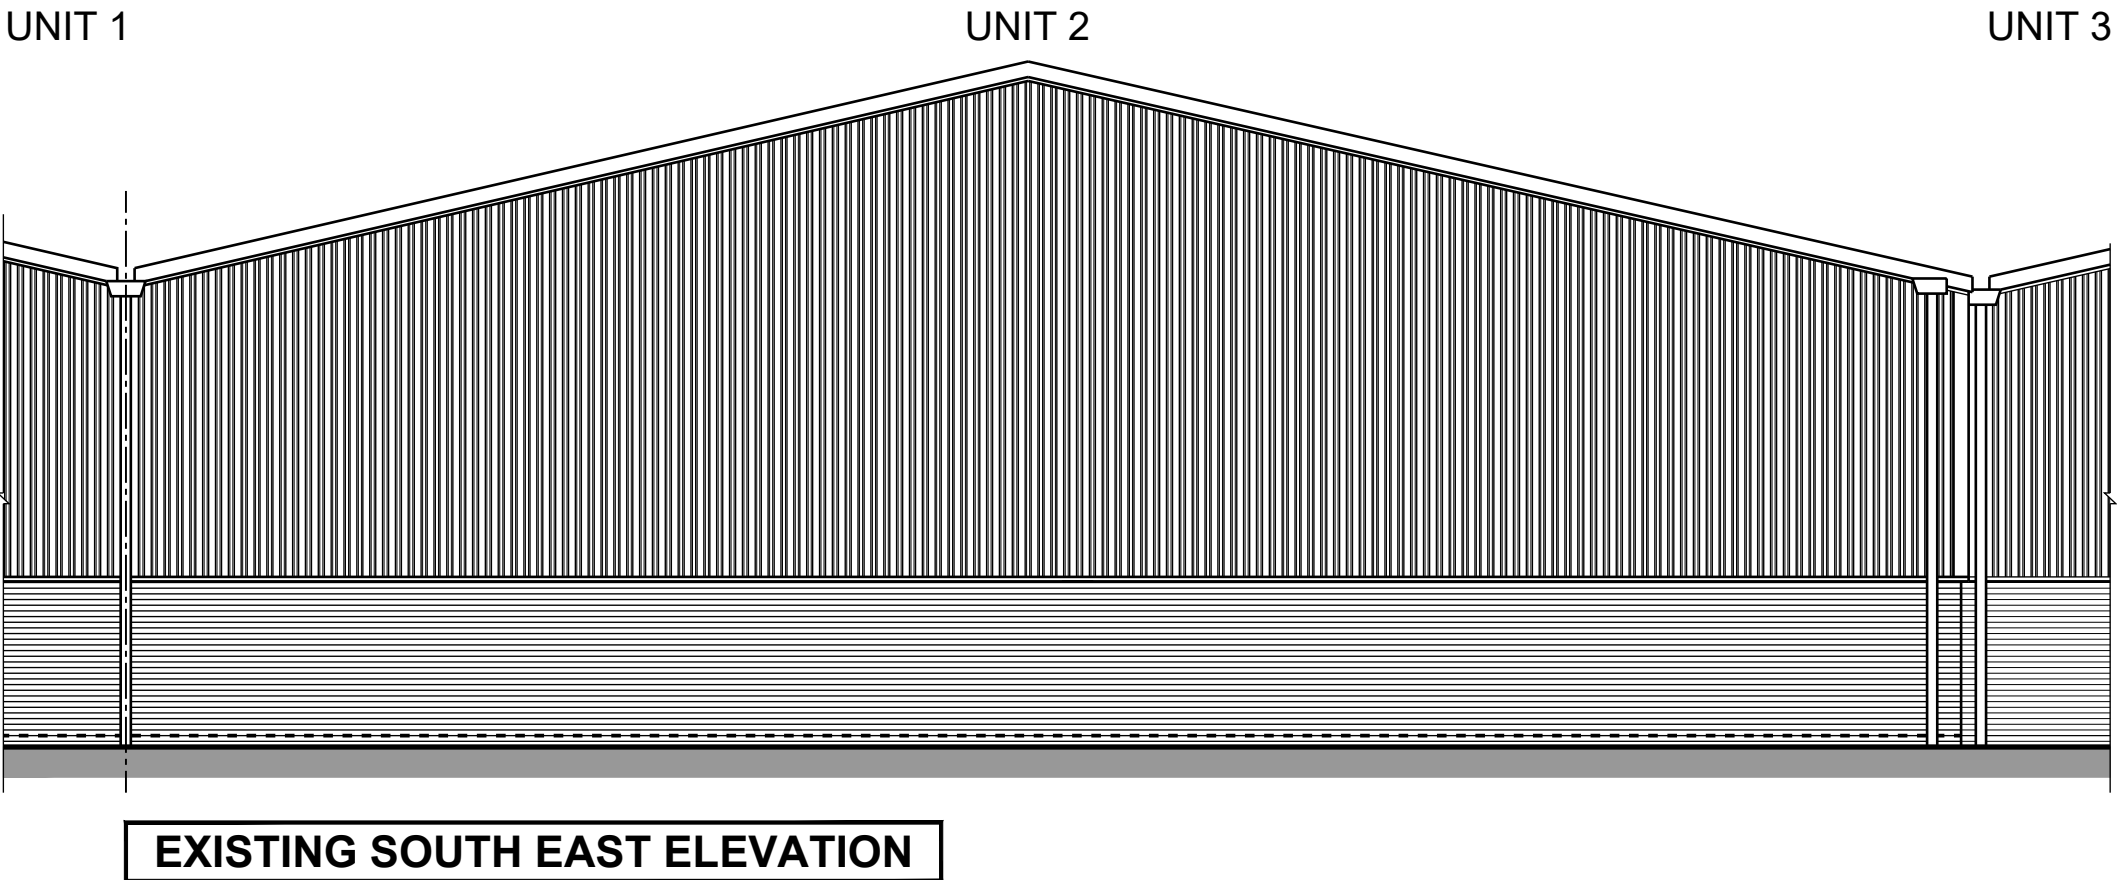

EXISTING SOUTH EAST ELEVATION

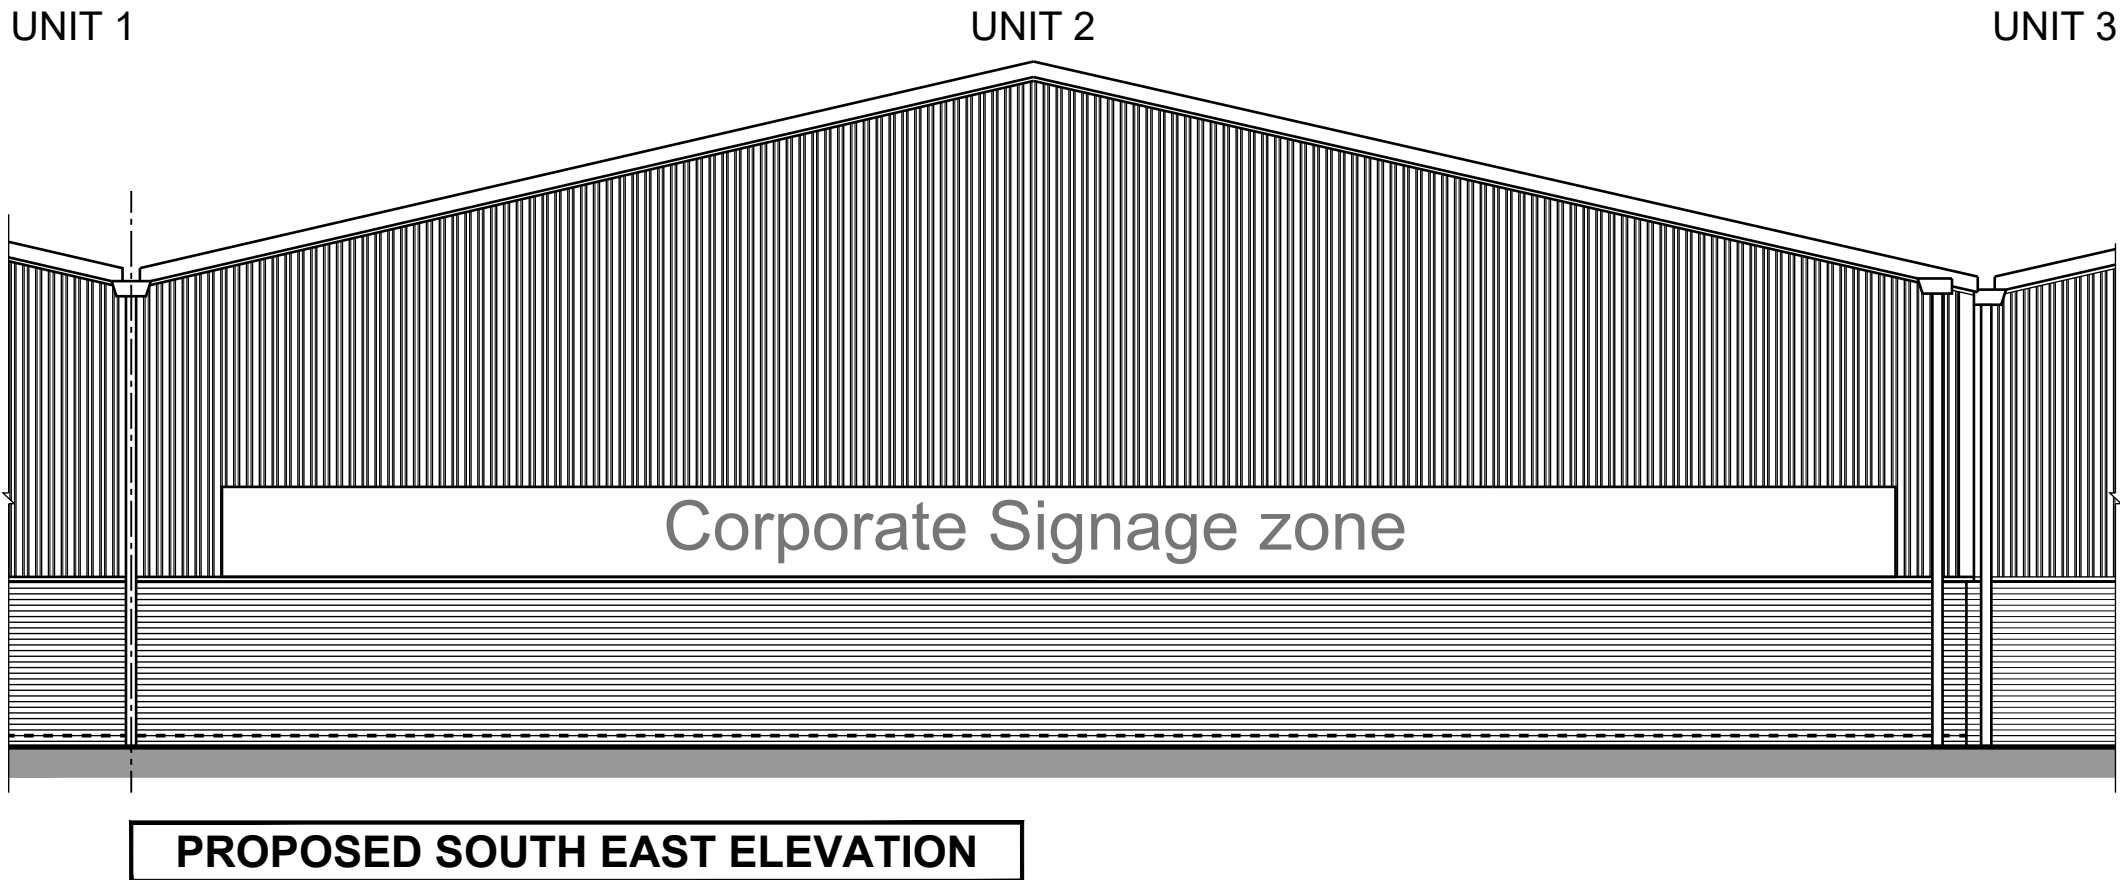

PROPOSED SOUTH EAST ELEVATION

ELEVATIONS (EXISTING & PROPOSED)
PLANNING APPLICATION

