




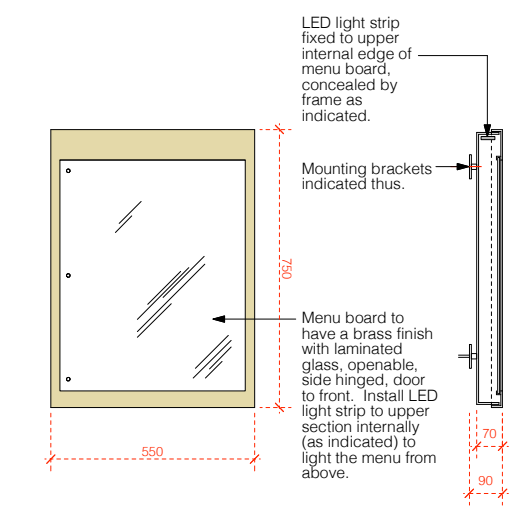

PROPOSED MENU BOARD DETAIL
Scale 1:10@A1, 1:20@A3

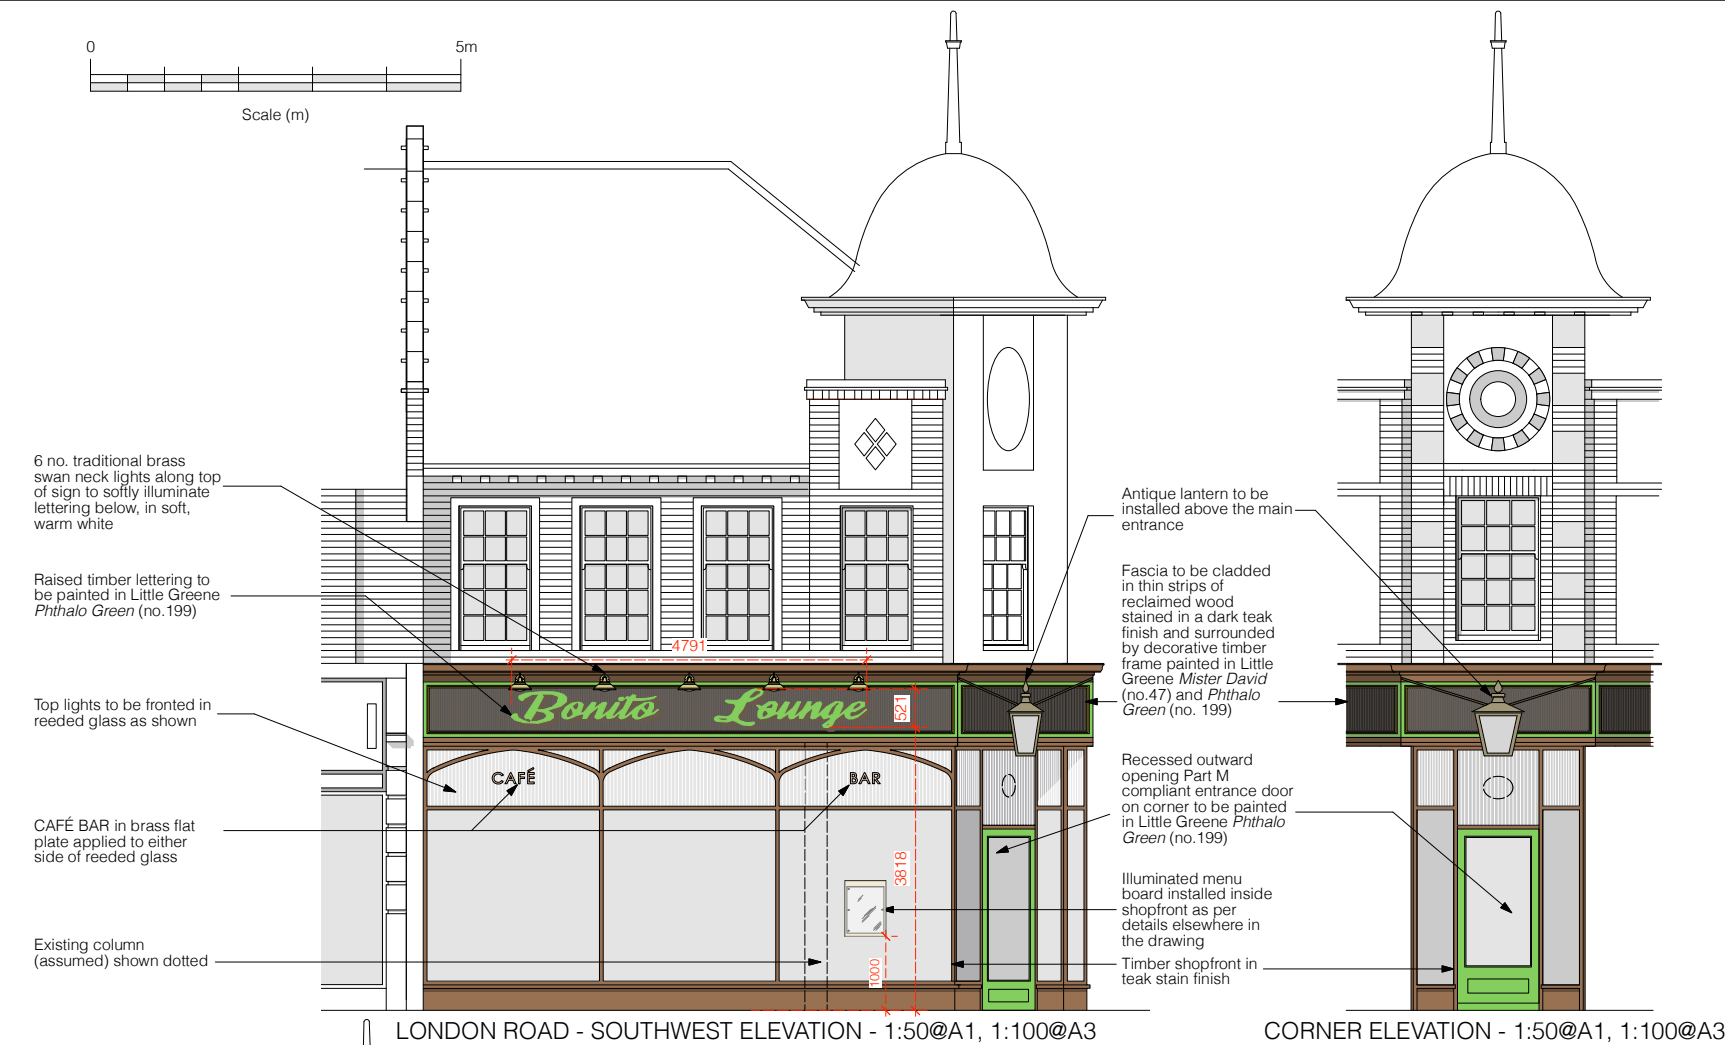

PROPOSED SIGN SECTION
Scale 1:5@A1, 1:10@A3

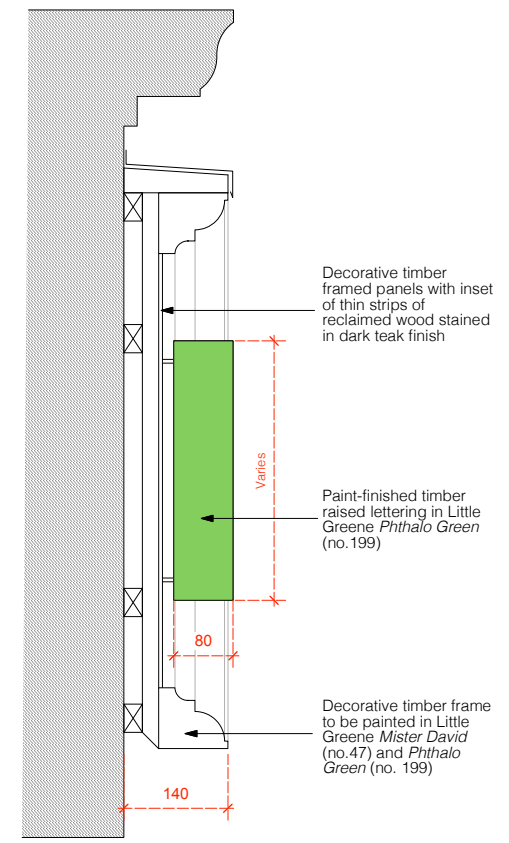

Rev	Date	Initials	Details
A	17-11-21	FW	General revision as per CL comments
Purpose of Issue			
ADVERTISEMENT CONSENT			
RICHARD PEDLAR ARCHITECTS			
ARCHITECTURE • CONSERVATION • URBAN DESIGN			
RPCA 4 Grove Road Redland Bristol BS6 6UJ • 0117 974 2612 www.rpca.co.uk • info@rpca.co.uk			
Project			
BONITO LOUNGE at 1 London Road Bognor Regis Sussex PO21 1PQ			
Client			
Loungers UK Limited			
Title			
Proposed Signage			
Drawing No.			
LNG4249.20A			
Scale			
1:50 @A1 1:100 @ A3			
Date			
NOV 2021			
Responsibility is not accepted for errors made by others in scaling from this drawing. All construction information to be taken from figured dimensions only.			

PRELIMINARY