
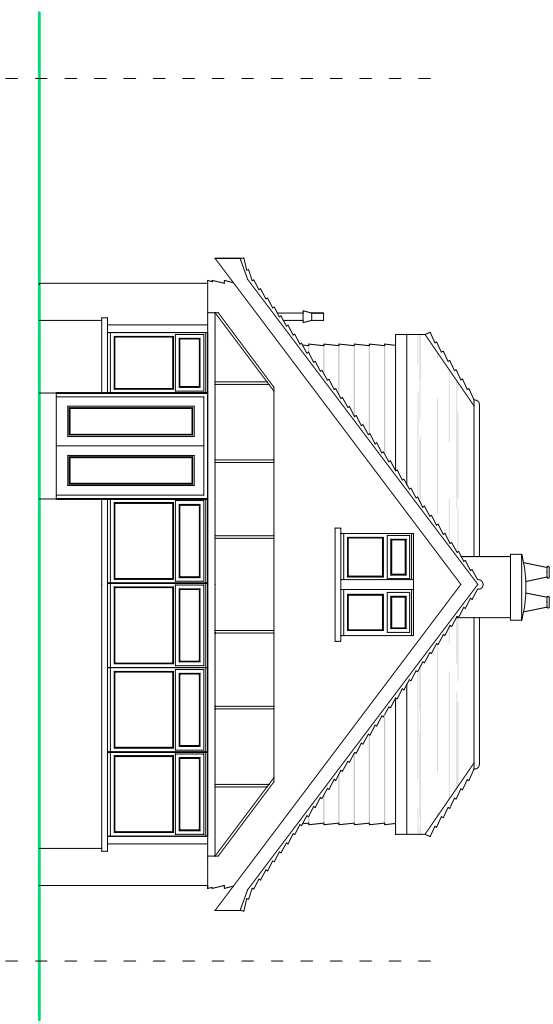
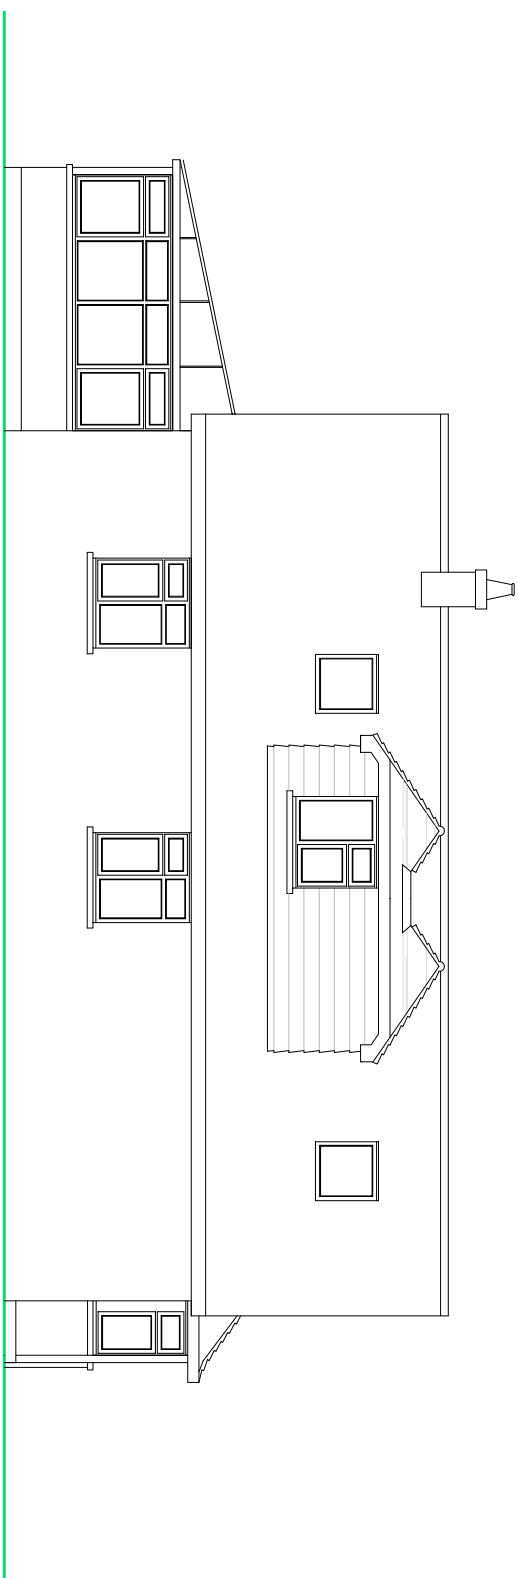
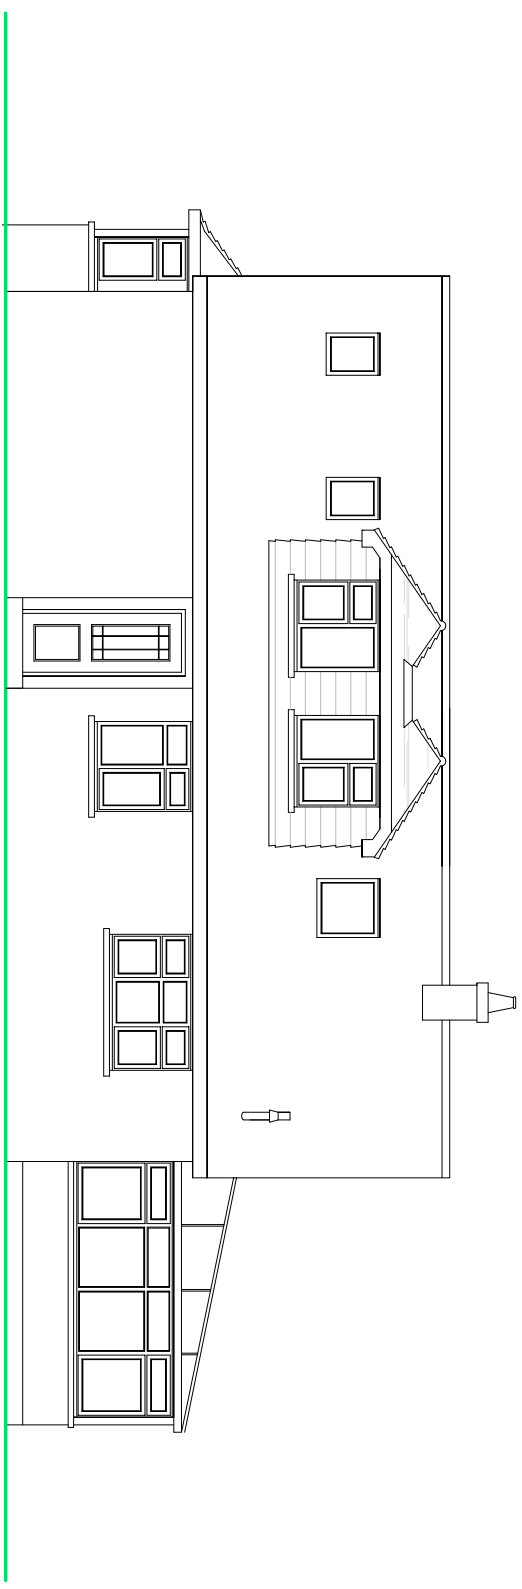


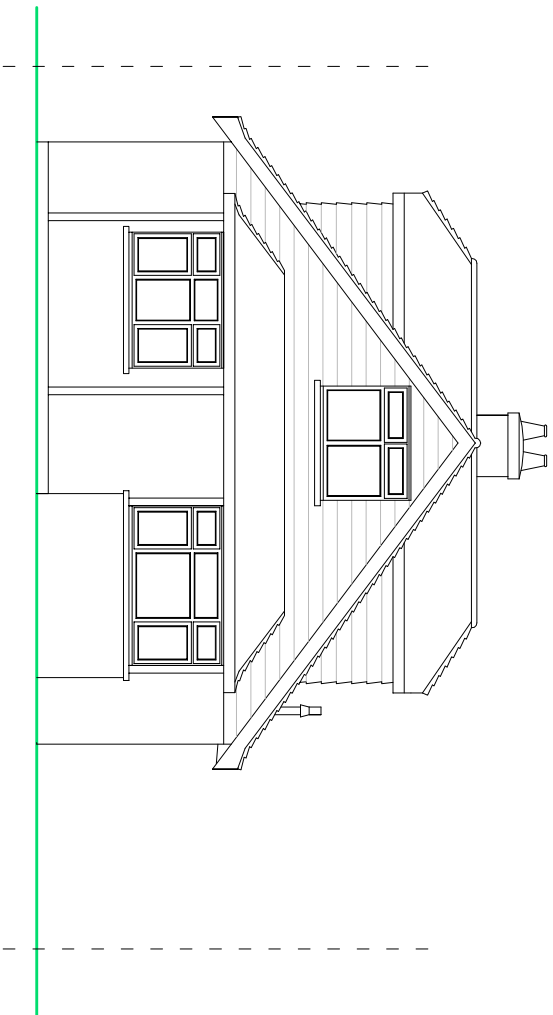

SIDE ELEVATION

REAR ELEVATION


NOTES

ROOF - Dark coloured plain concrete tiles to pitched roof.

WALLS - White painted render to external walls to lower elevations, upper gable walls and dormer cheeks to be Marley Eternit Cedral Weatherboard - grey coloured.

WINDOWS/DOORS - White PVC framed double glazed units.

EXISTING ELEVATIONS

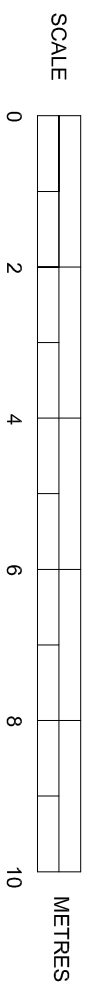

SUSSEX BUILDING CONSULTANCY LIMITED 3 NORTHCOTE ROAD, BOGNOR REGIS, WEST SUSSEX. SCALE - 1/100 REV - DATE - 24/09/2015		 LABC partner 3 NORTHCOTE ROAD BOGNOR REGIS PO21 3LZ TEL. + (01243) 961379
---	--	--