




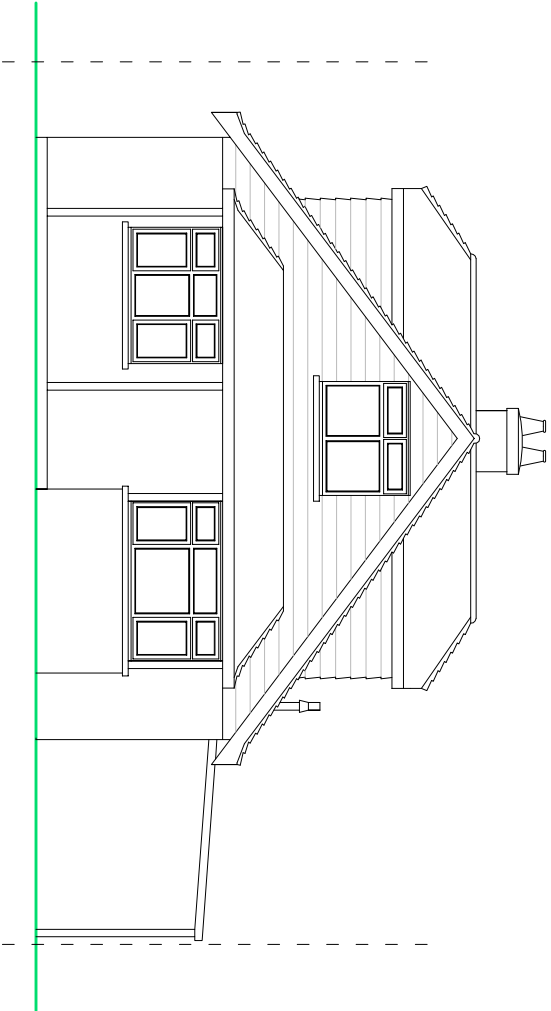


FRONT ELEVATION

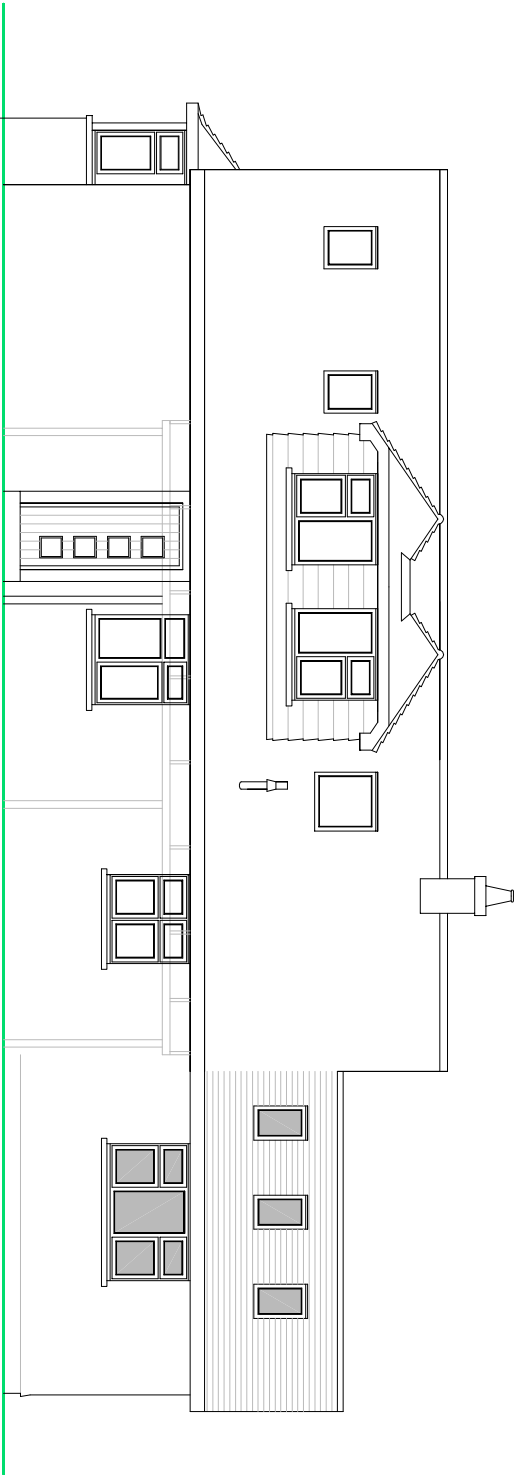

SIDE ELEVATION

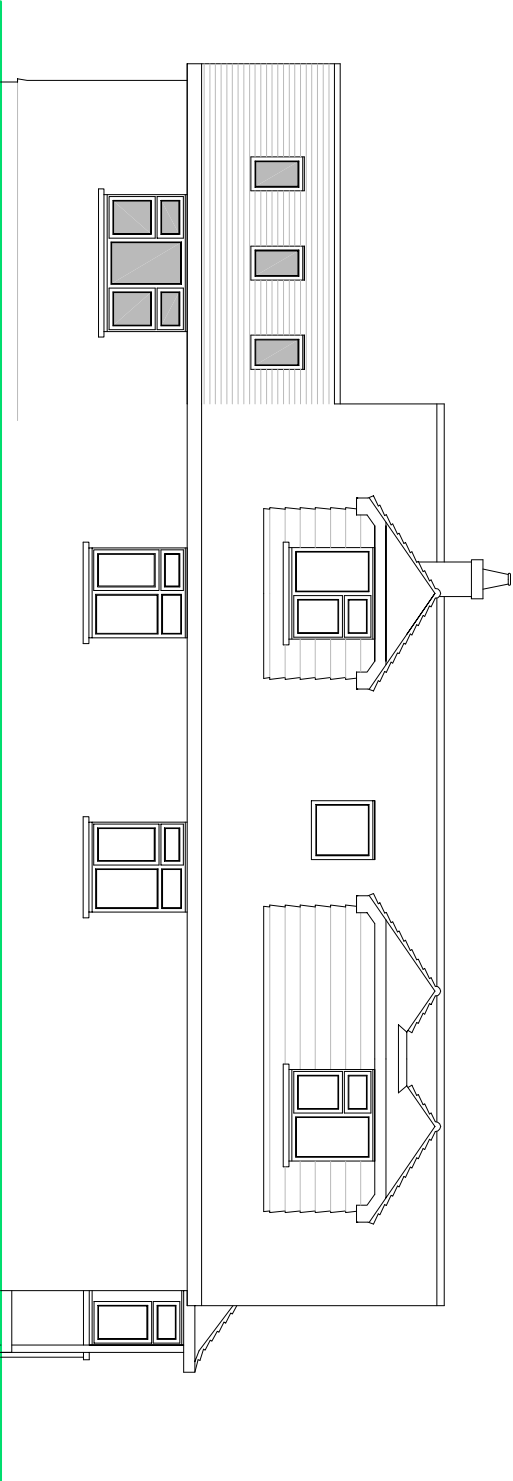

SIDE ELEVATION

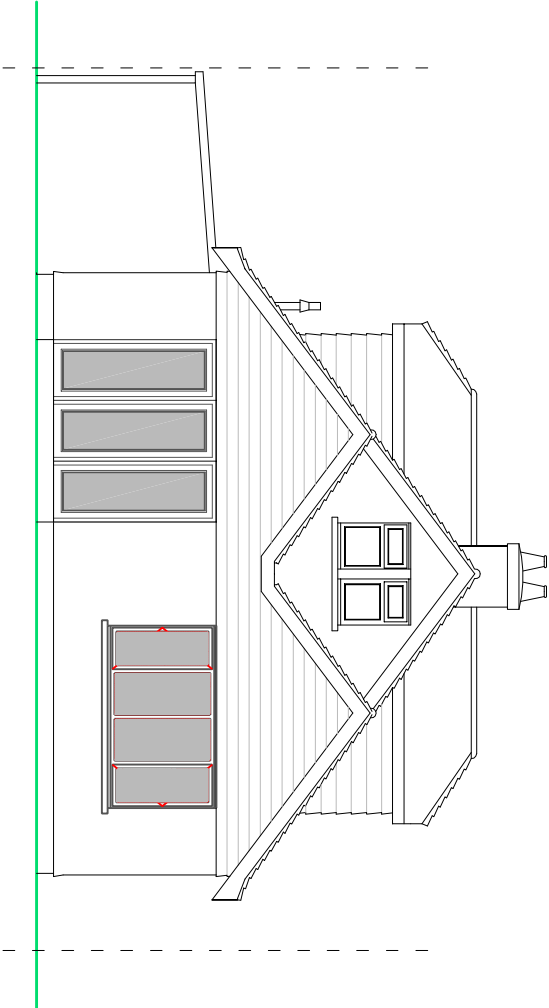

REAR ELEVATION


NOTES

ROOF - Dark coloured plain concrete tiles to pitched roof to match.

WALLS - White painted render to external walls to lower elevations, upper gable walls and dormer cheeks to be Marley Eternit Cedral Weatherboard - grey coloured.

WINDOWS/DOORS - White PVC framed double glazed units.

PROPOSED ELEVATIONS

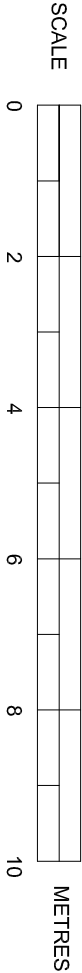

SUSSEX BUILDING CONSULTANCY LIMITED

3 NORTHCOTE ROAD,
BOGNOR REGIS, WEST SUSSEX.

SCALE - 1/100 REV - D DATE - 21/03/2017



partner
LABC

3 NORTHCOTE ROAD
BOGNOR REGIS
PO21 3LZ
TEL - (01243) 861379