

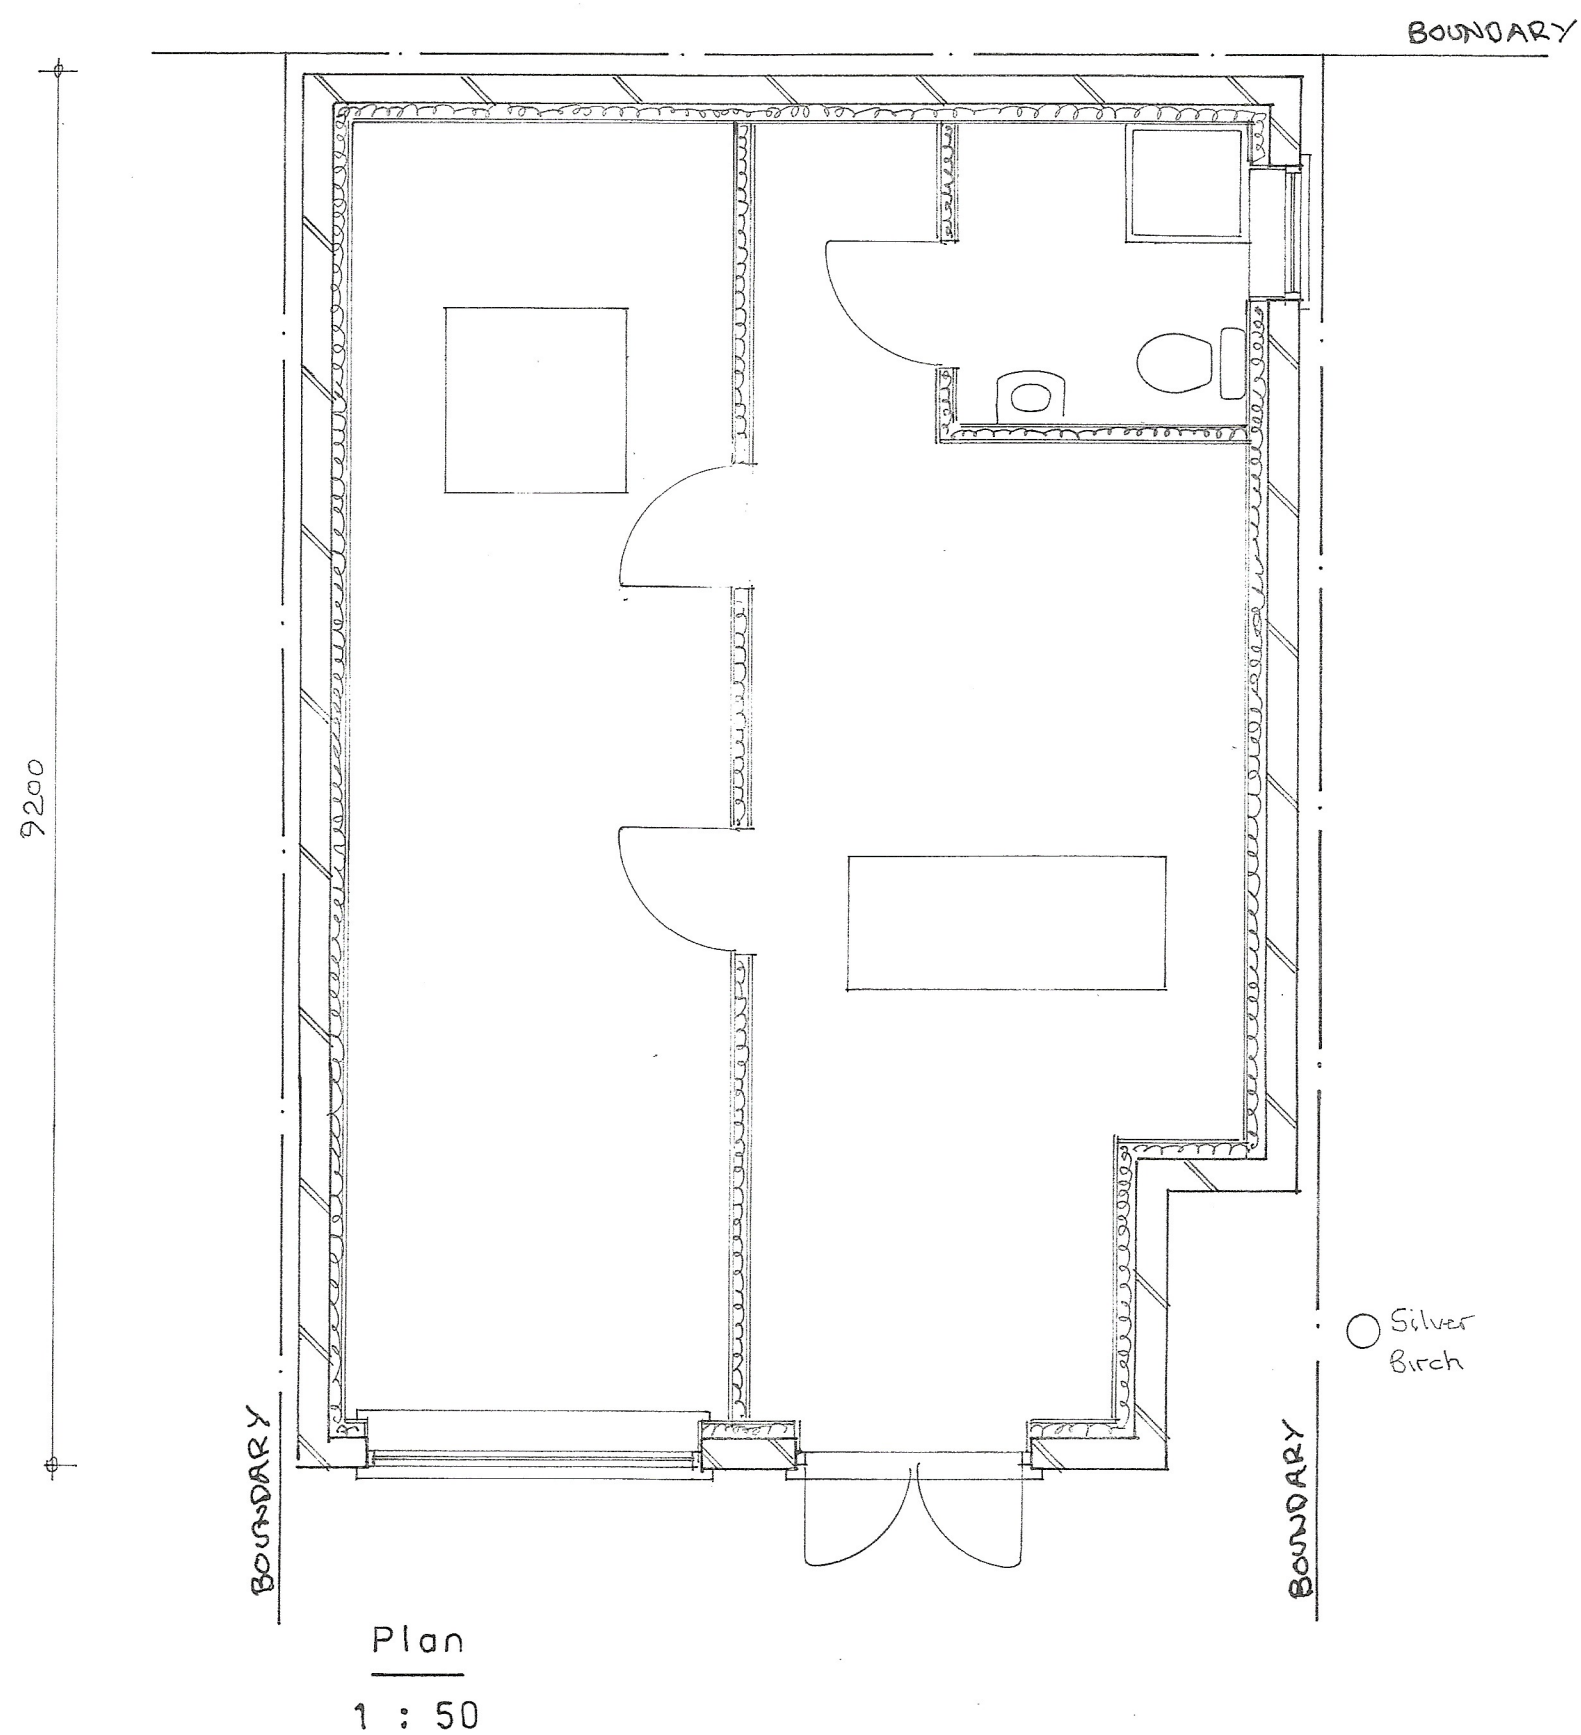


Red facing brickwork with white
upvc Georgian window frames.

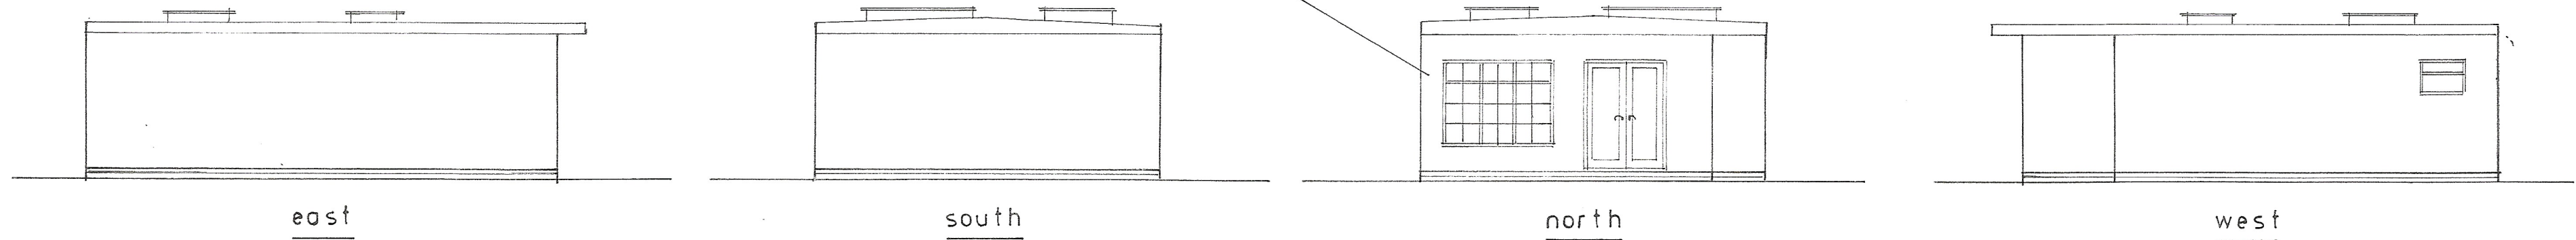

○ Silver
Birch

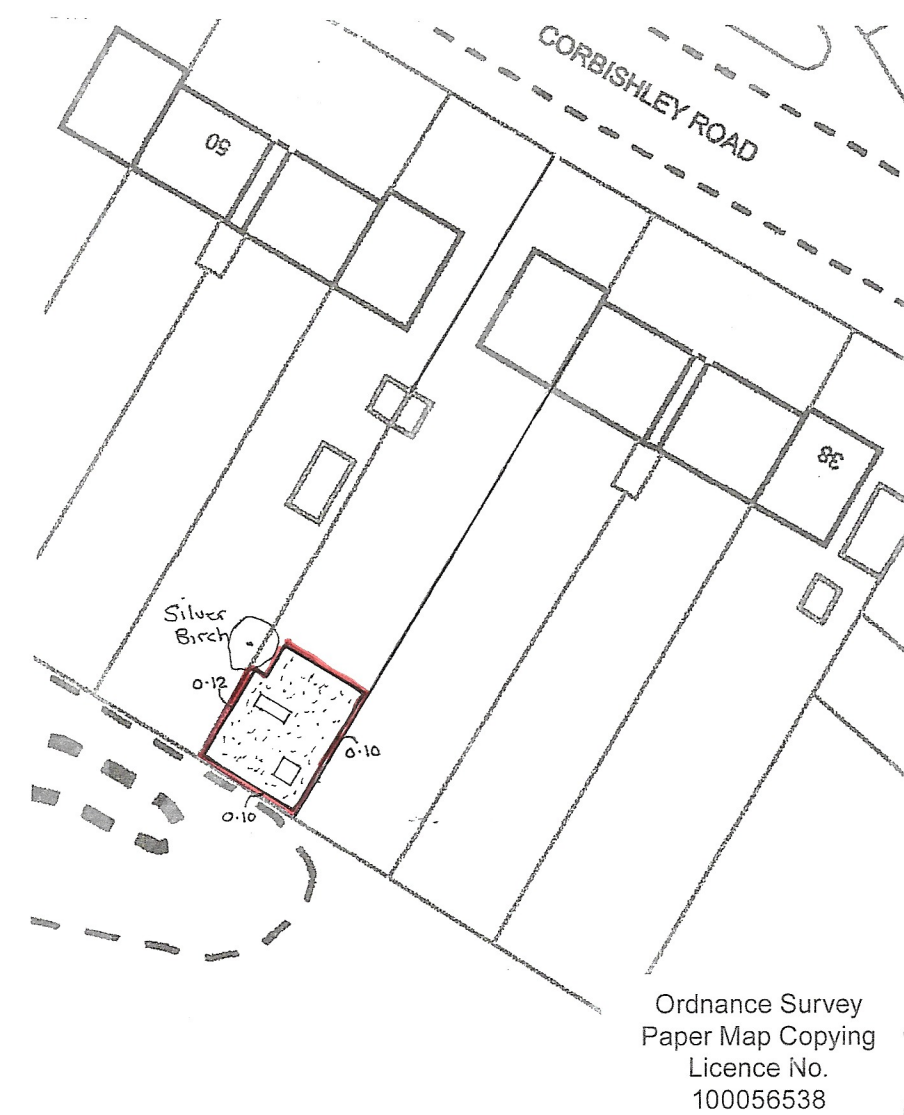

block plan
1 : 500



location plan
1 : 1250

sheet 1 of 1

Proposed

PROPOSED DETACHED OUTBUILDING AT 44, CORBISHLEY ROAD, BOGNOR REGIS
FOR MR. A. PAULVR,

Bryan Butcher
Rainbow Cottage
Nyetimber Lane
Bognor Regis PO21 3JX
01243 266871
07973 233442
bryan.butcher@btinternet.com
www.bryanbutcher.com