ARUN DISTRICT COUNCIL BR09643 3PL

Key Plan:

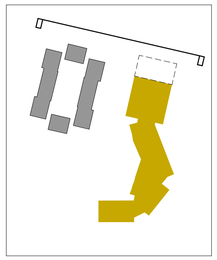

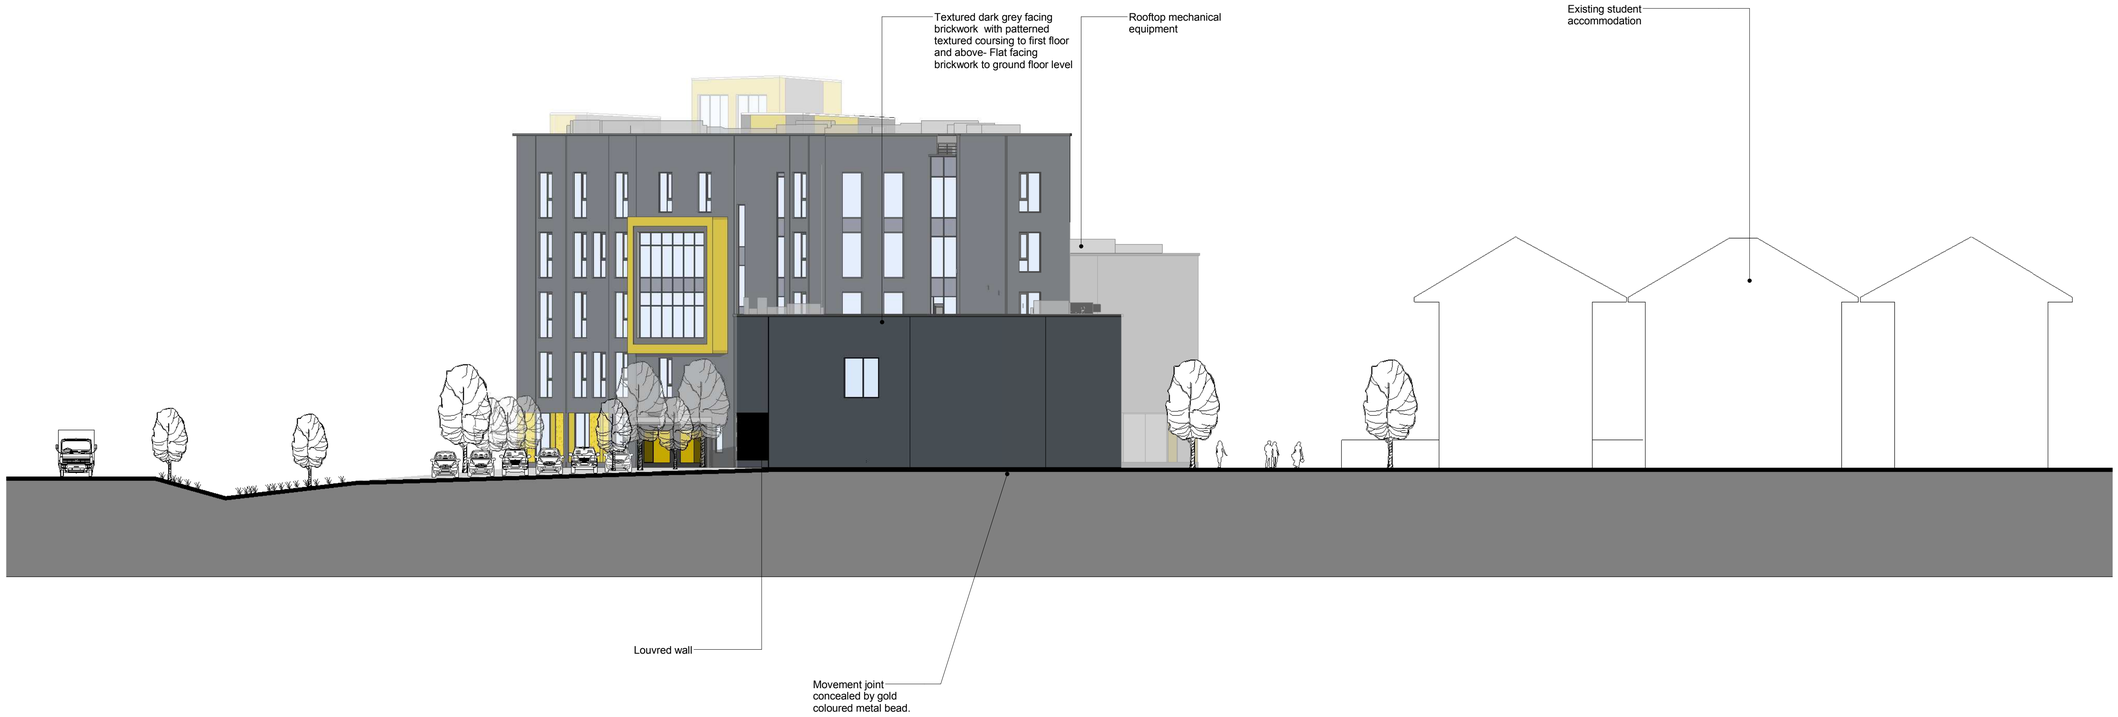

Responsibility is not accepted for errors made by others in scaling from this drawing.
All construction information should be taken from figured dimensions only.

0mm 50mm 100mm

- Dark grey brick
- Textured dark grey brick
- Flint
- Solid gold coloured metal panel
- Perforated gold coloured metal panel
- Glazing
- Back painted glass spandrel panel
- Open coursed brick panels over windows
- Gold coloured metal bead concealing vertical movement joint

STATUS	REV	DATE	DESCRIPTION
	B	14/09/2017	Roof plant amended
	A	21/04/2017	

PROJECT TEAM

STRIDE TREGLOWN
WSP | PARSONS BRINCKERHOFF
HOARE LEA

CONSULTANT

STRIDE TREGLOWN

REVISED BY AR
CHECKED BY TR

© Stride Treglown Limited 2015

stridetreglown.com Southampton

CLIENT NAME
University of Chichester

ORIGINATOR NO
50136

PROJECT
Engineering and Digital Technology Park
University of Chichester
Bognor Regis Campus
Felpham Way
PO22 8QT

DRAWING TITLE
North Elevation

SUITABILITY STATUS
PL Planning

SCALE
As indicated @ A1

PROJECT | ORIGINATOR | ZONE | LEVEL | TYPE | ROLE | CLASS | NUMBER
50136-AP_013

REVISION
B