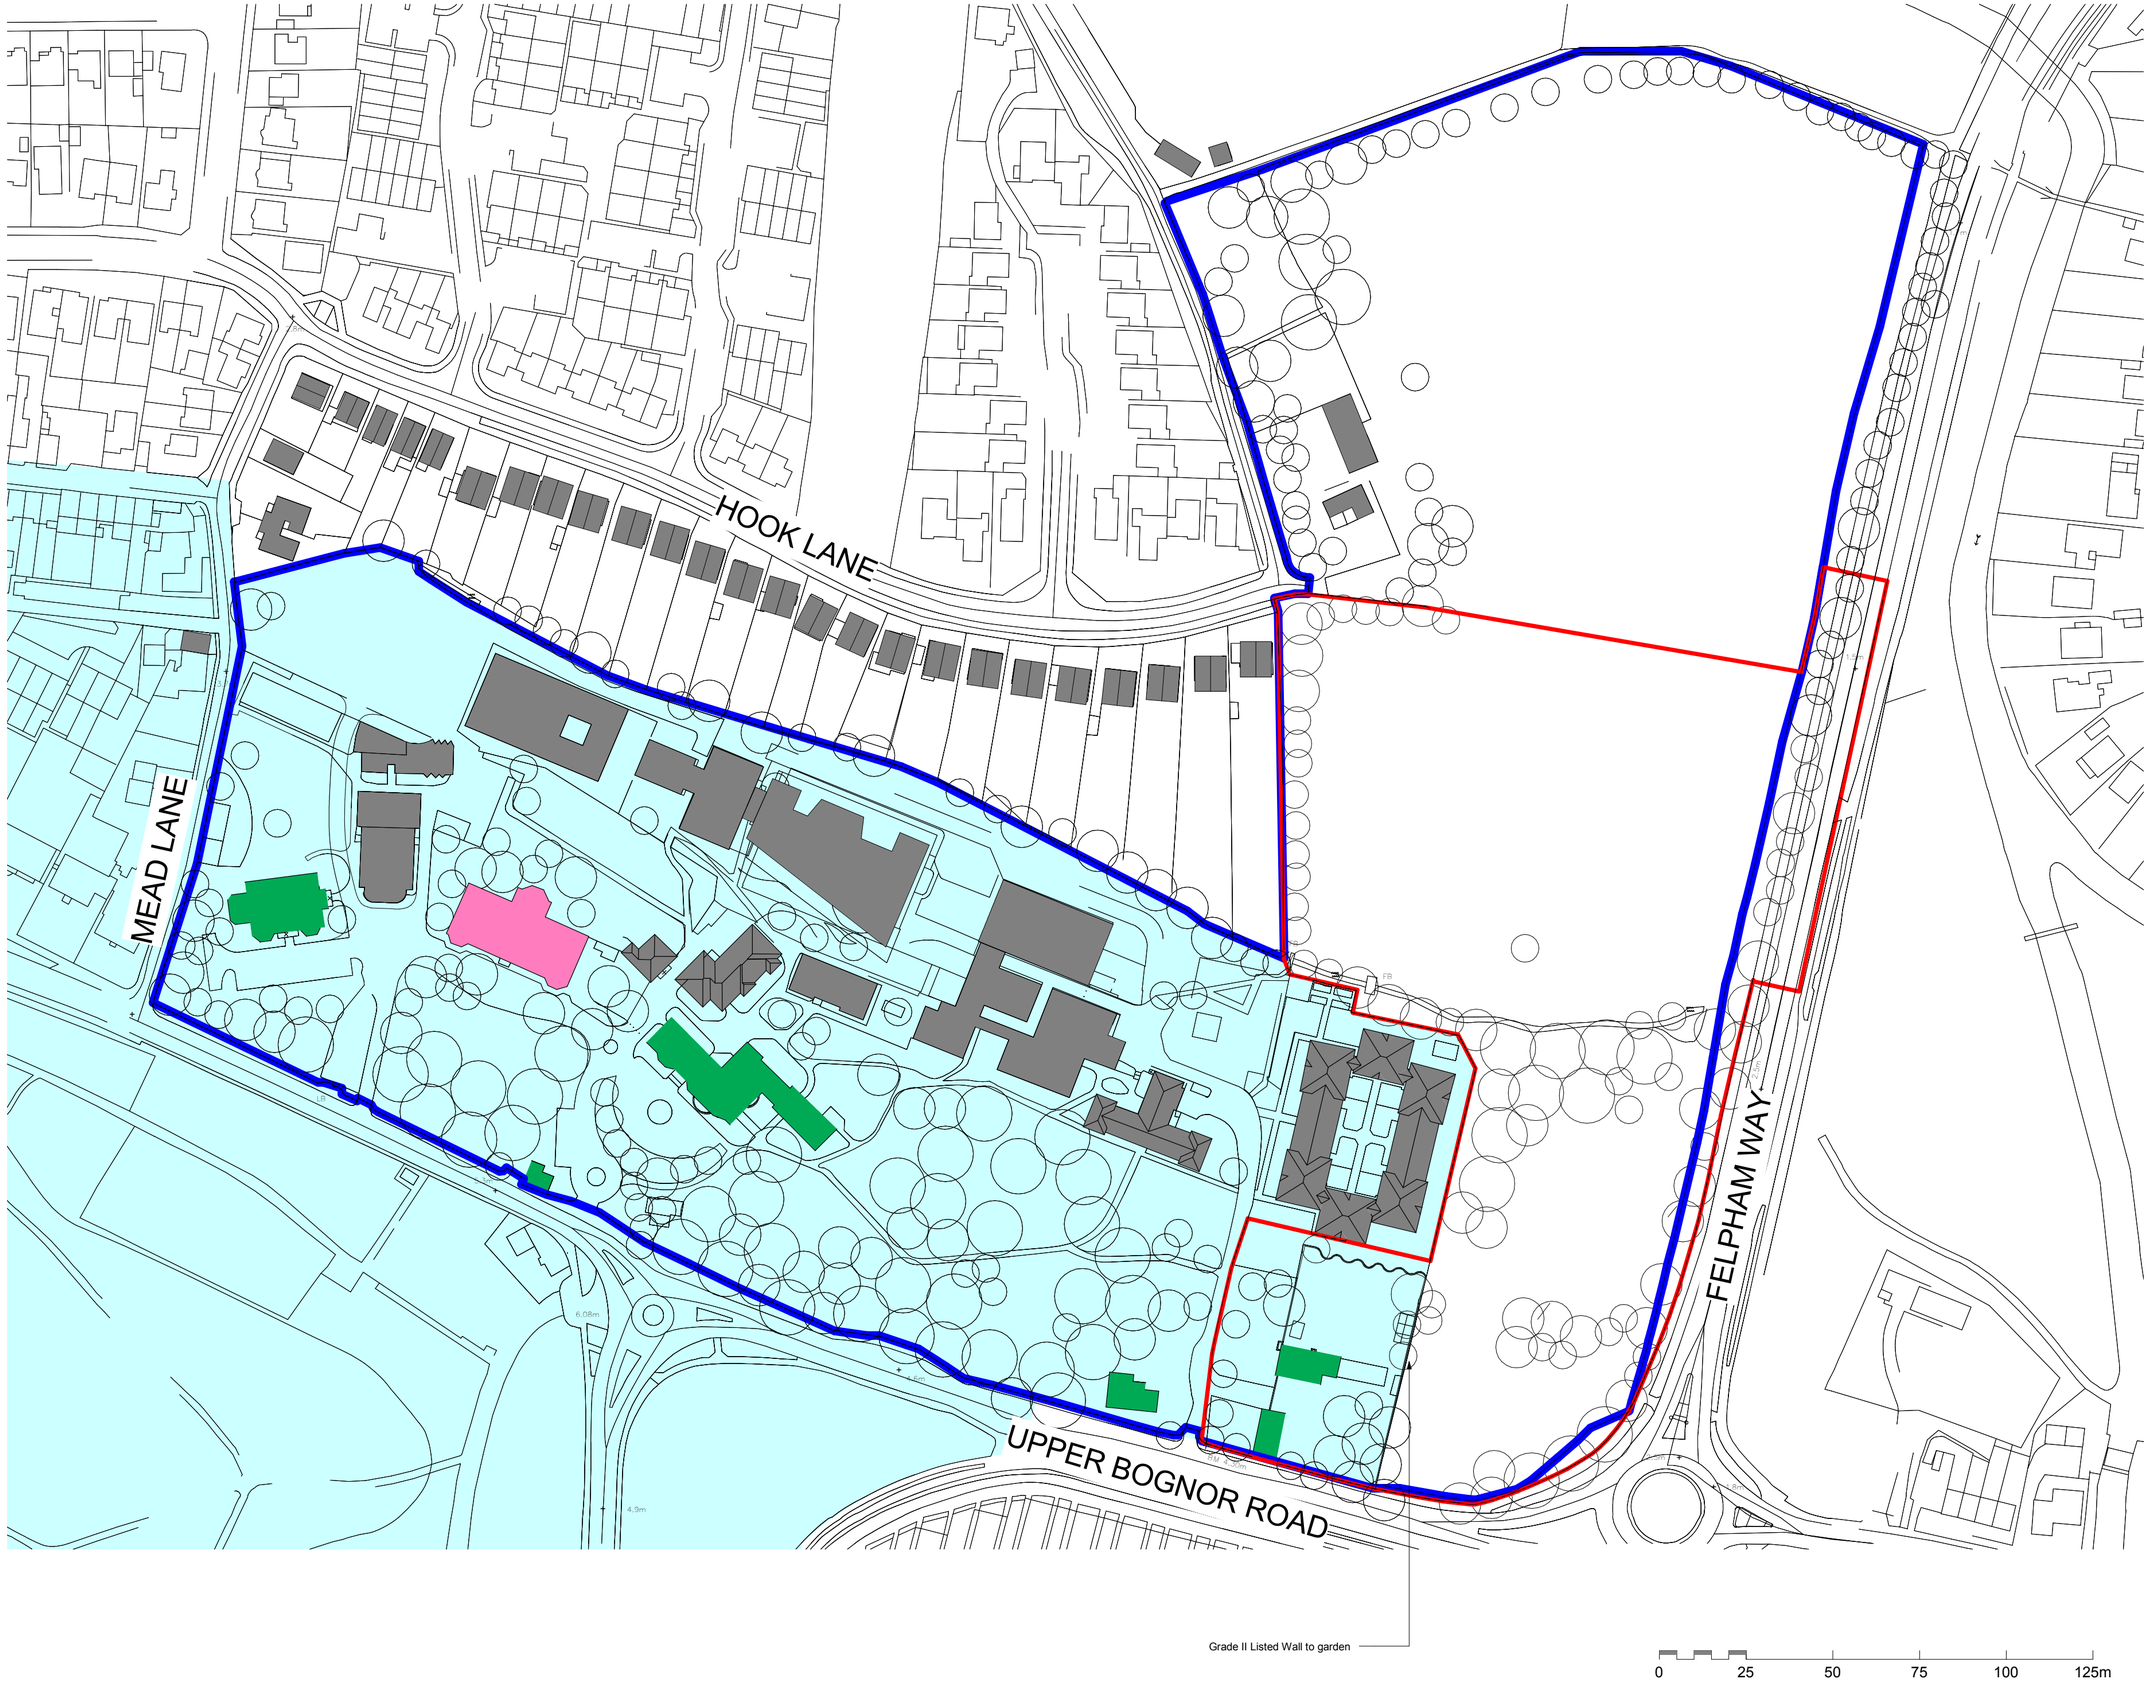

Responsibility is not accepted for errors made by others in scaling from this drawing. All construction information should be taken from figured dimensions only.

0mm 50mm

A2 Original Sheet Size

Key:

- Conservation area
- Grade I Listed Buildings
- Grade II Listed Buildings
- Site Boundary
- Ownership Boundary

NORTH

date	rev	name	chk	note

© Stride Treglown Limited 2015.

Architecture Town Planning Interior Design Building Surveying Landscape Design Graphic Design
Promenade House, The Promenade, Clifton Down, Bristol, BS8 3NE
T 0117 974 3271 F 0117 974 5207 www.stridetreglown.co.uk

PROJECT
University of Chichester Engineering and Digital Techology Park, Bognor Regis

DRAWING TITLE
Red Line Plan

STATUS
PLANNING

SCALE	DATE	DRAWN BY	CHECKED BY
1 : 1250	29.02.16	WH	HL

PROJECT NUMBER	DRAWING NUMBER	REVISION
50136	AP_001	

ARUN DISTRICT COUNCIL BR/264/17/PL