



Notes

- 1. Do not scale from this drawing, except for planning purposes. Use figured dimensions only.
- 2. All dimensions must be checked on site prior to commencement of work.
- 3. Where applicable this drawing is to be read in conjunction with other consultants' drawings.
- 4. O.S. Licence LIG 0337.
- 5. This drawing is the copyright of Martin Critchell Architects.

DASHED LINE DENOTES
NEW FIFTH FLOOR

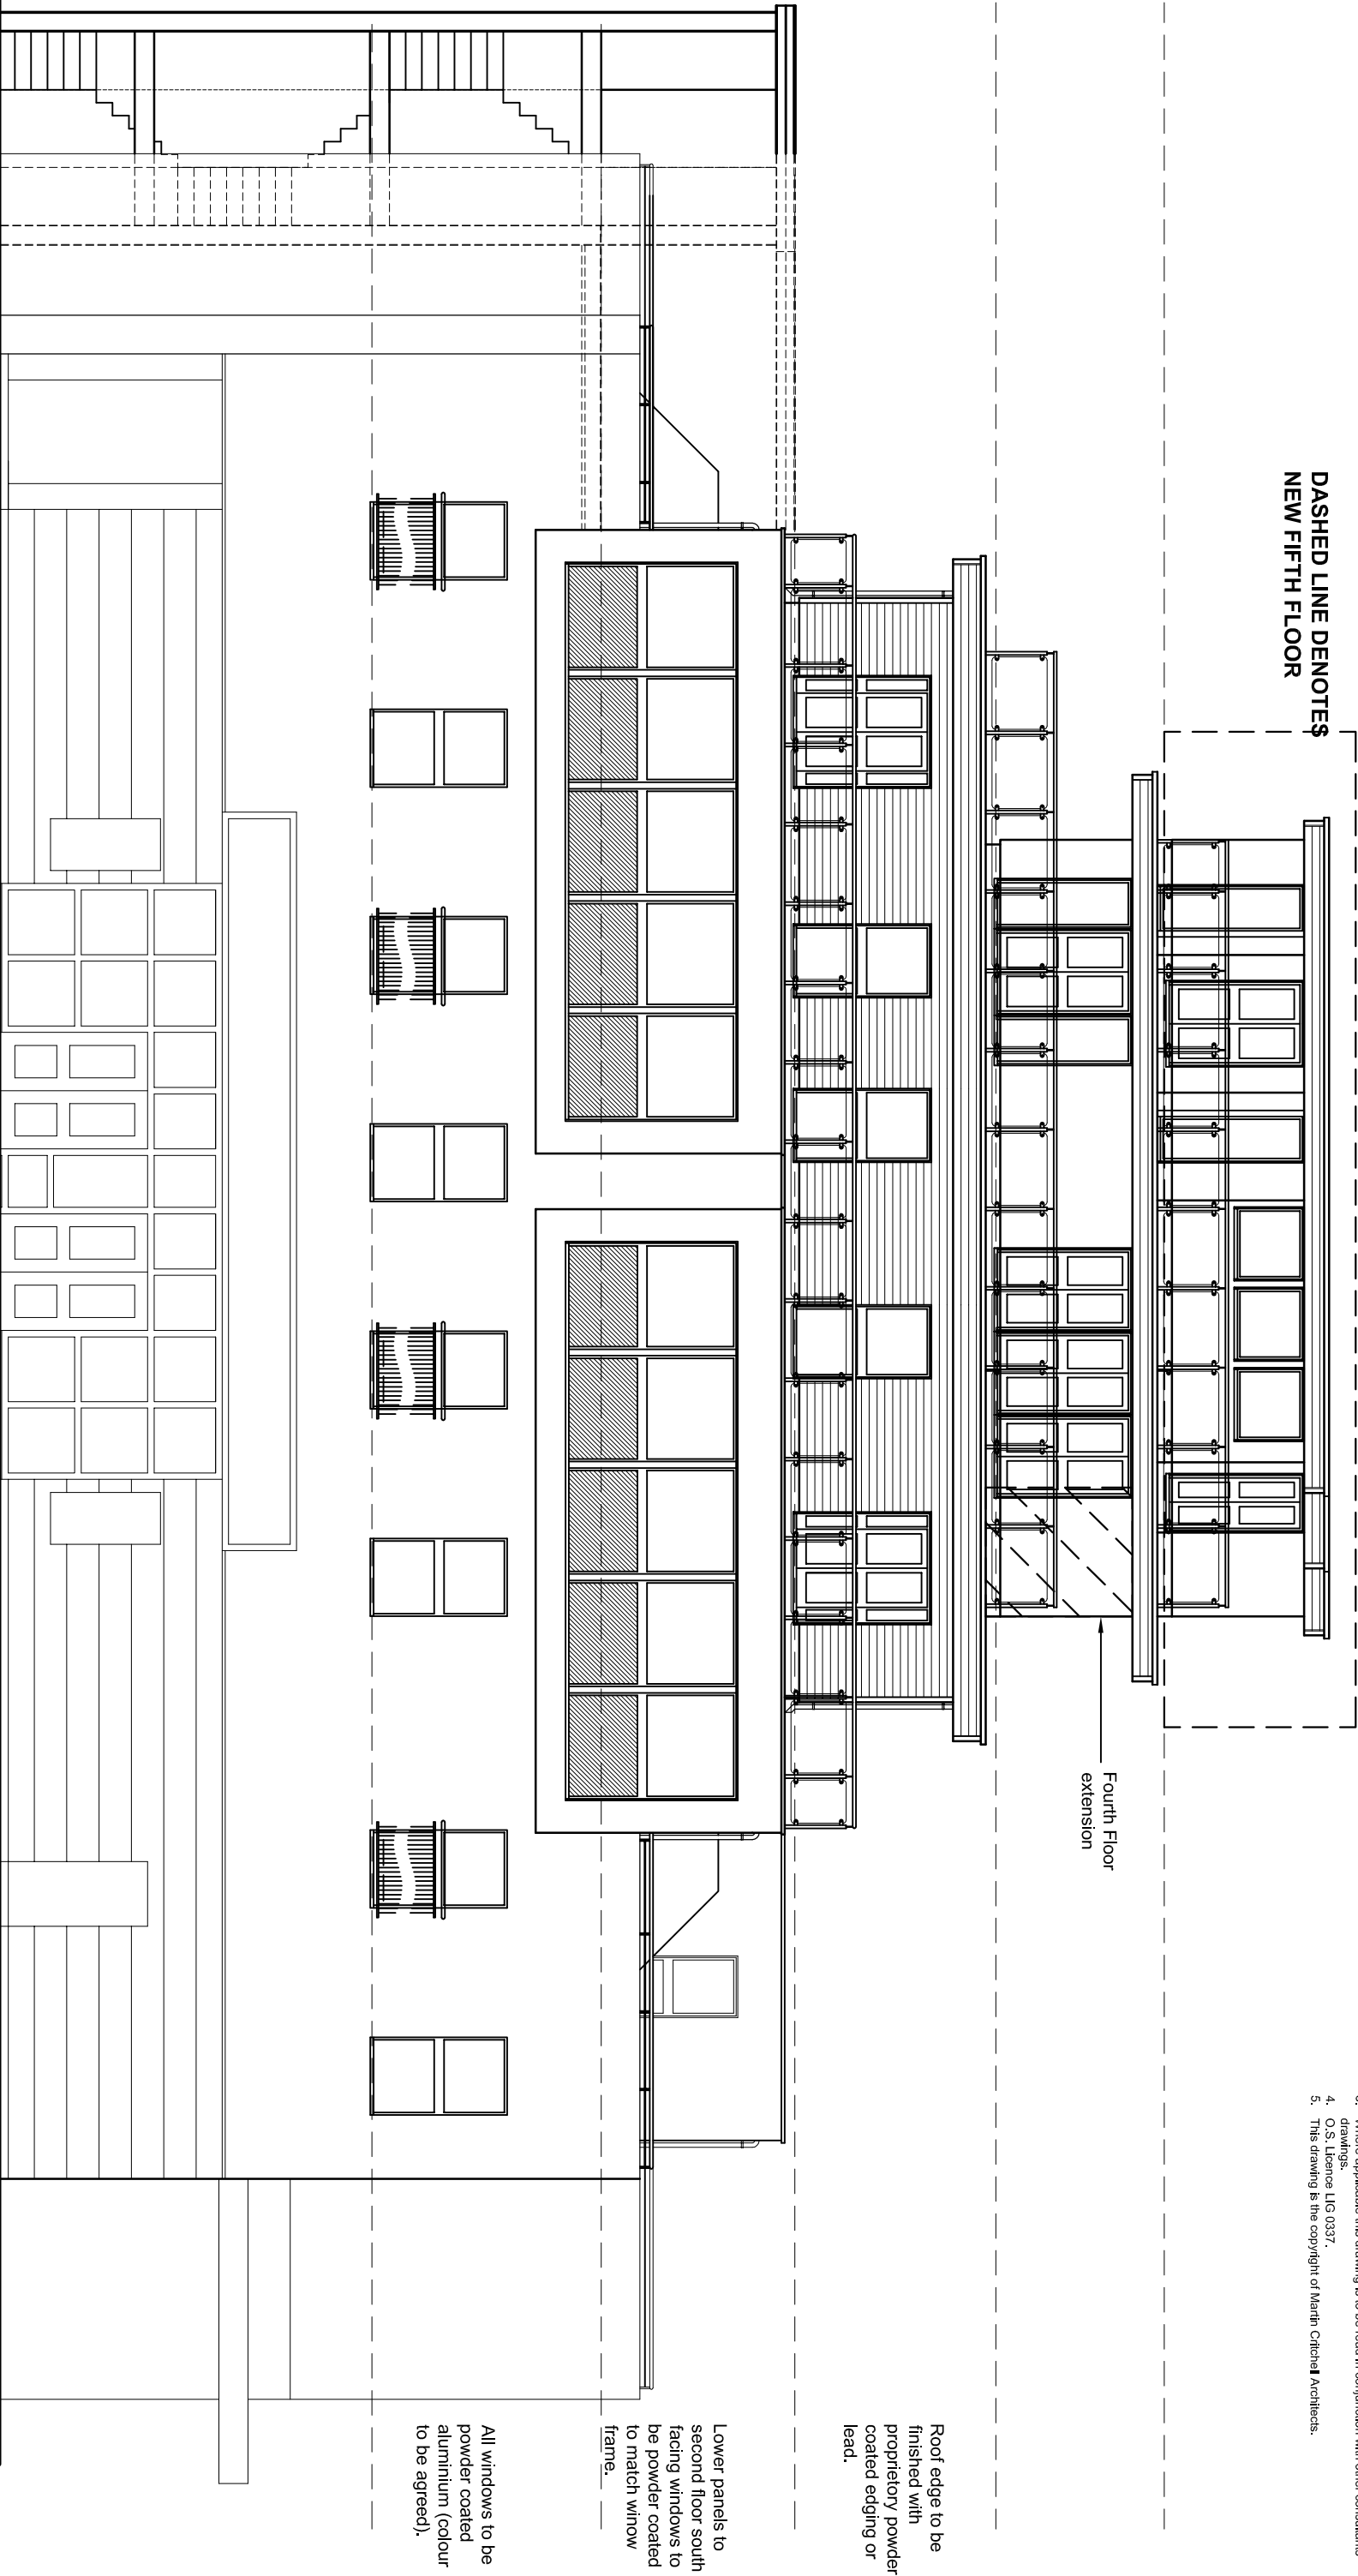

West Street (South) Elevation.

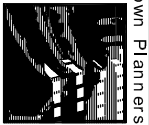

Town Planners &
**M A R T I N
C R I T C H E L L
A R C H I T E C T S**
Several's House ■ Several's Road ■ Midhurst ■ GU29 0LX
tel: 01730 815539
e-mail: info@mcarchitects.co.uk

This drawing is the copyright of Martin Critchell Architects.

Project
**Residential Development
2-10 Queensway
Bognor Regis**

Client

Drawing

Scale: A3

Regent Properties Ltd

Proposed Elevations

1:100

Job number

15.005

Drawing number

06

Revision

A